


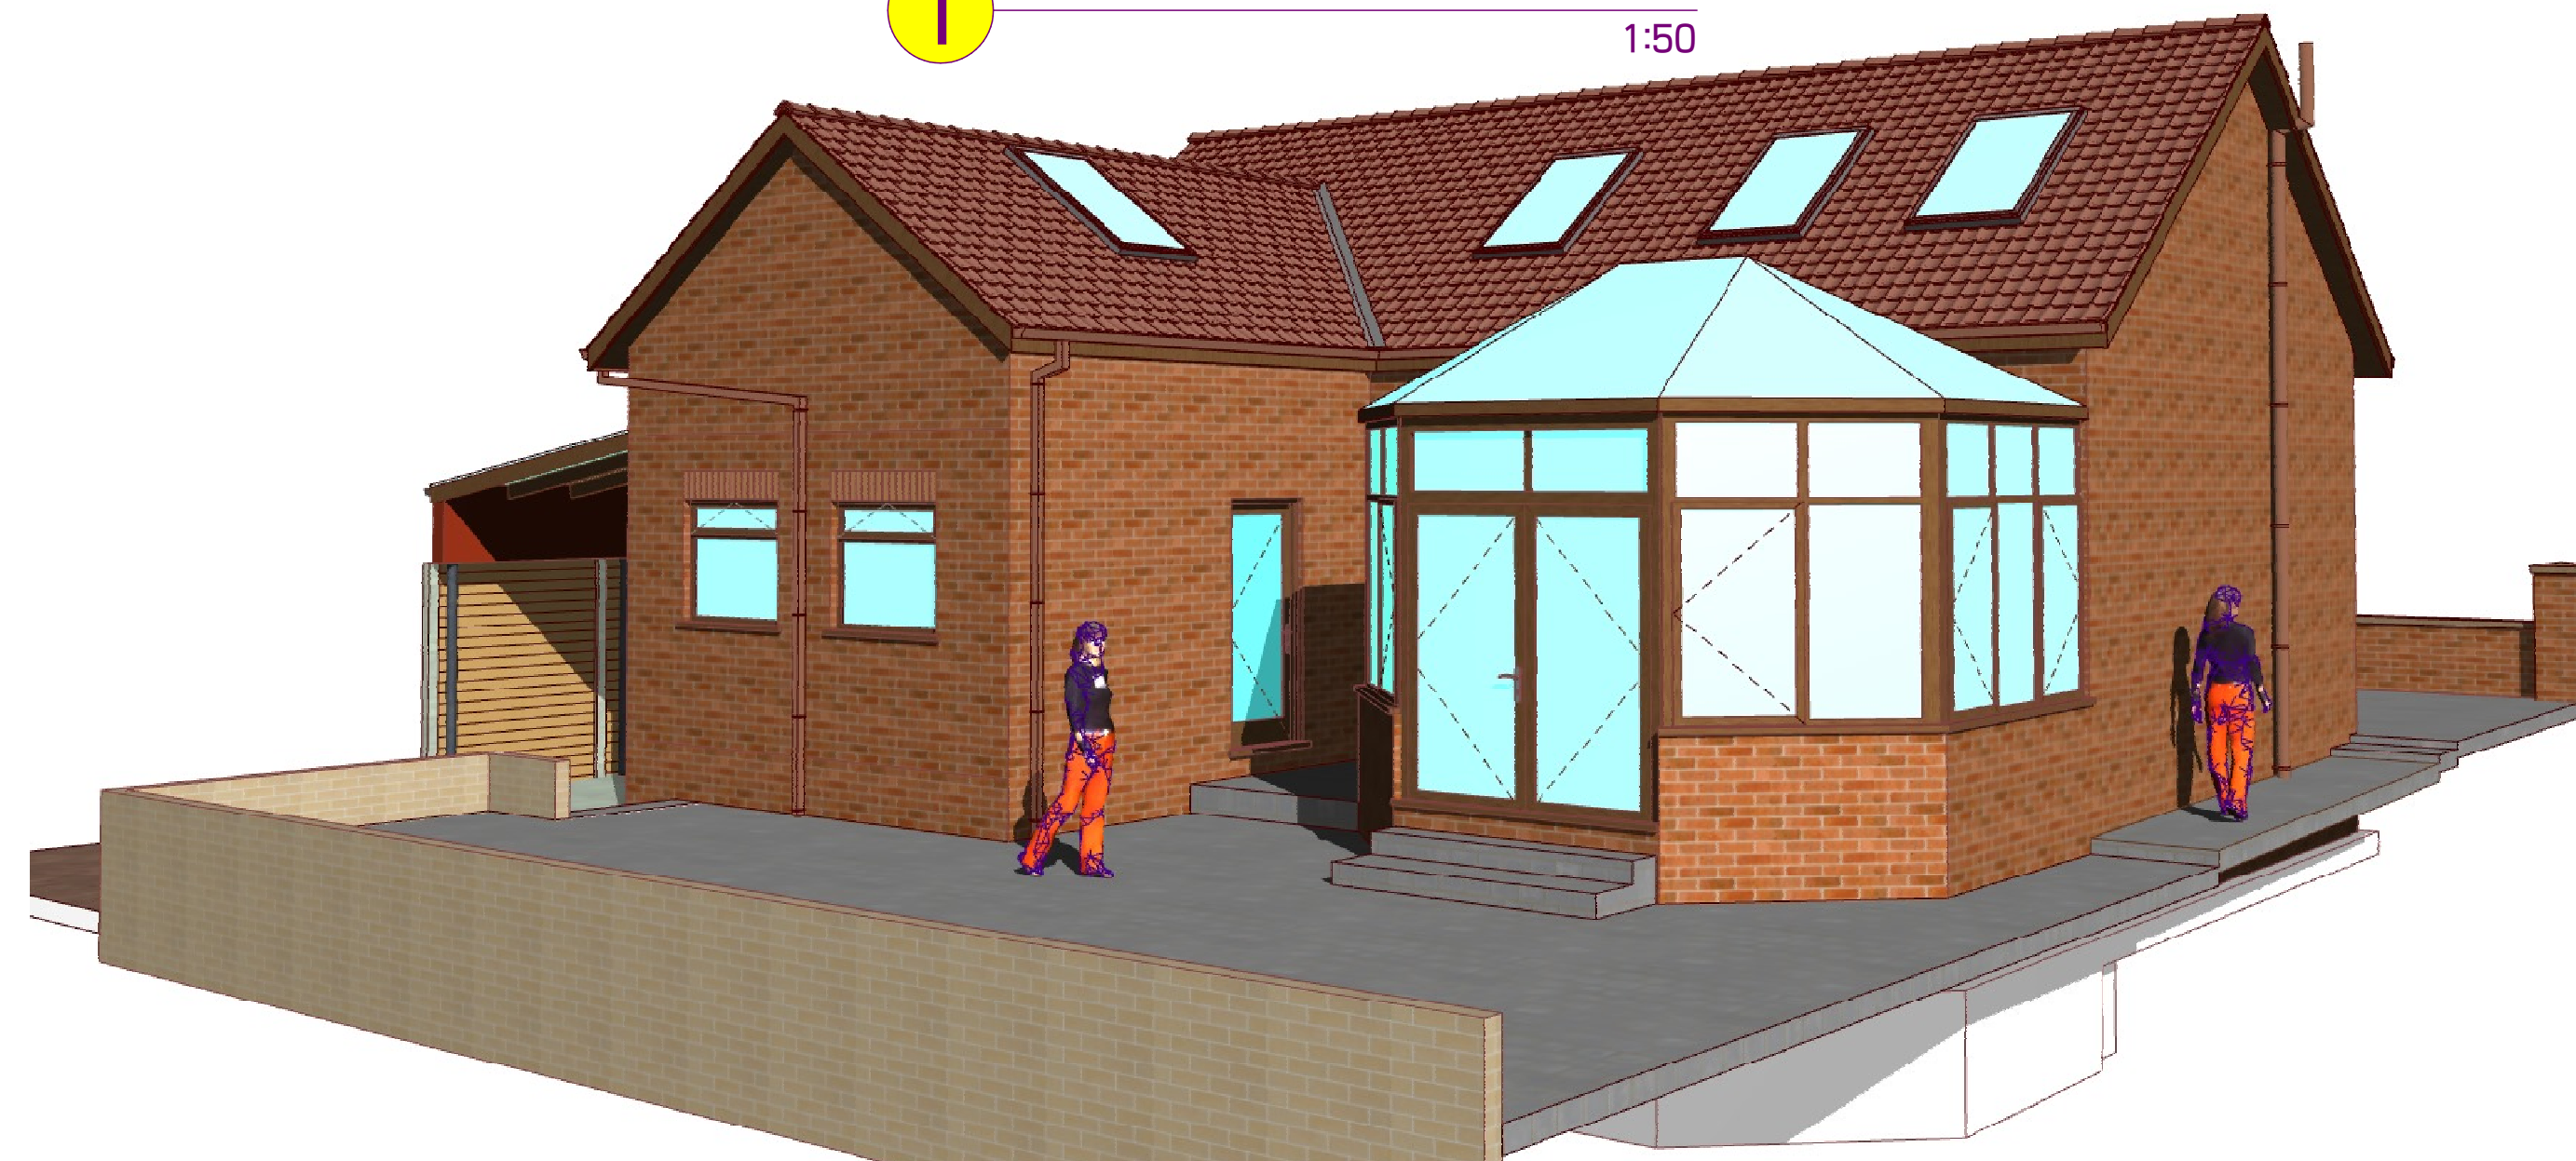

1 Existing 3D View
1:50



3 Proposed 3D View
1:50



2 Existing 3D View
1:50



4 Proposed 3D View
1:50



5 Proposed 3D View
1:50

CLIENT:
Mr Schwarz
72a Albert Avenue,
Prestwich, M25 0LX
THE CONSTRUCTION OF
A SINGLE STOREY AT
THE SIDE AND REAR
OF THE EXISTING
BUNGALOW +
INTERNAL AND
EXTERNAL
ALTERATIONS.

