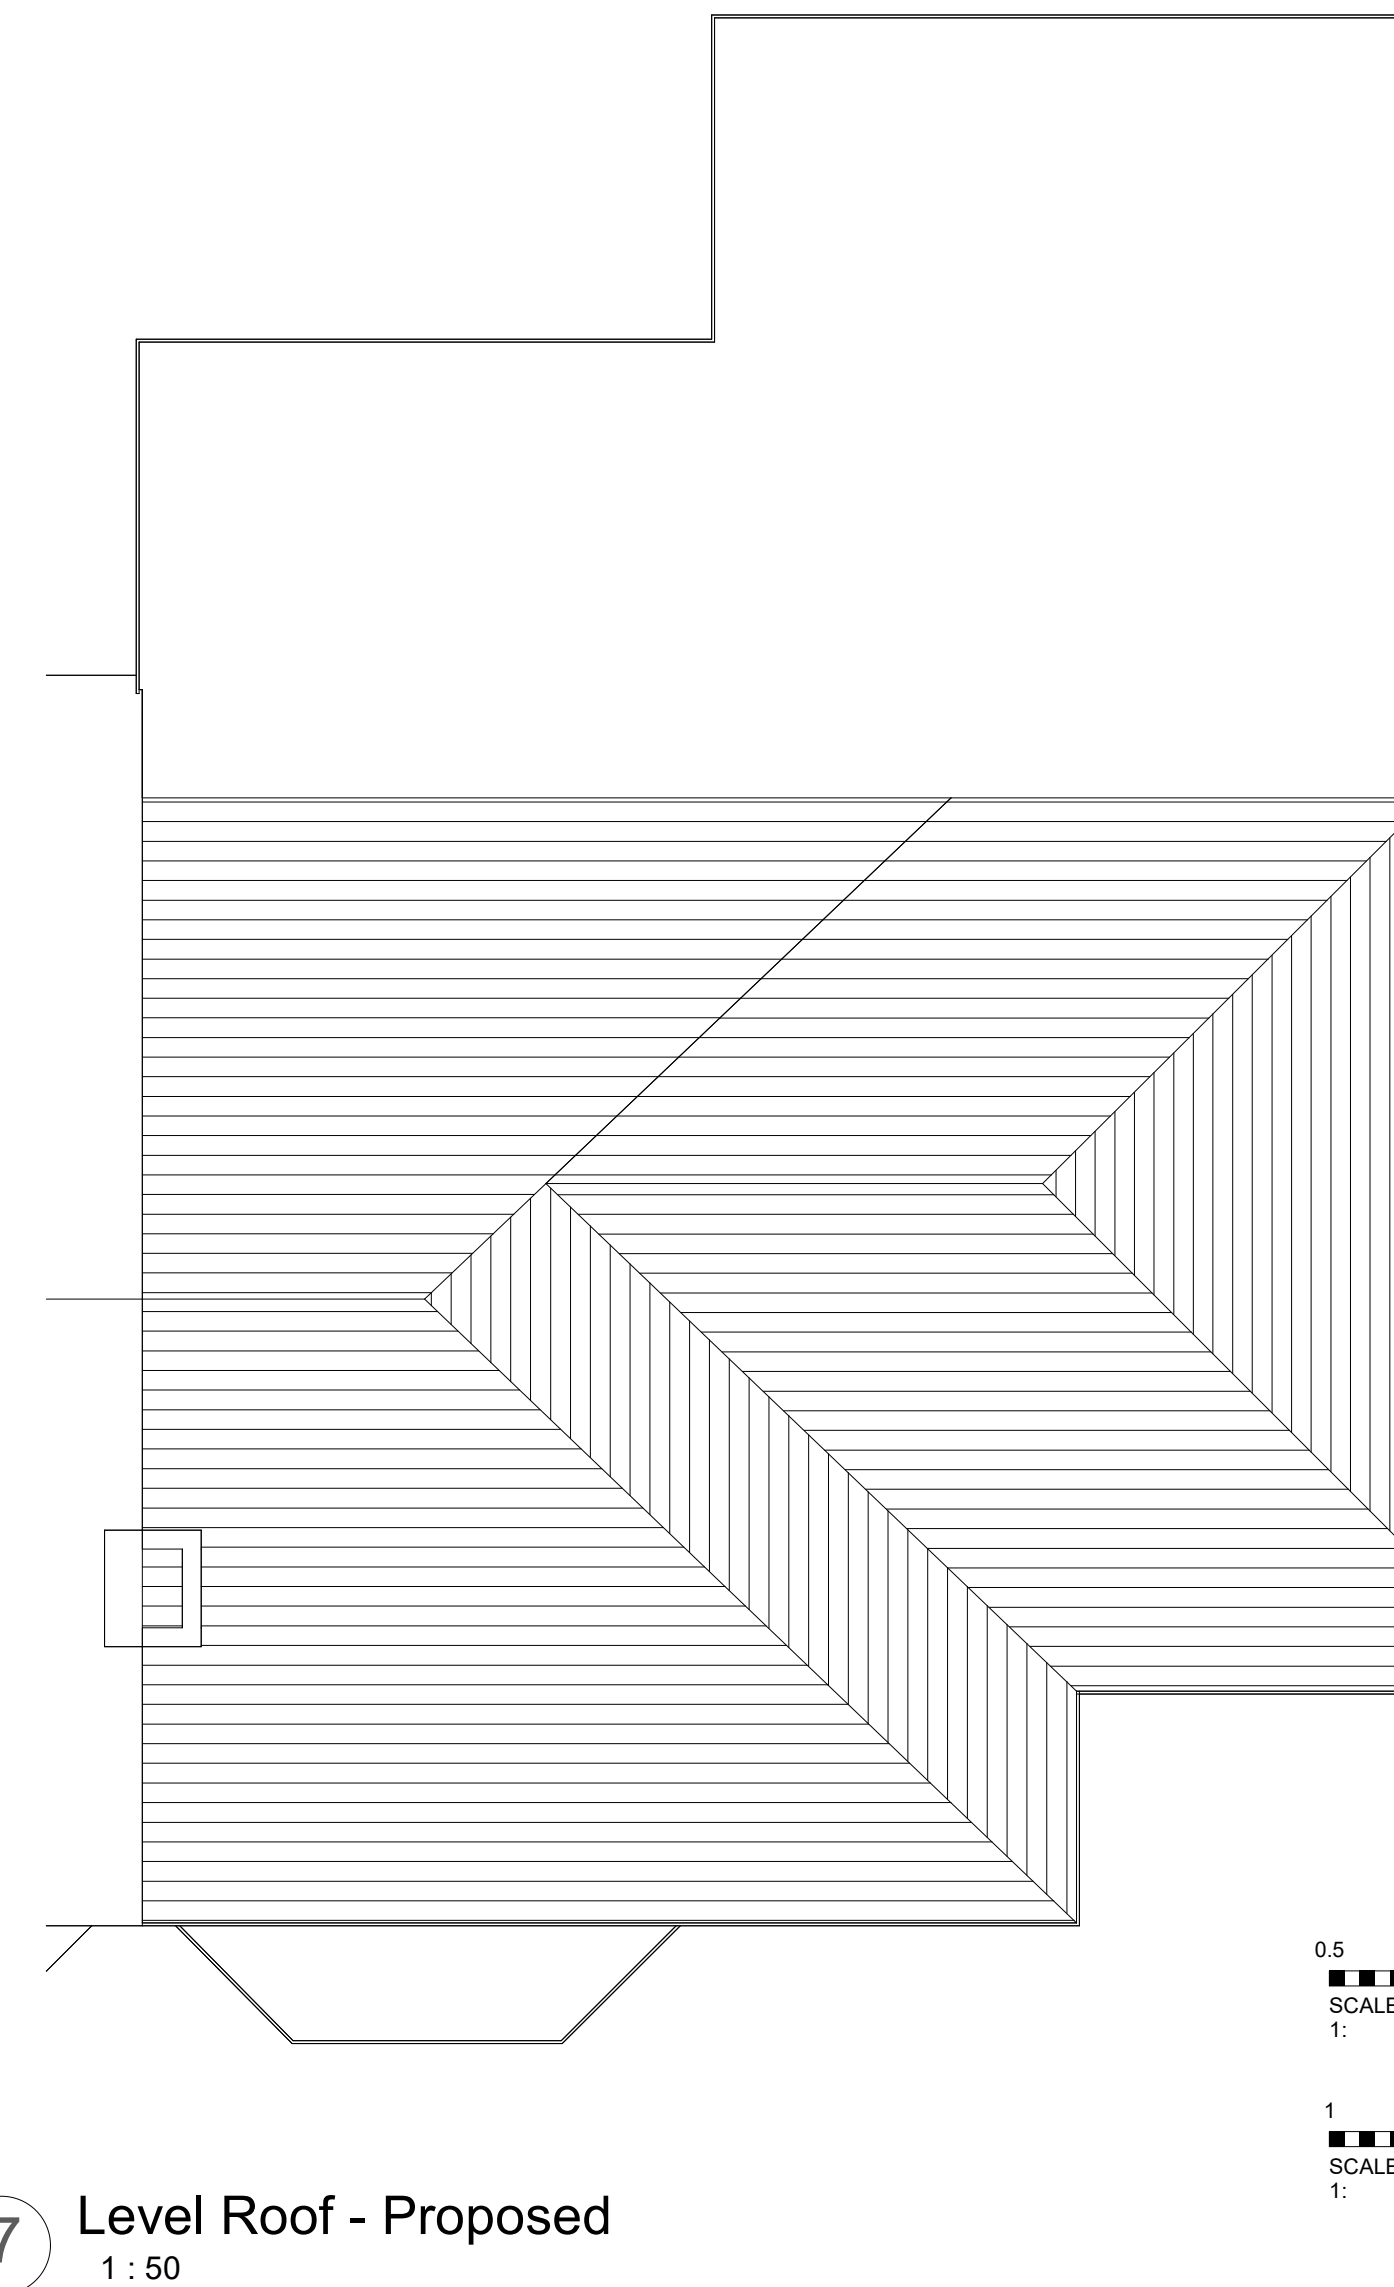
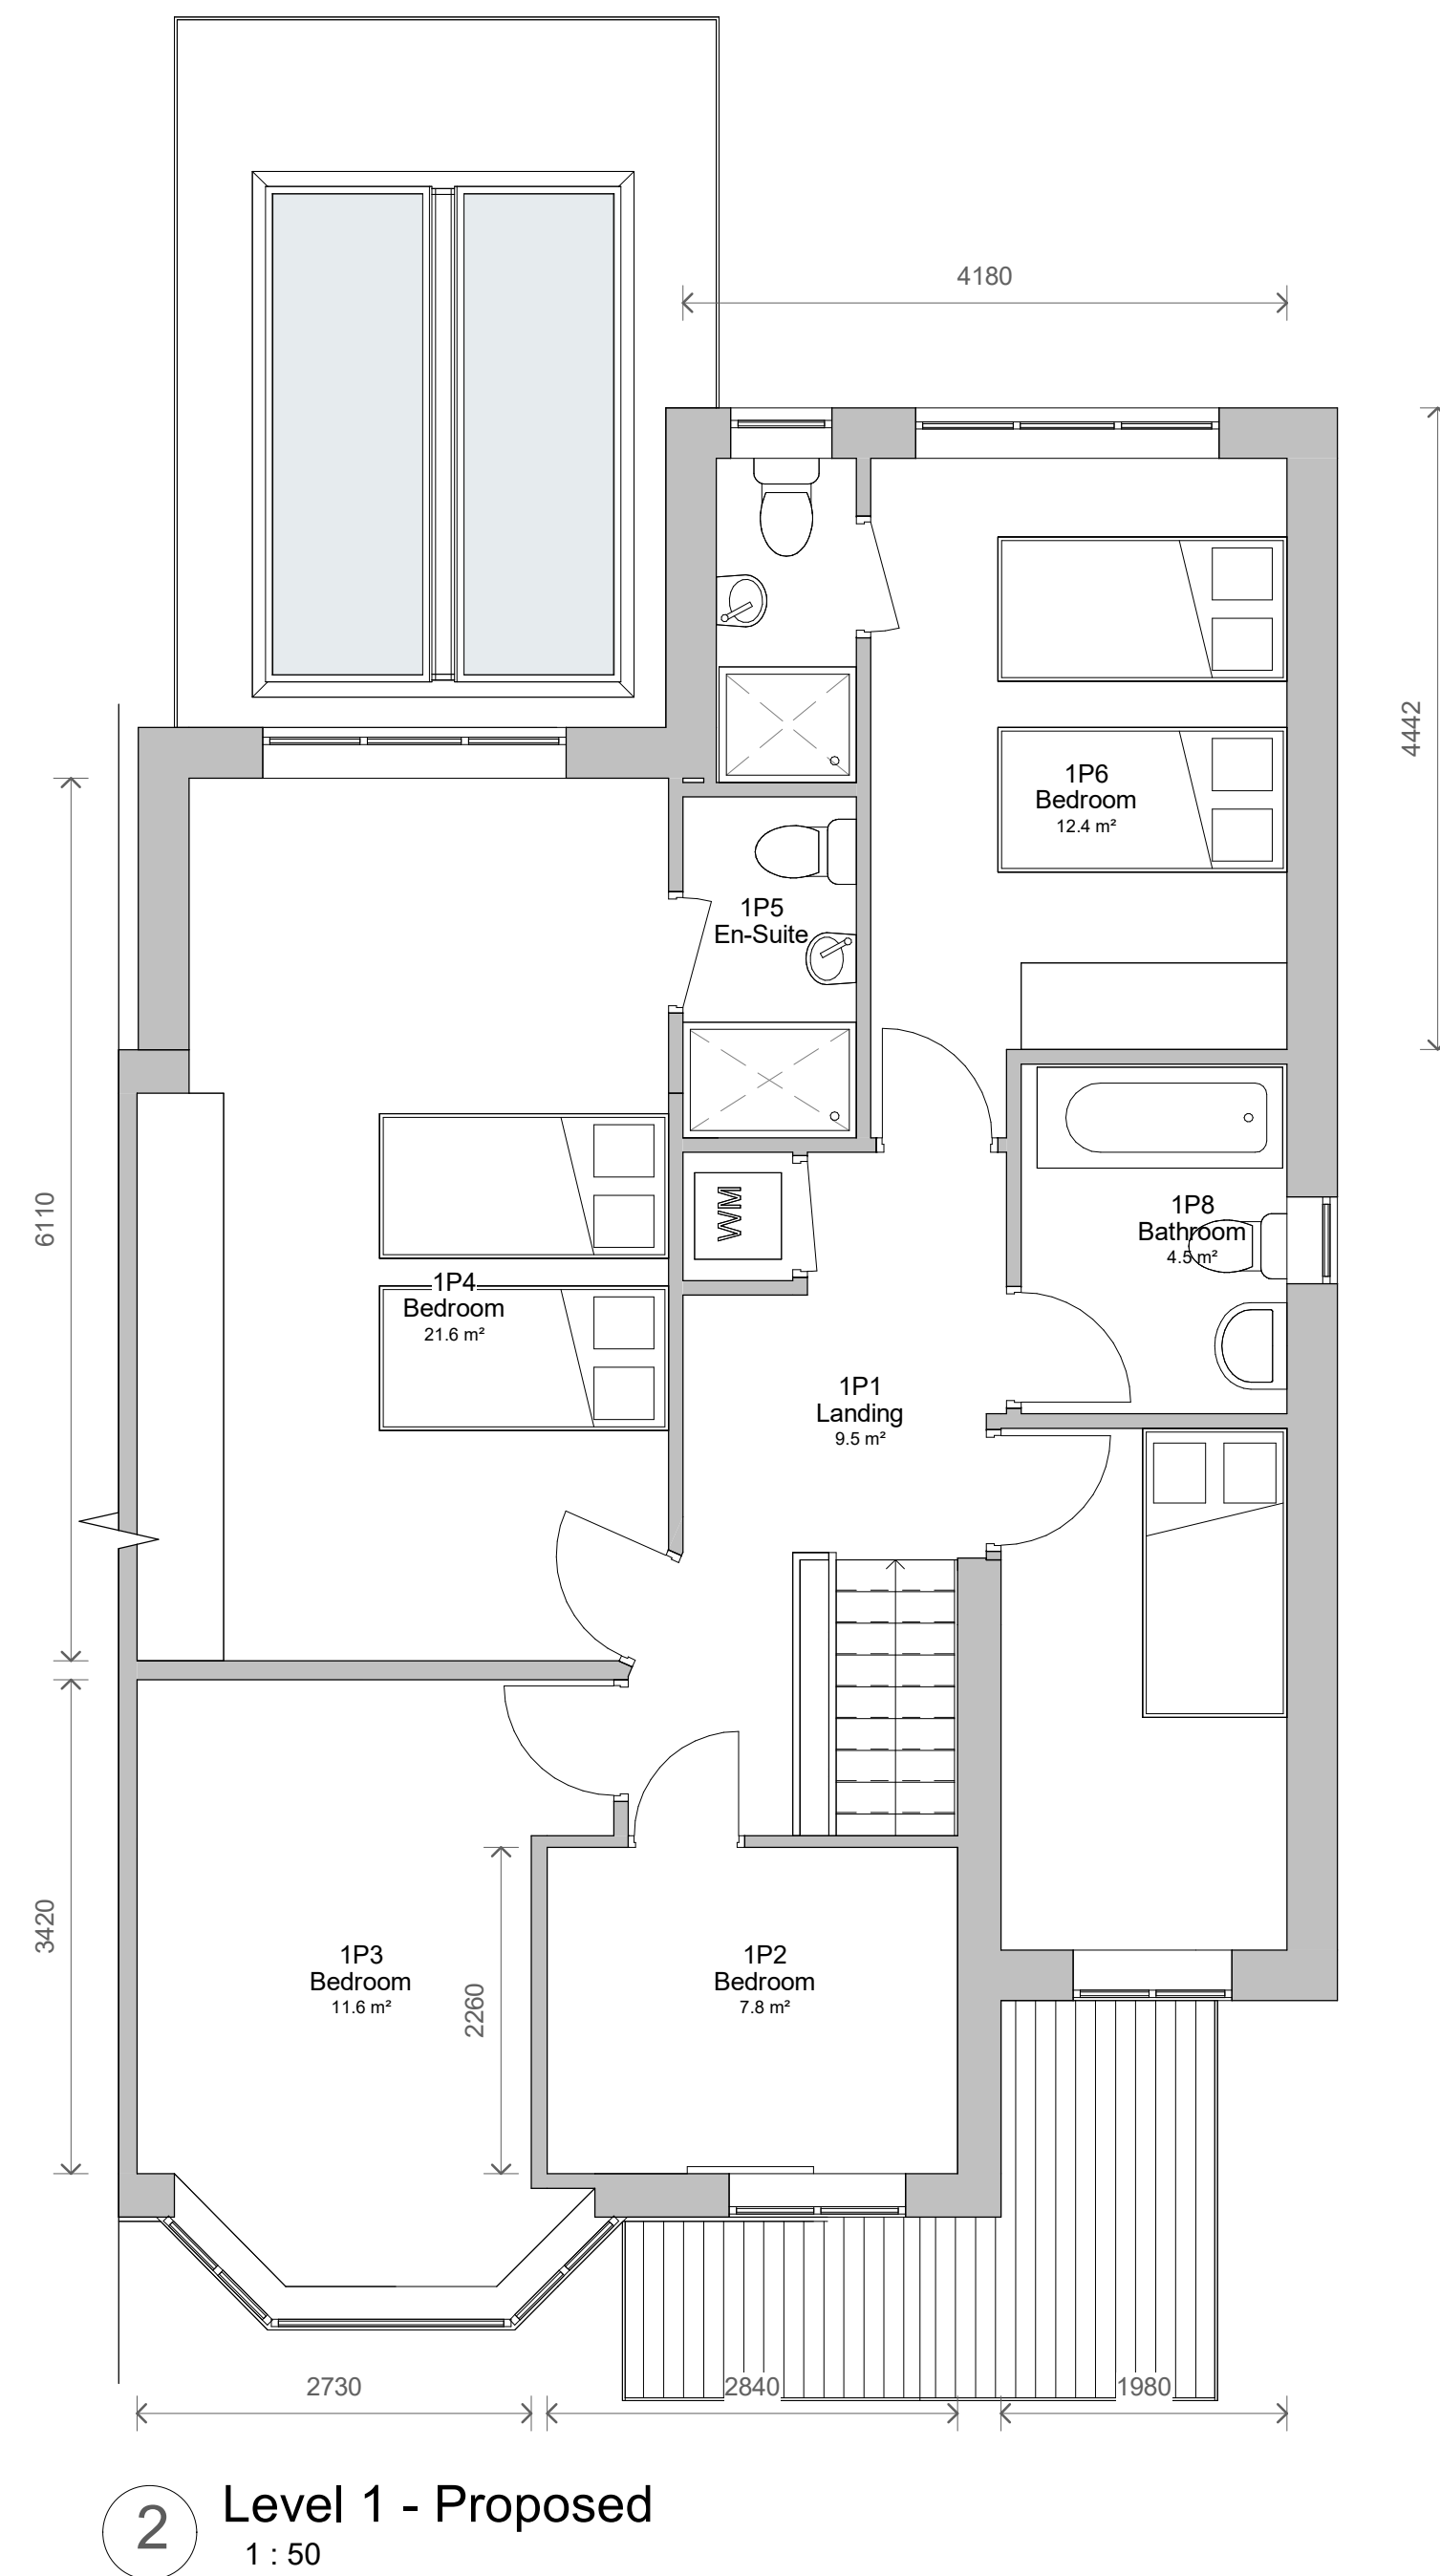
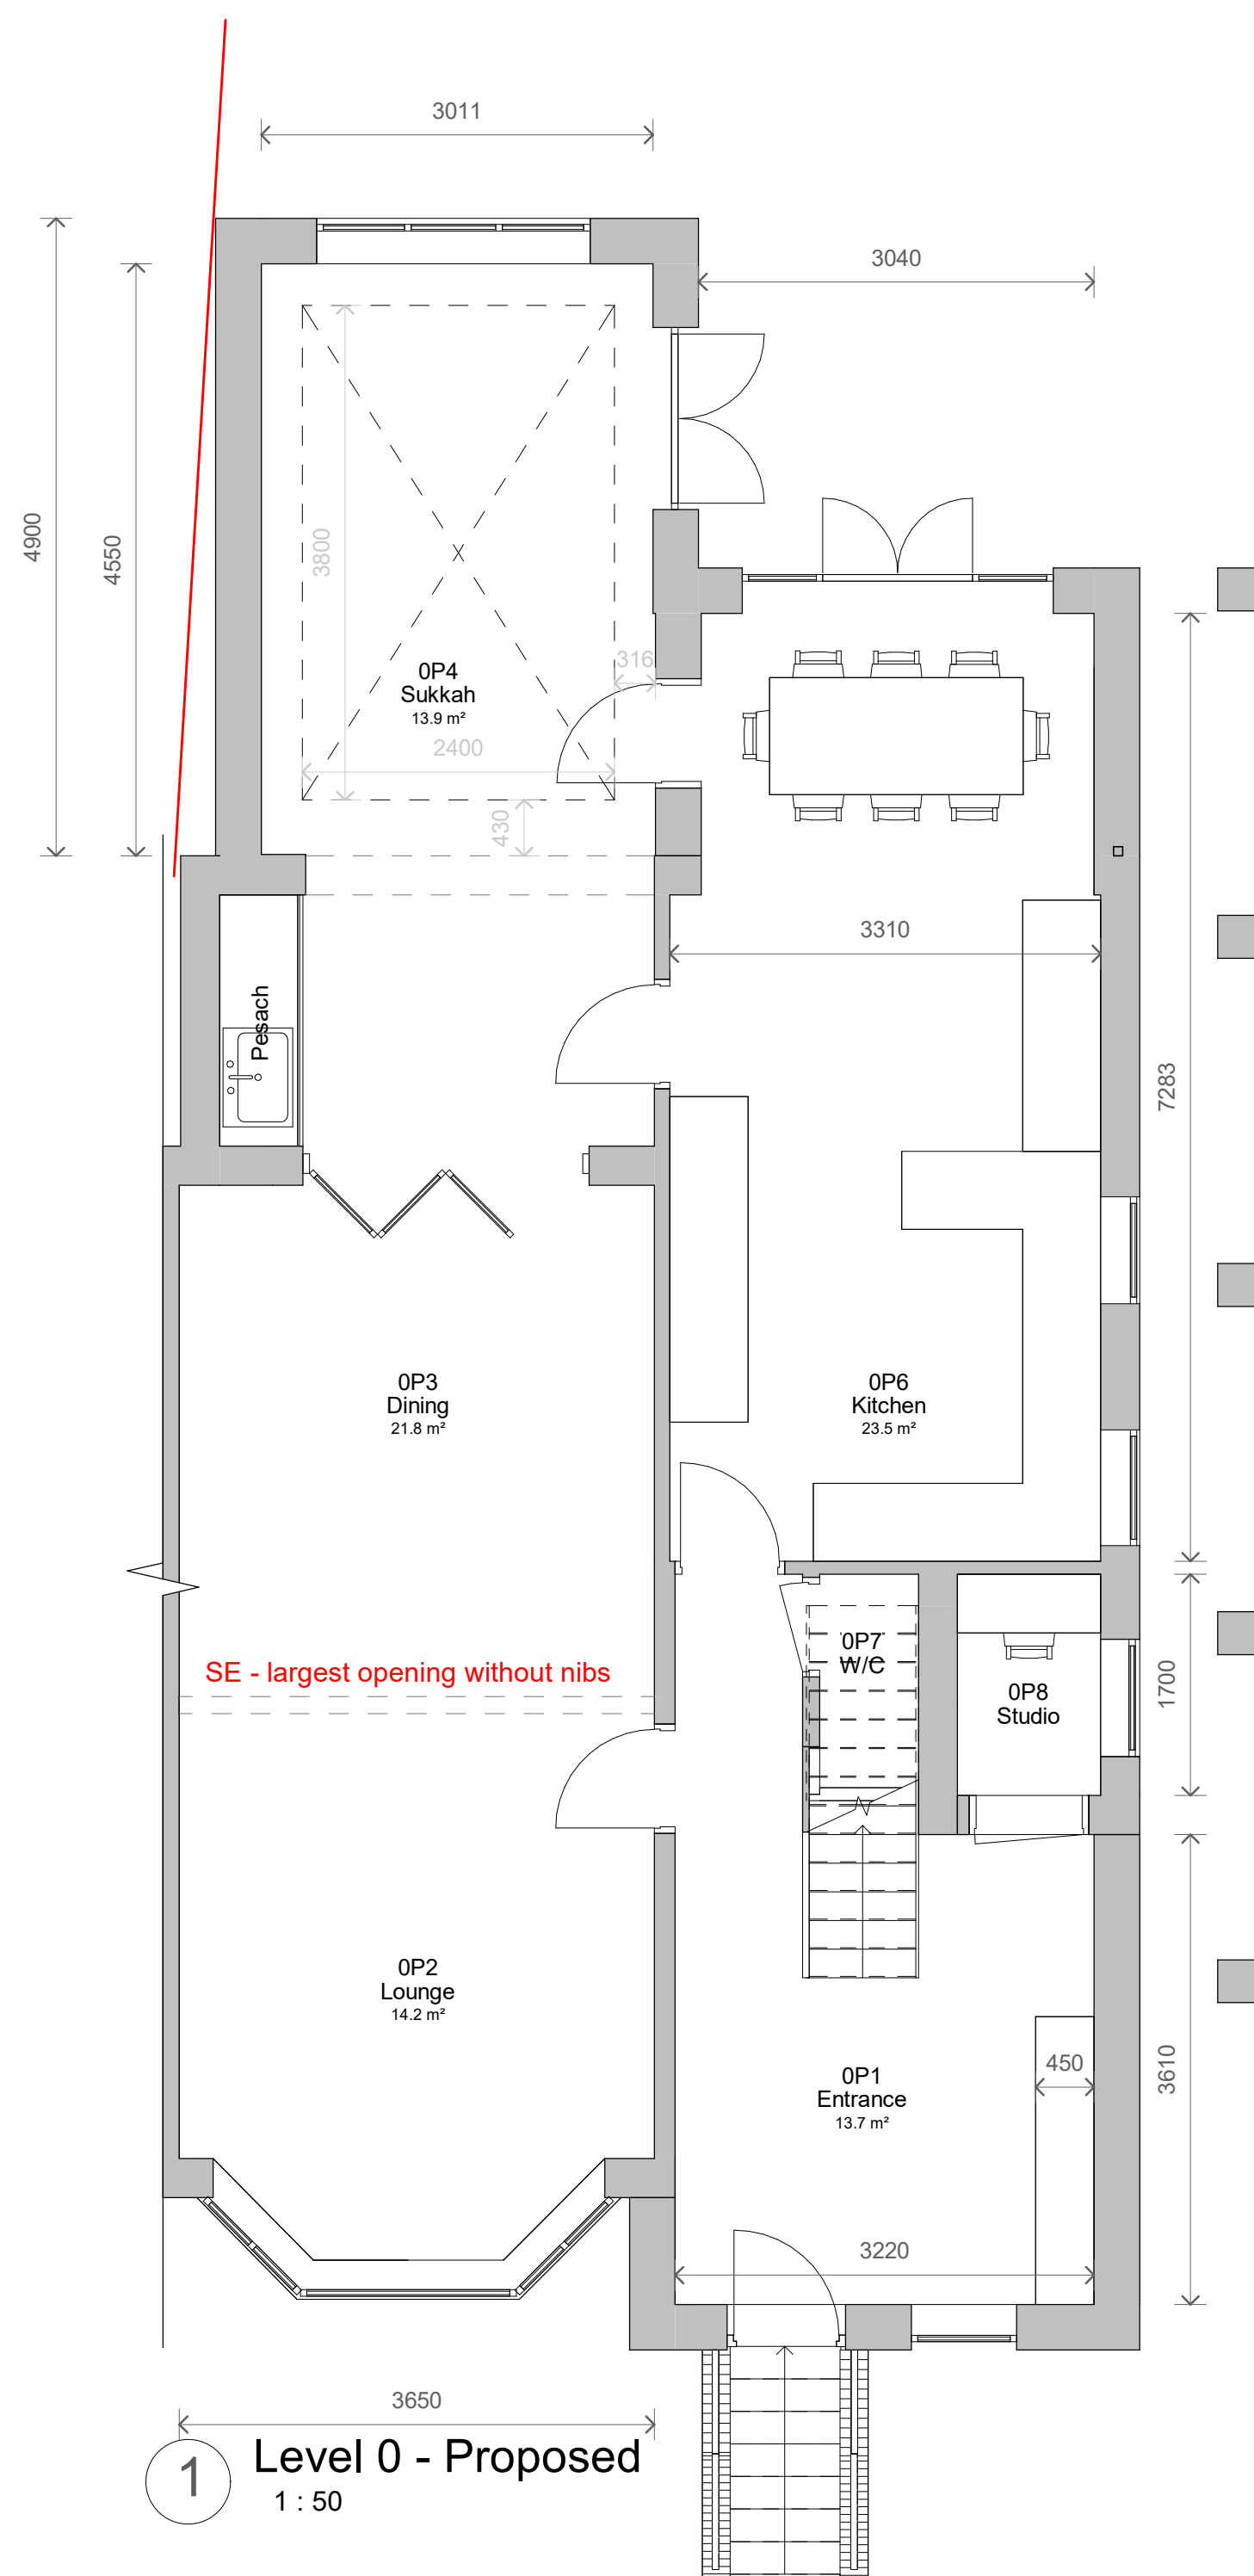
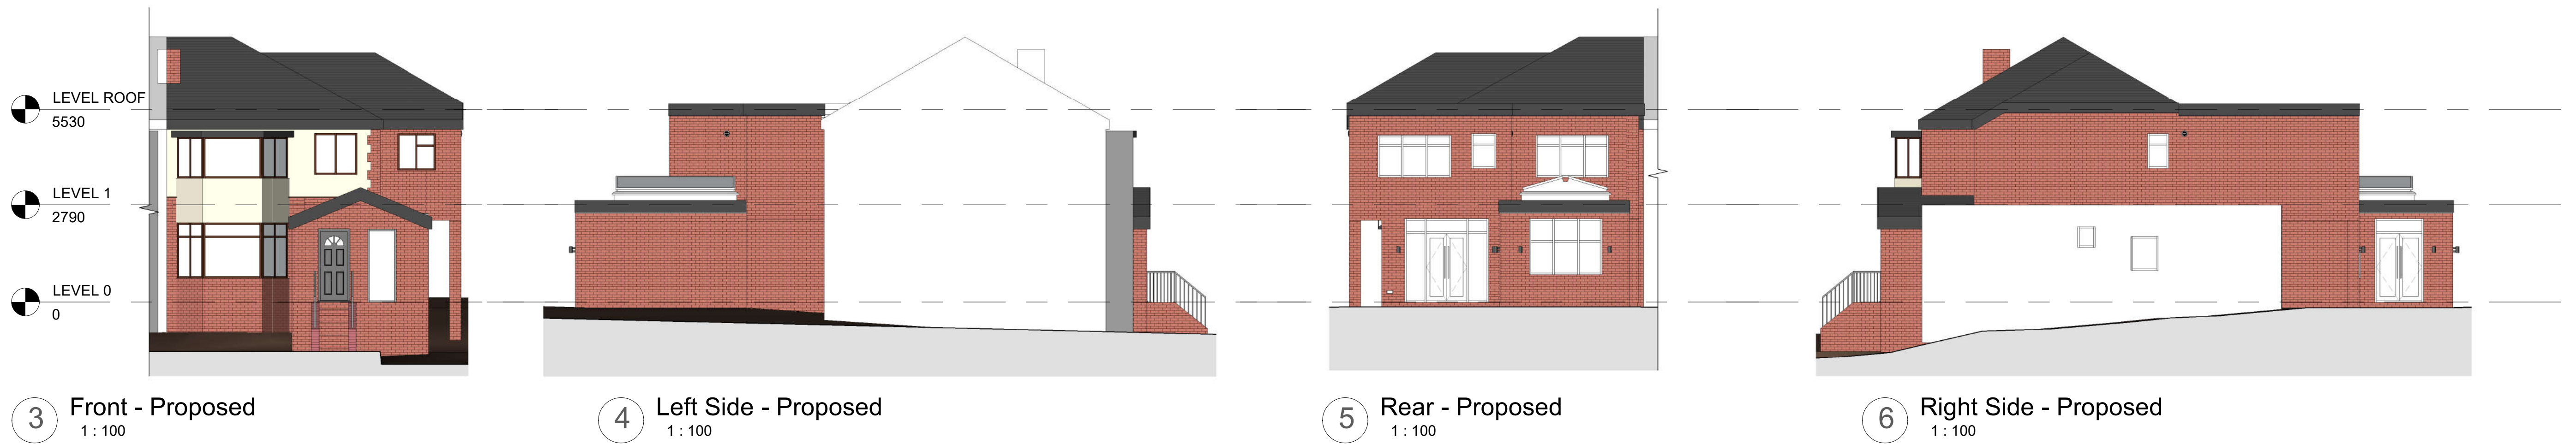


1	Revised Steps	06/07/2023
No.	Description	Date
PROJECT 27 Parkway		
TITLE Proposed Plans and Elevations		
CLIENT Cope		
STATUS BUIDLING REGS		
DRAWN BY TP	DATE 19/08/2022	SCALE (@ A1) As indicated
PROJECT NUMBER GSS22092.2	DRAWING NUMBER 003	REV 1
GOLD SKETCH S T U D I O S www.goldsketch.co.uk info@goldsketch.co.uk 0161 792 9595		
NOTES © COPYRIGHT ALL RIGHTS RESERVED. THIS DRAWING IS NOT TO BE REPRODUCED WITHOUT WRITTEN CONSENT. DRAWING TO BE USED FOR THE STATUS INDICATED ONLY. ANY DISCREPANCIES TO BE REPORTED TO THE ALL DIMENSIONS ARE SETTING OUT DIMENSIONS UNLESS OTHERWISE SPECIFIED. LOCAL AUTHORITIES MAY REQUIRE CHANGES TO BE MADE TO THIS DRAWING TO COMPLY WITH CURRENT BUILDING REGULATIONS. RELEVANT CODES OF PRACTICE AND BRITISH STANDARDS. ALL DIMENSIONS ON THIS DRAWING ARE IN MILLIMETERS UNLESS OTHERWISE STATED.		