



FRONT ELEVATION




REAR ELEVATION




SIDE ELEVATION

general notes:
do not scale the drawing.
all dimensions to be checked on site prior to commencement of work and any discrepancy shall be immediately reported and resolved prior to work commencing. this drawing is to be read in conjunction with all relevant drawings and specifications relating to the job whether or not indicated on the drawing. Copyright reserved to mck associates ltd. and this drawing may not be used or reproduced without prior written consent.

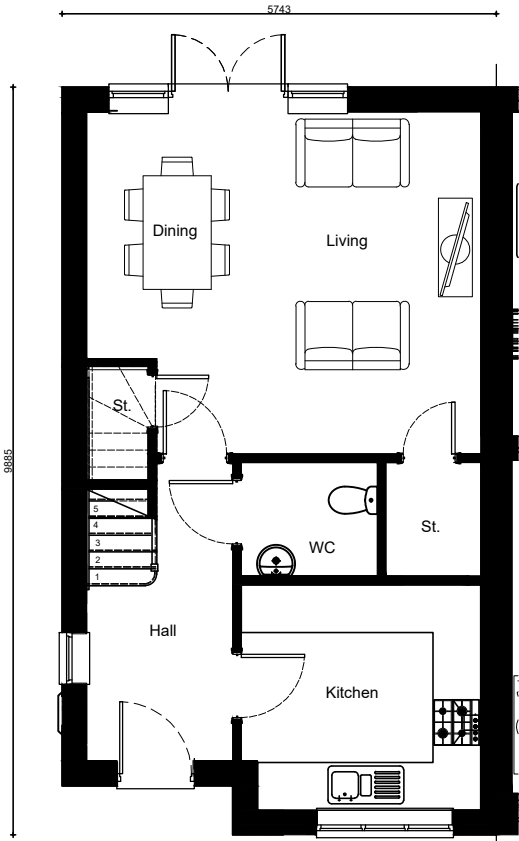


GROUND FLOOR PLAN

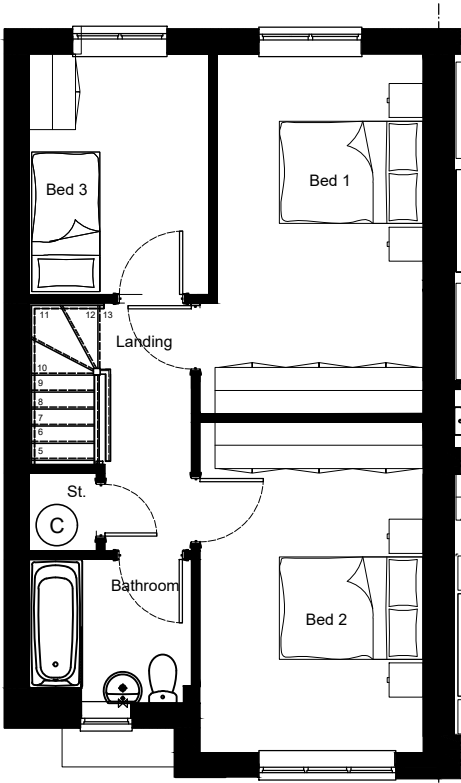

FIRST FLOOR PLAN

NDSS Compliance

	Current		Required (m ²)
	m ²	ft ²	
Total	93.2	1003	93
Bed 1	13.2	142	11.5
Bed 2	12.8	137	11.5
Bed 3	7.5	80	7.5
Storage	3.7	39	2.5

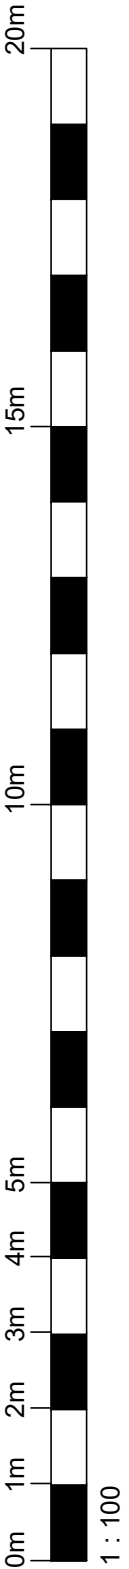

PLANNING