


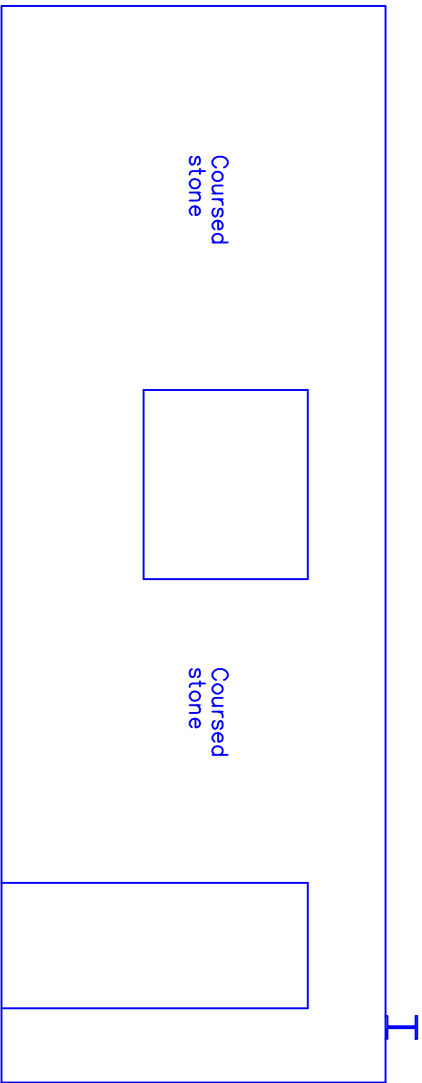
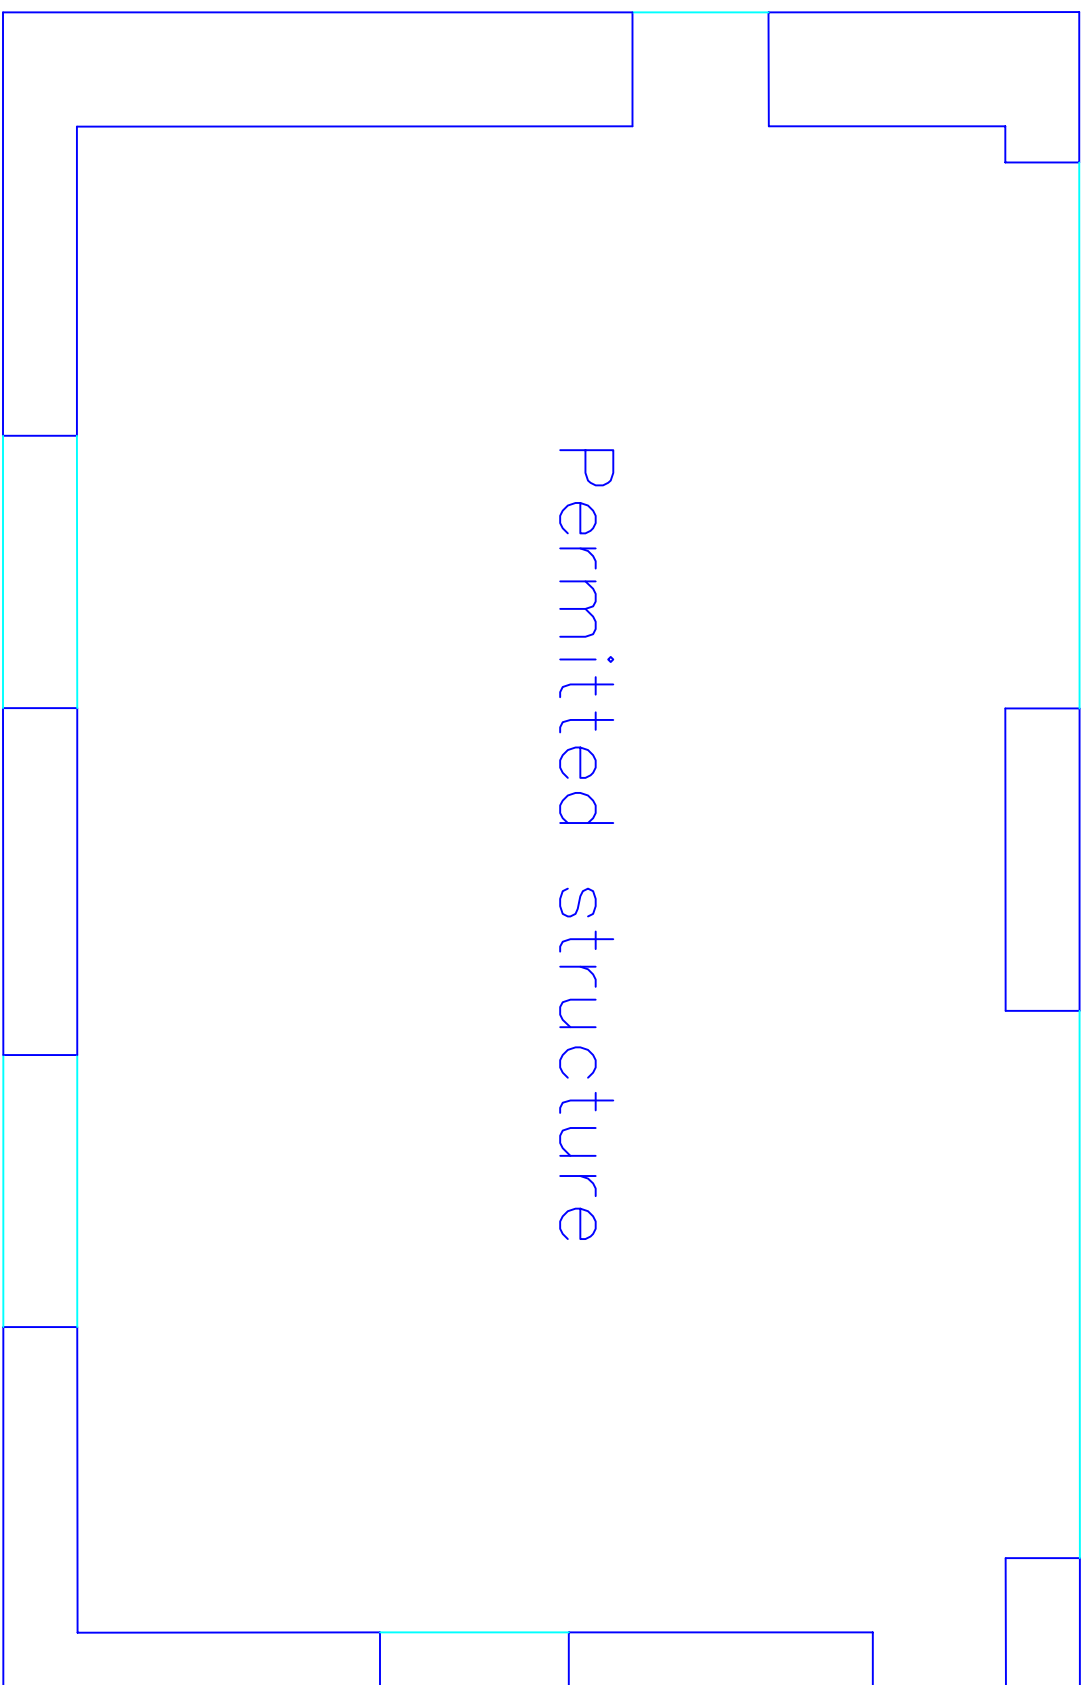


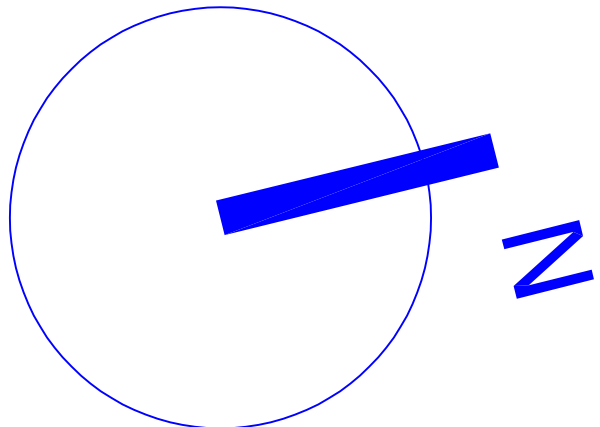


Existing Side (east) Elevation

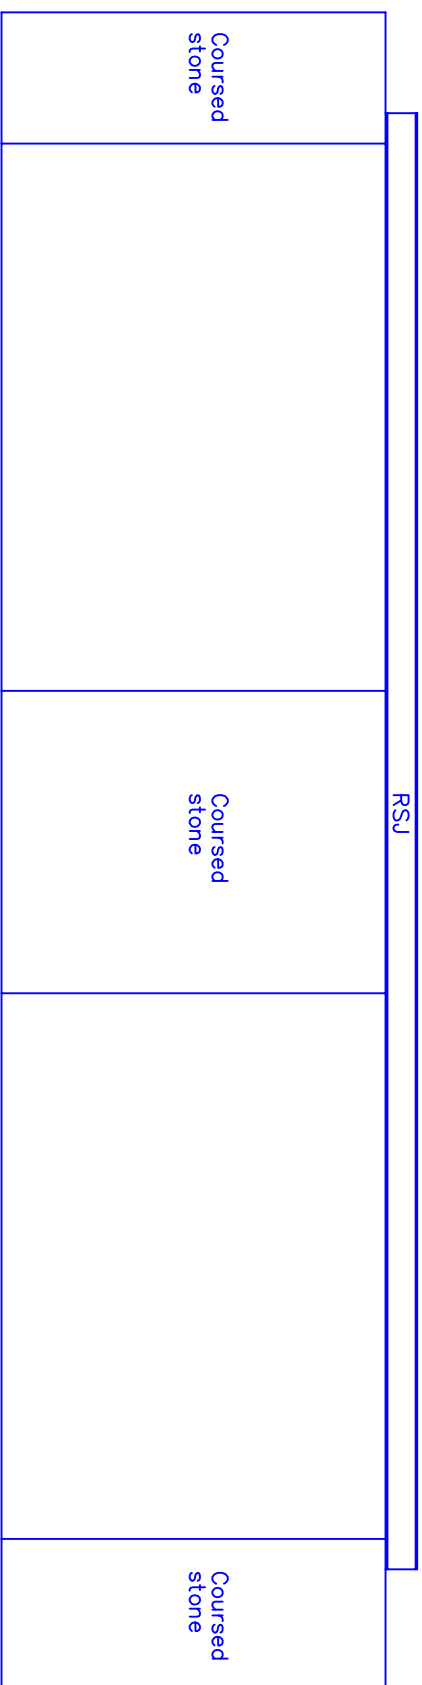

Existing Front (north) Elevation

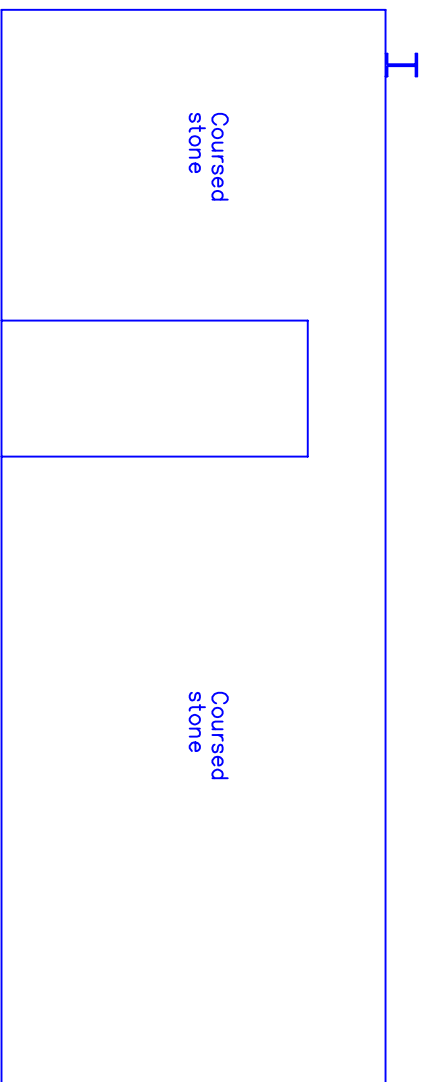

Existing Side (west) Elevation

 

Existing Rear (south) Elevation

This drawing and design concept is the property of PPV design. It should not be reproduced without written permission

2 Helmshore Road, Holcombe Village
Ramsbottom, Lancashire BL8 4PA
Gary Bearden (BAK hrs) 0161 813 1134
garybearden@ppvdesign.co.uk
T: 01706 822171 M: 07712 669482

Abbots Farm
Woodhey Road
Ramsbottom
Bury BL9 9RD

scale 1:50 @ A1
June 2025

DA14-02

Existing Plans
and Elevations
Garage Structure

PPV design Ltd