



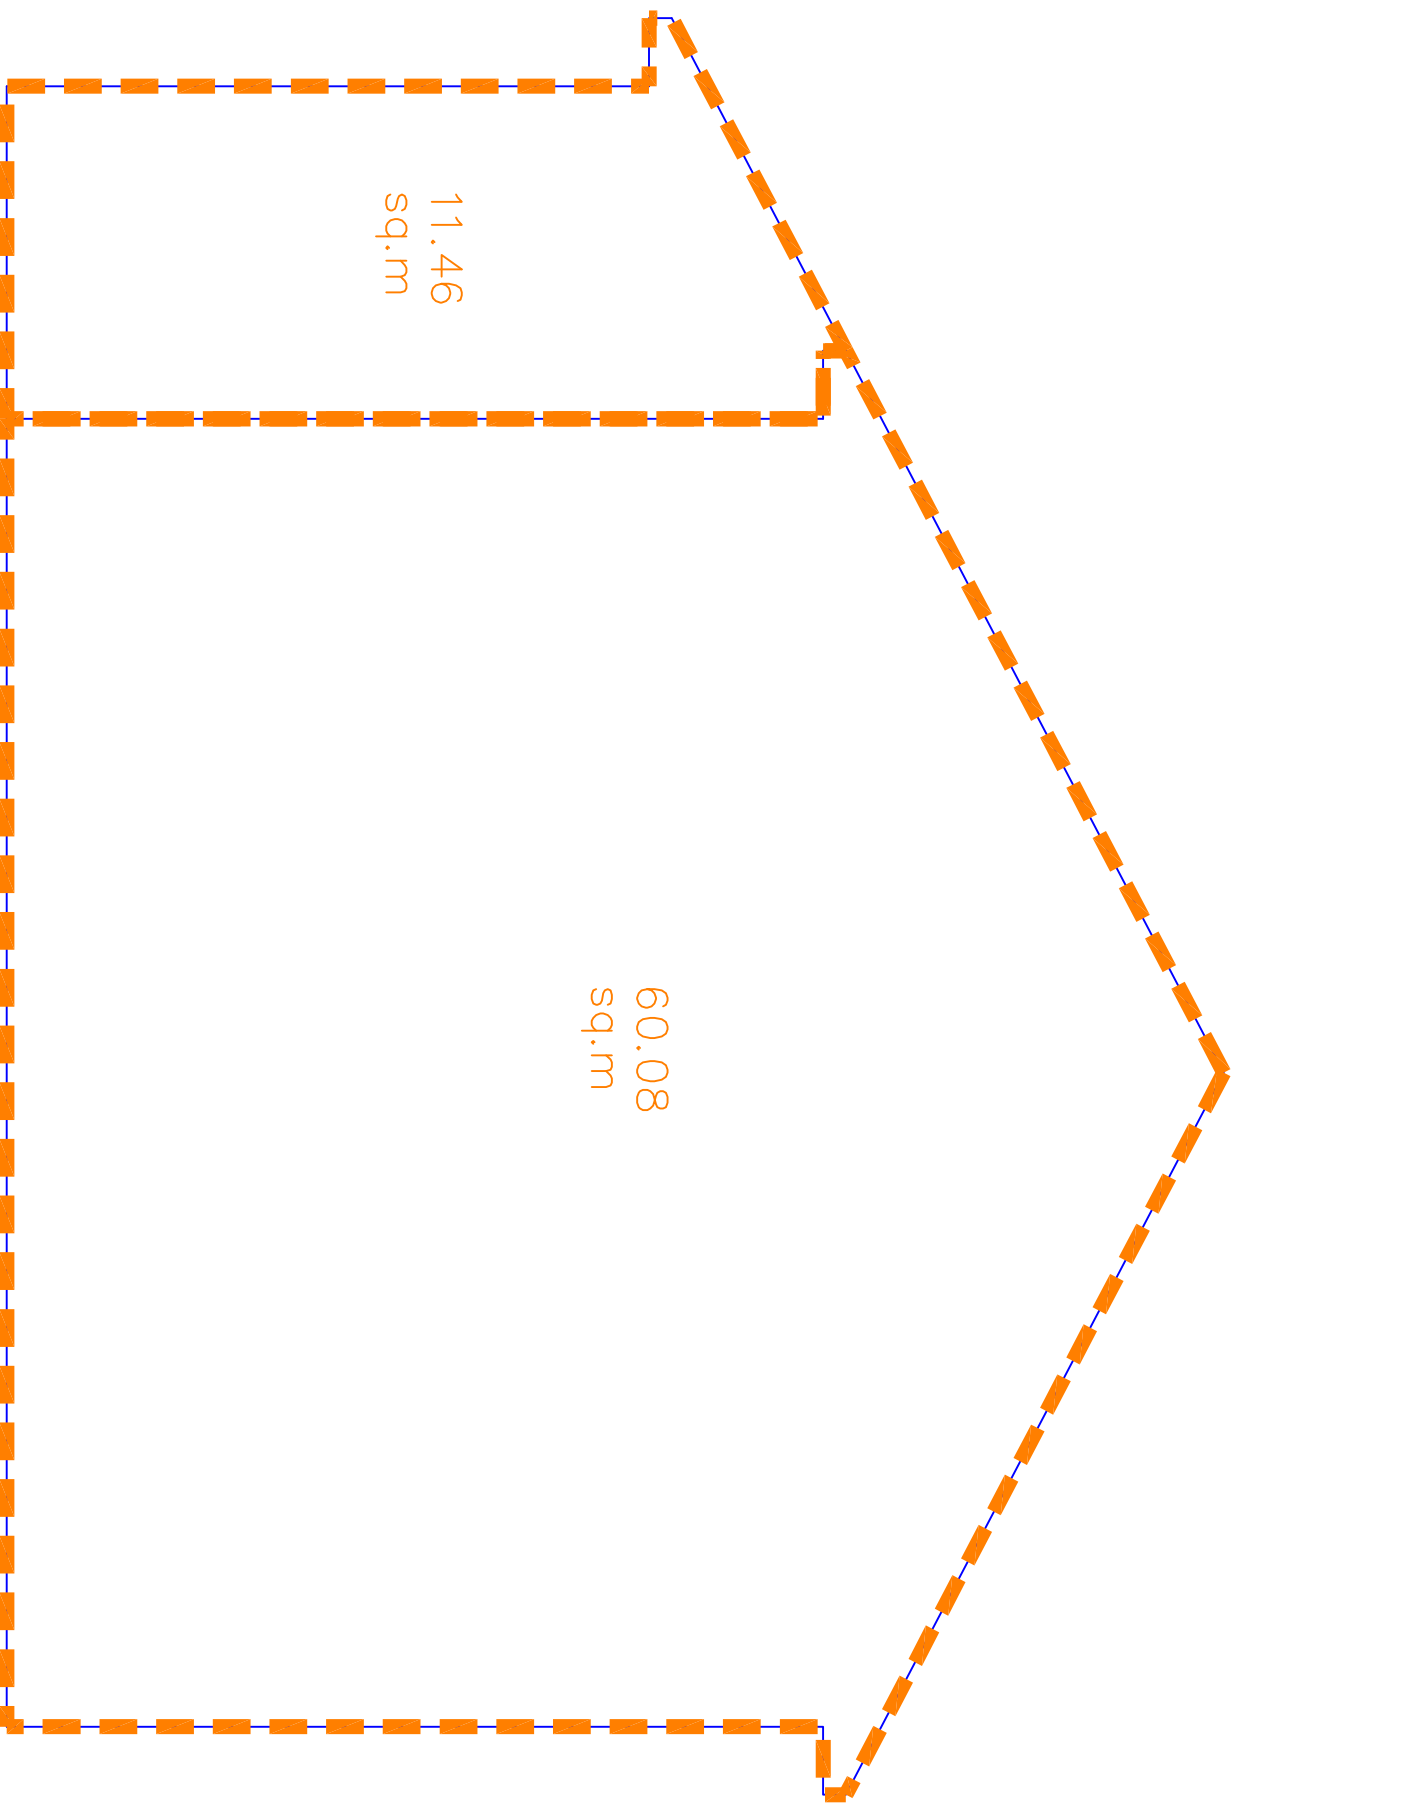

Existing House

 


Volume =
 $(17.05 \times 60.08) = 1024.5 \text{ cu.m}$
 $+(9.05 \times 11.46) = 103.7 \text{ cu.m}$
Total = 1128.2 cu.m

Acceptable volume at 33%
= 372.3 cu.m

Acceptable volume at 37.2%
= 419 cu.m

Proposed Volume =
 $11.09 \times 37.79 = 419 \text{ cu.m}$

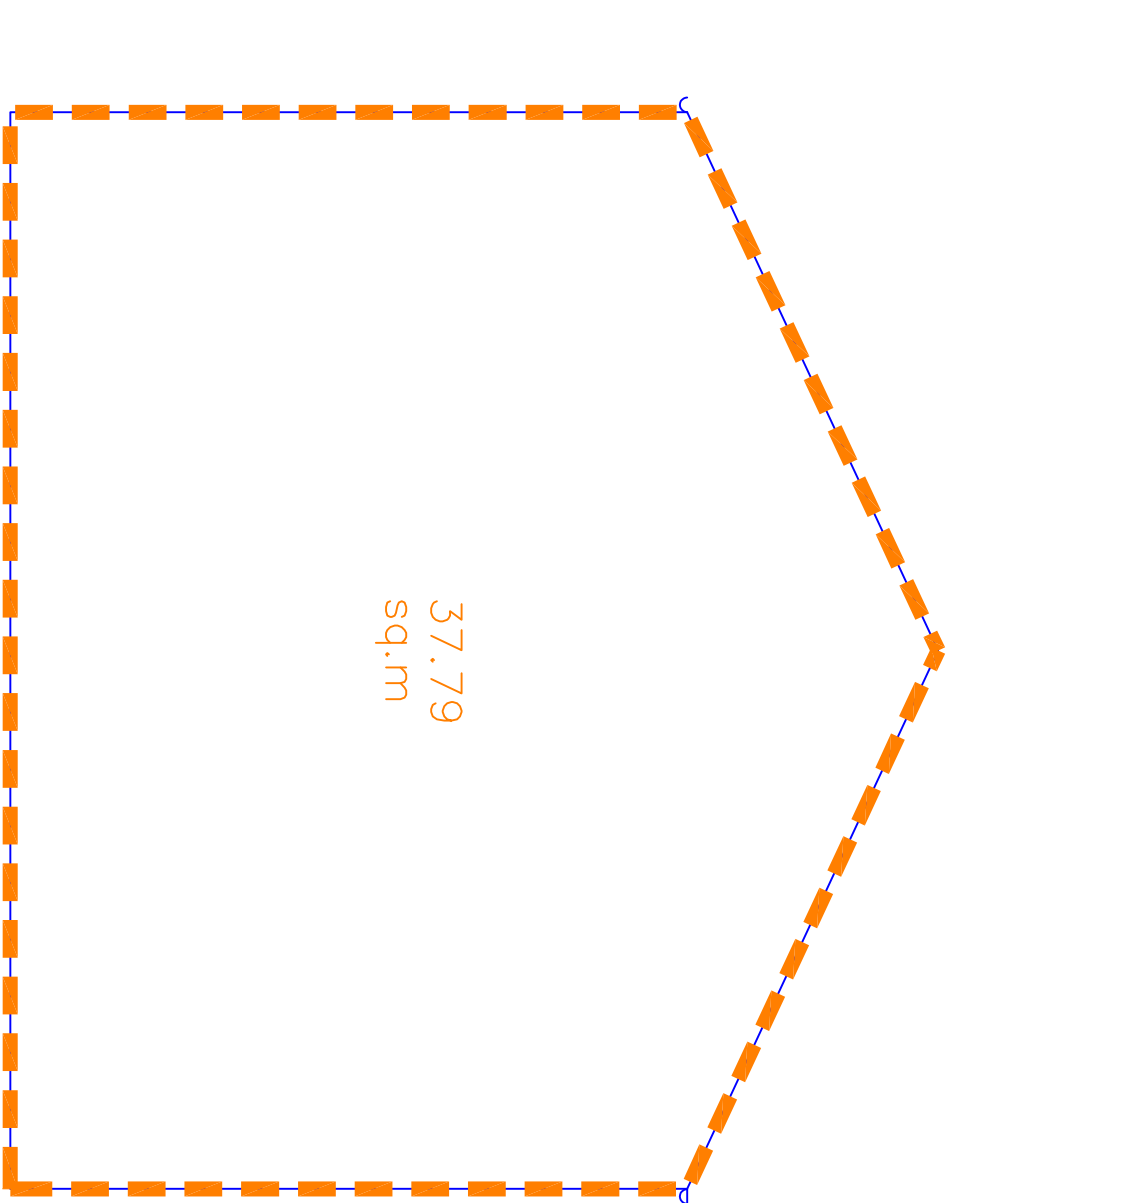

Proposed Garage with Office over

This drawing and design concept is the property of PPV design. It should not be reproduced without written permission

2 Helmsford Road, Holcombe Village
Ramsbottom, Lancashire BL8 4PA
Gary Bearden (BAK) (ons) DipArch RIBA
garqupdesign@gmail.com
T: 0706 822751 M: 07712 669482

0123m

Abbotts Farm
Woodhey Road
Ramsbottom
Bury BL9 9RD

scale 1:50 @ A1
August 2025

DA14-05

Existing and Proposed volumes

PPV design Ltd