
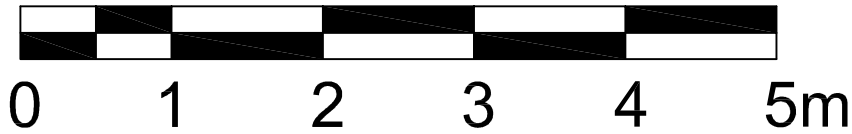


Proposed Cellar & Second Floor

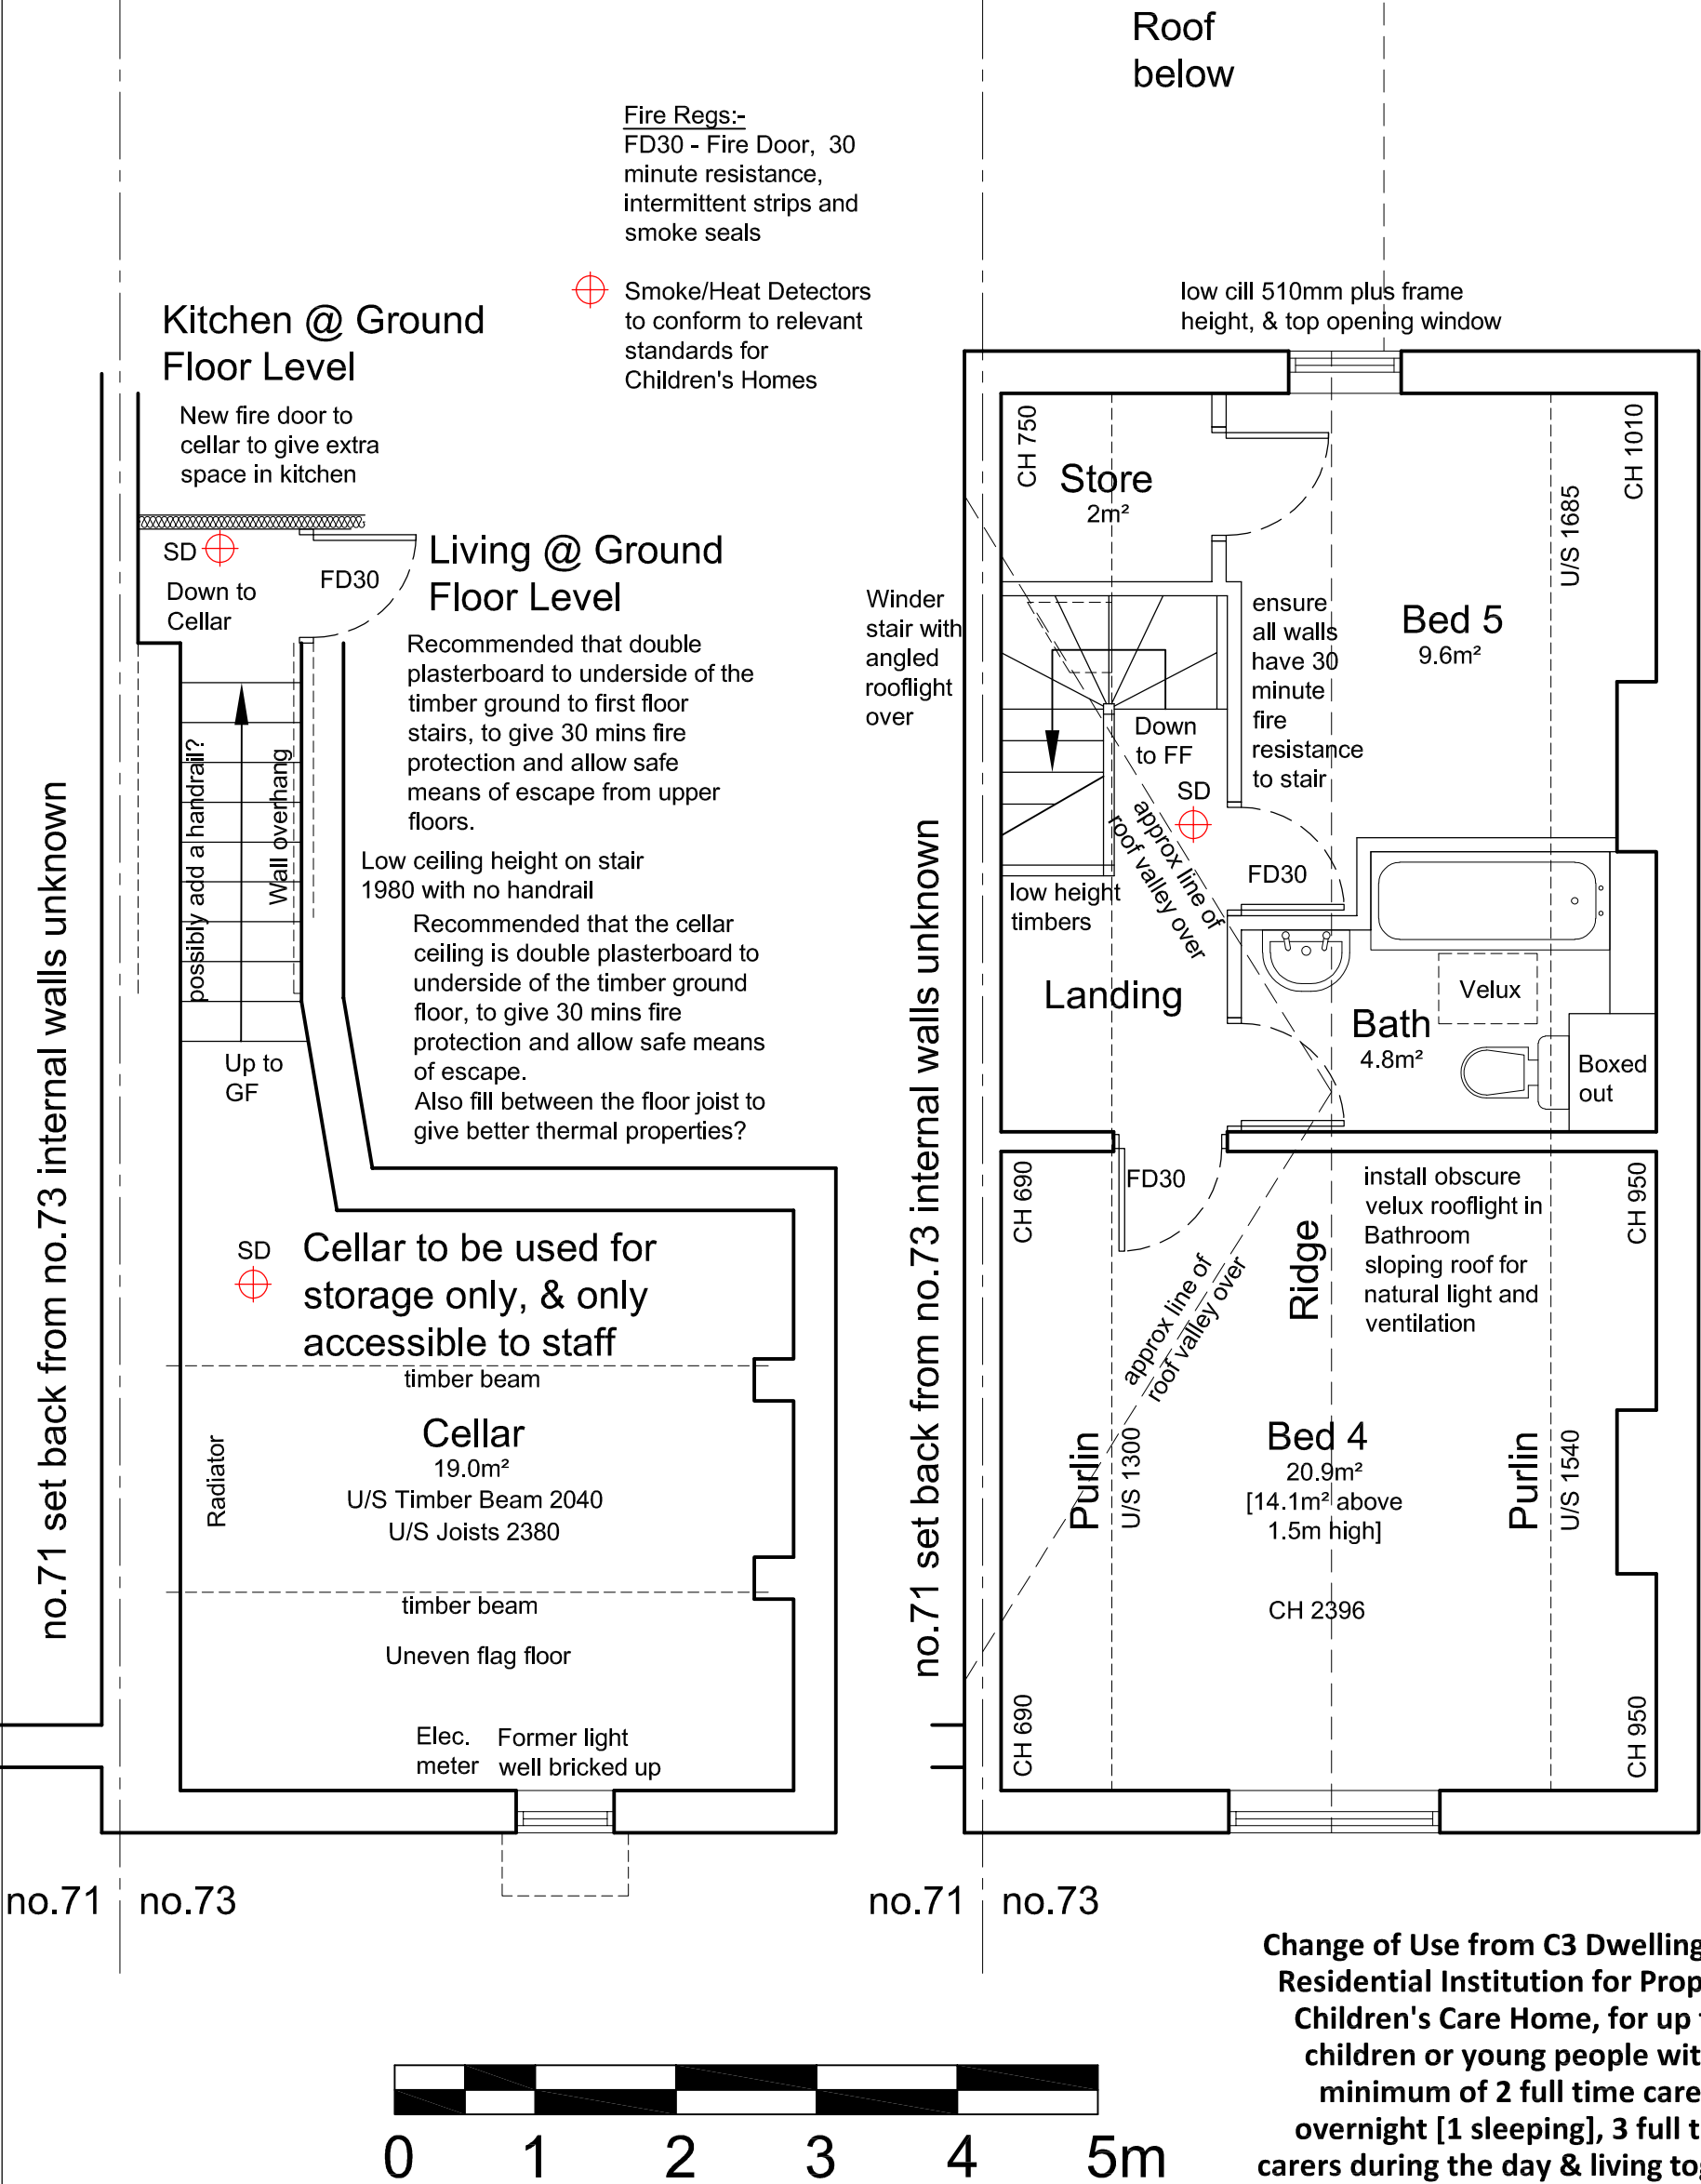

Change of Use from C3 Dwelling to C2 Residential Institution for Proposed Children's Care Home, for up to 4 children or young people with a minimum of 2 full time carers overnight [1 sleeping], 3 full time carers during the day & living together as a Single Household.

Client:	MJ's Children's Homes Ltd		
Job:	73 Brierley St, Bury BL9 9HW		
Drawing title:	Proposed Cellar & Second Floors		
Drawing Number: (Job number)			05
Scale:	1:50 when printed A3		
Date:	Sept 21		
Drawn by/ checked by:			