





4. Front - Proposed
1 : 100

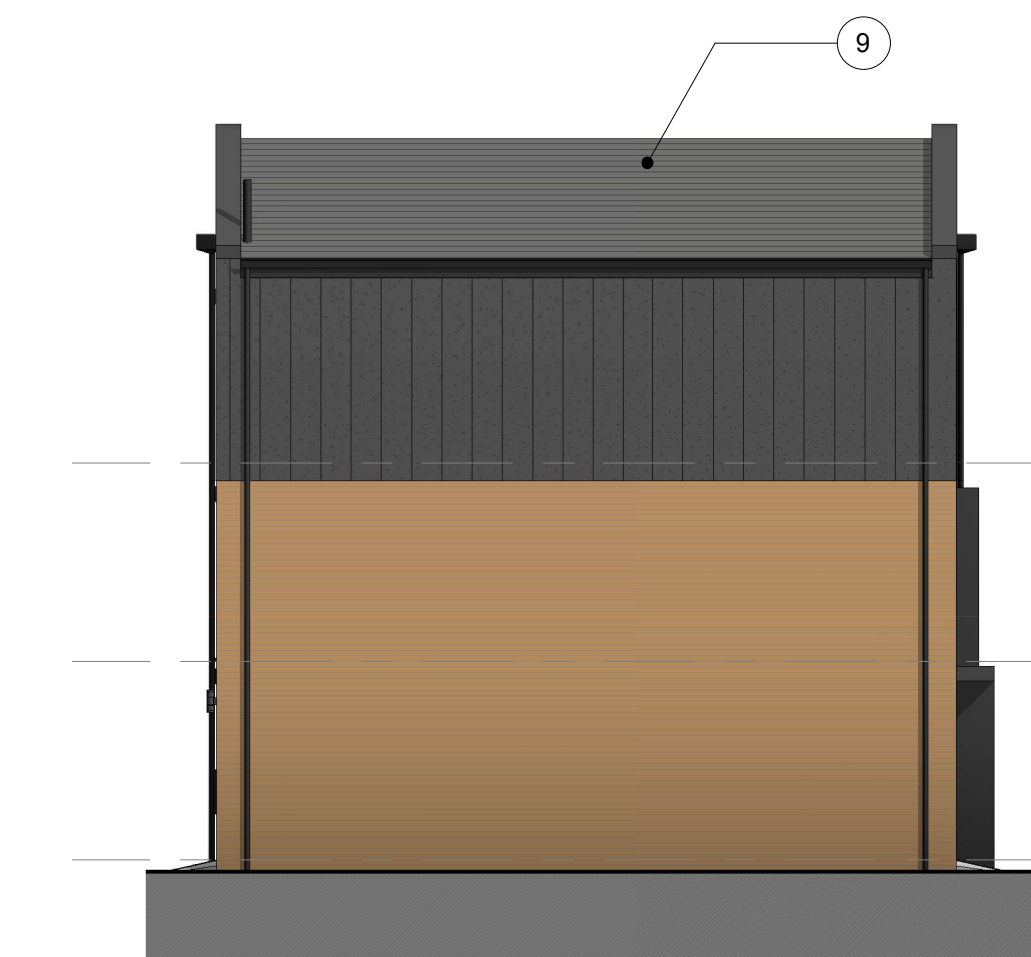


10. Left Side - Proposed
1 : 100




5. Rear - Proposed
1 : 100

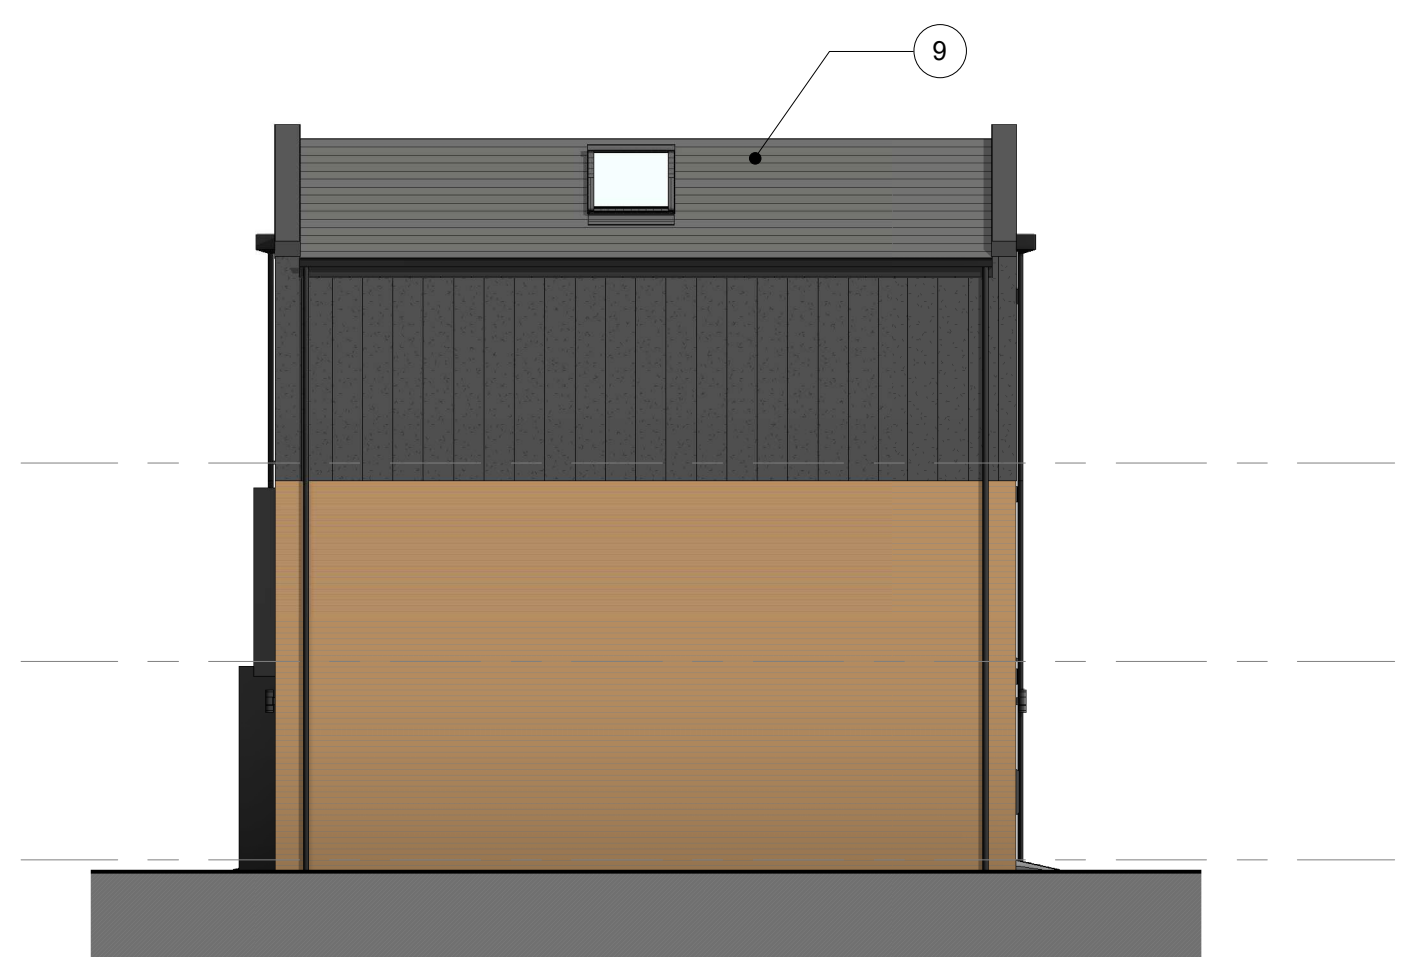

11. Right Side - Proposed
1 : 100

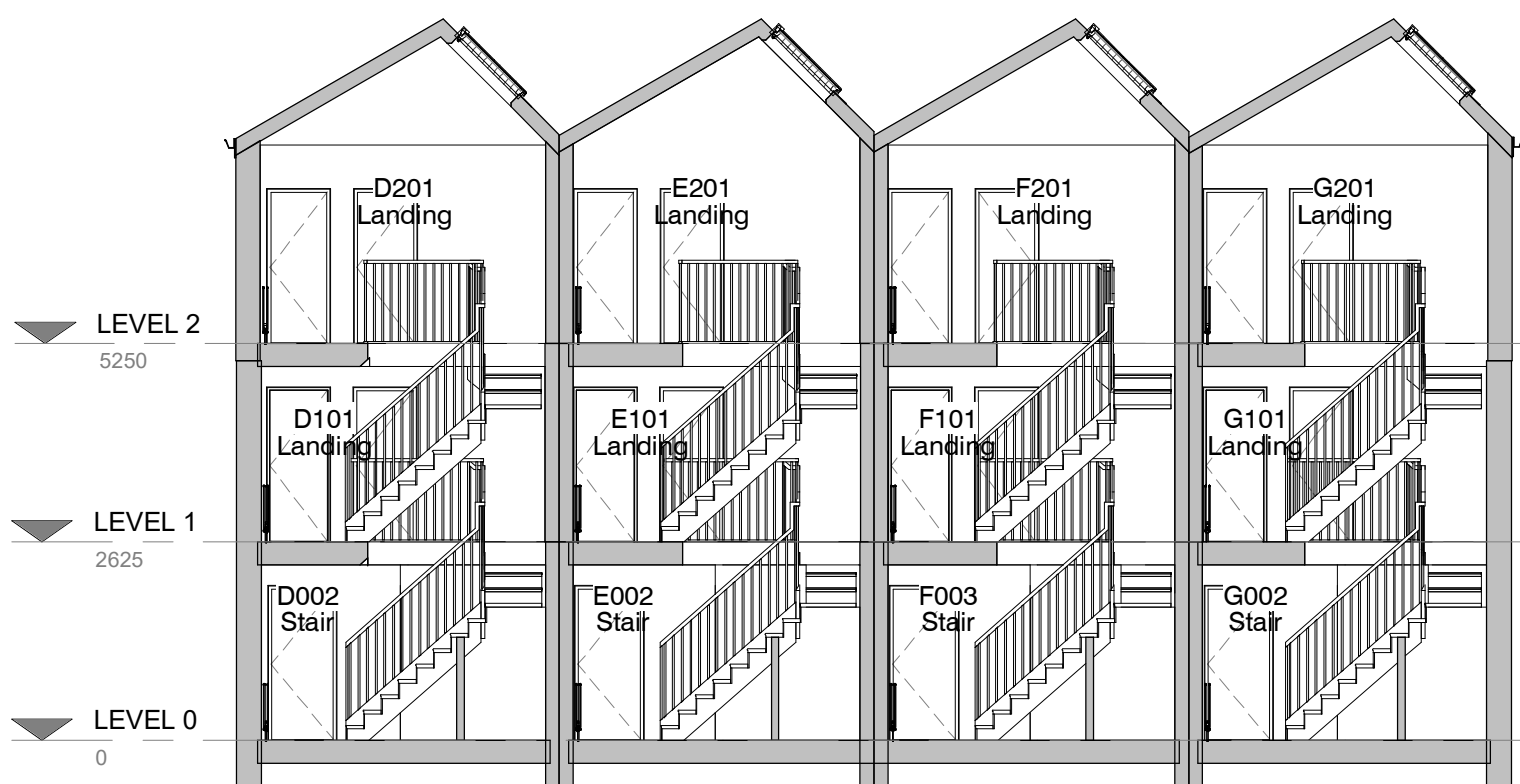

9. Section - Proposed - L-R
1 : 100

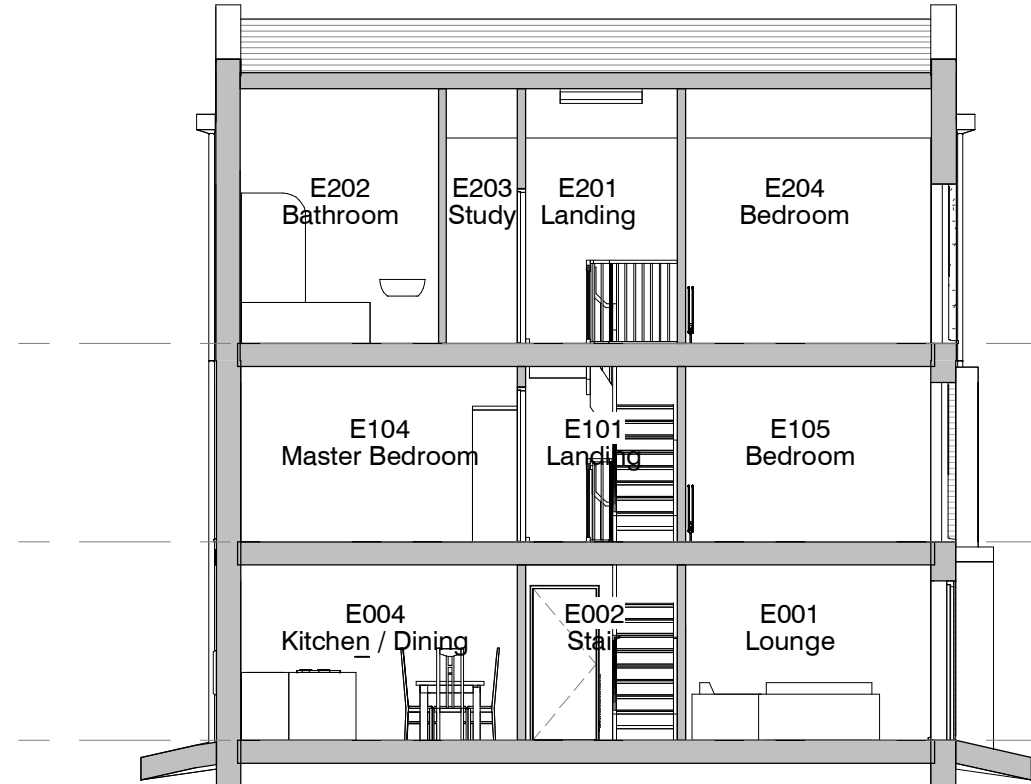


8. Section - Proposed - F-R
1 : 100




6. 3D Axo - Proposed - Front




7. 3D Axo - Proposed - Rear

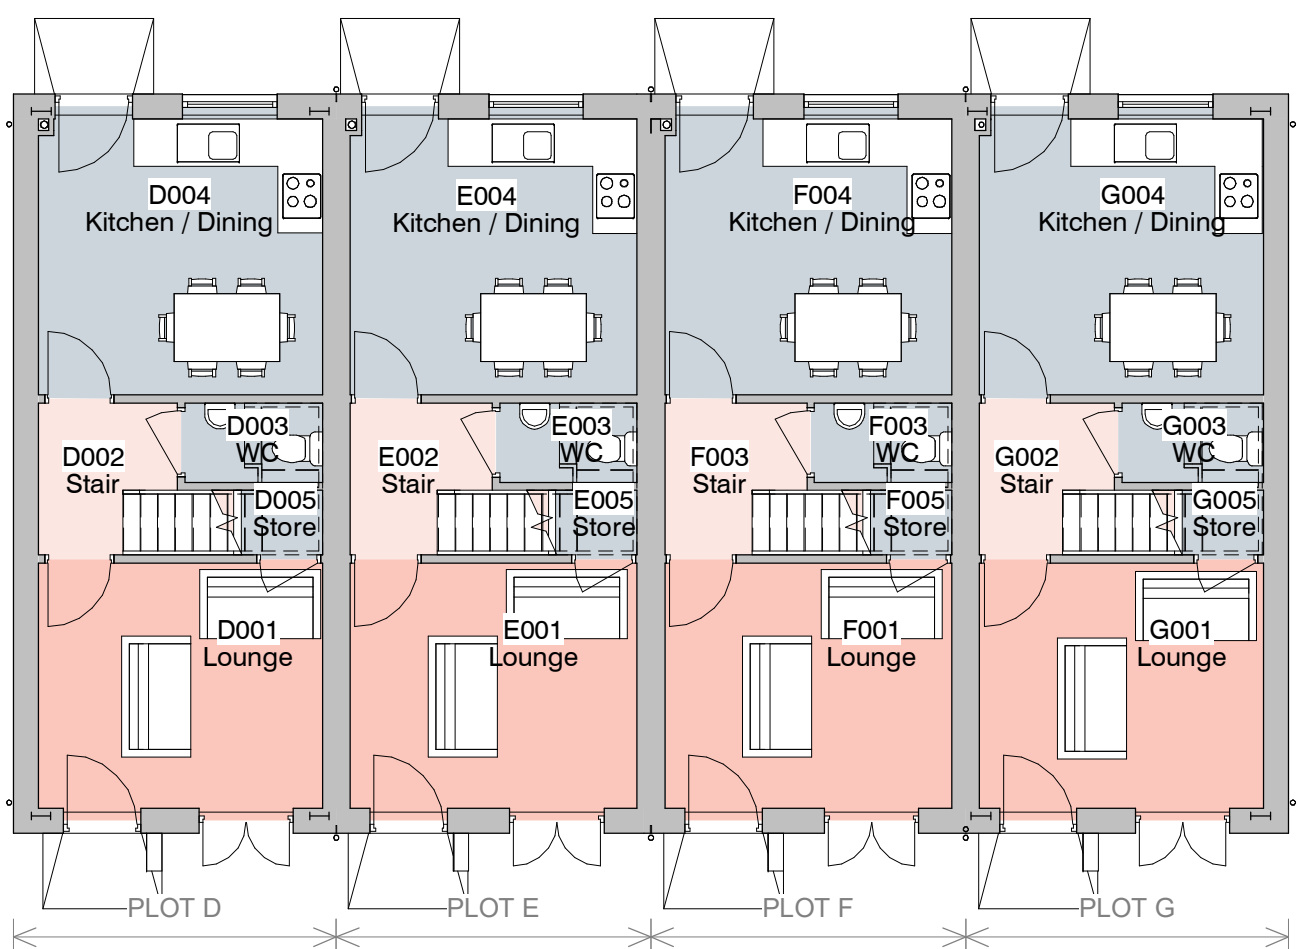


1. Level 0 - GA Proposed
1 : 100

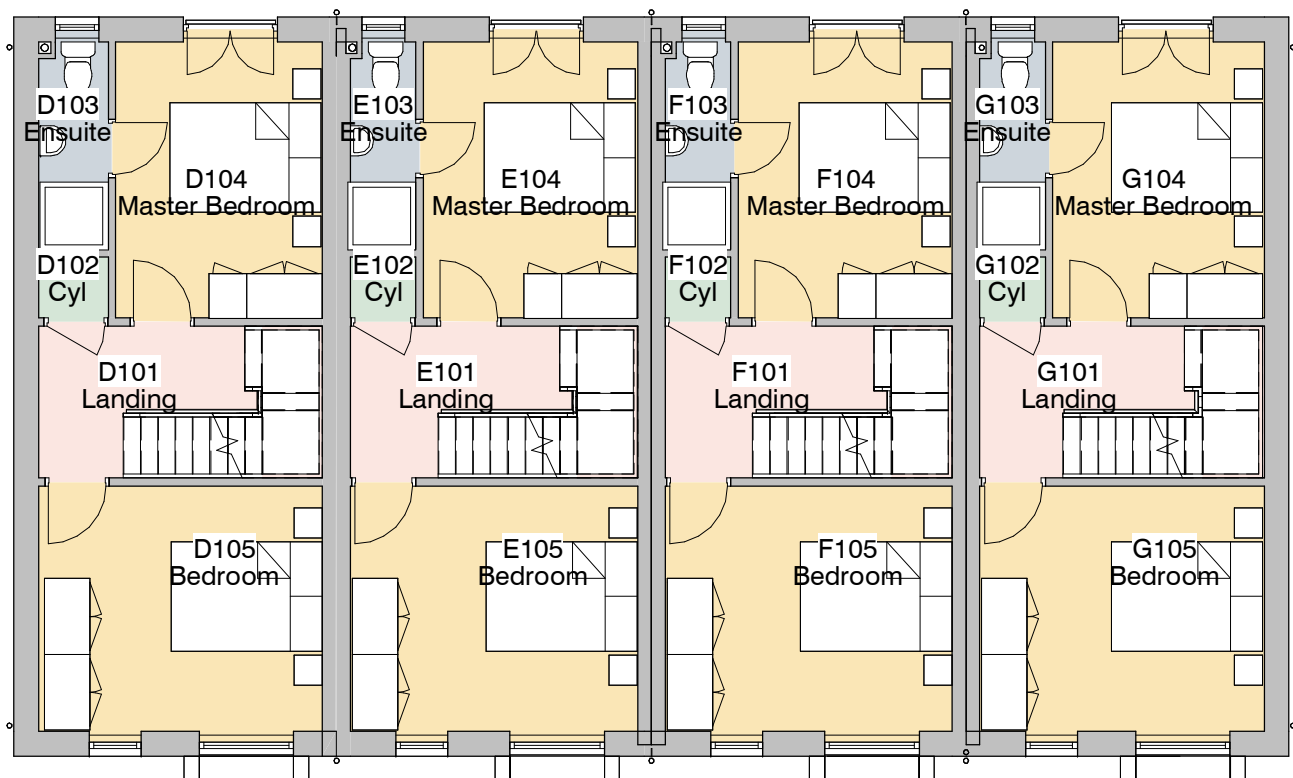

2. Level 1 - GA Proposed
1 : 100

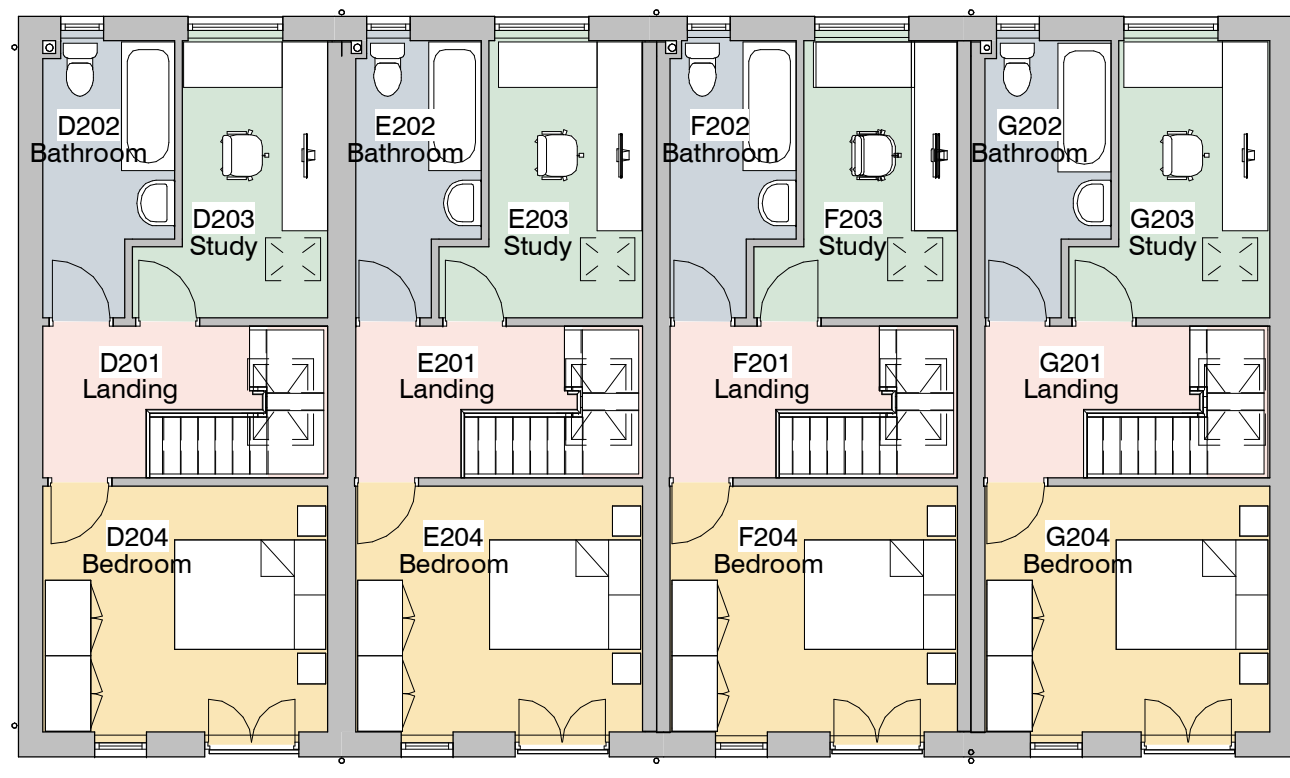

3. Level 2 - GA Proposed
1 : 100

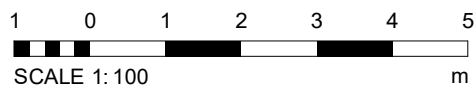

Note Block - Elevations - GA

- 1 Clay facing brickwork. Colour: TBA.
- 2 Specialist Thin Coat render. Colour - TBA.
- 3 Composite entrance door.
- 4 Feature entrance canopy. Dark grey. Material TBA.
- 5 uPVC french doors. Dark Grey frame.
- 6 uPVC windows. Dark Grey frame. With clear, obscured and opaque panels.
- 7 Feature window surround. Dark grey. Material TBA.
- 8 Metal Juliette balcony railing.
- 9 Concrete roof tiles. Colour: Black

3	Cladding Material Details	SP	13/10/21
2	Cladding Details	SA	09/10/21
1	Cladding Details	SA	09/10/21
A	Building Regulations	SA	11/10/21
A	Building Regulations	SA	11/10/21

REV	DESCRIPTION	BY	DATE
1	1 : 100	16 Nov 2020	SP

PROJECT	Magistrates Court - House Block 2	STATUS	BUILDING REGULATIONS
CLIENT	Cassel & Fletcher	PROJECT NO.	DA18100.6. 002.
TITLE	Proposed GA Plans and Elevations	DRAWING NO.	3

NOTES

DA DEBTAL | ARCHITECTURE

77 BURY NEW ROAD, MANCHESTER, M20 2AU
T: +44 (0)161 773 1850 E: OFFICE@DEBTAL.CO.UK W: WWW.DEBTAL.CO.UK