



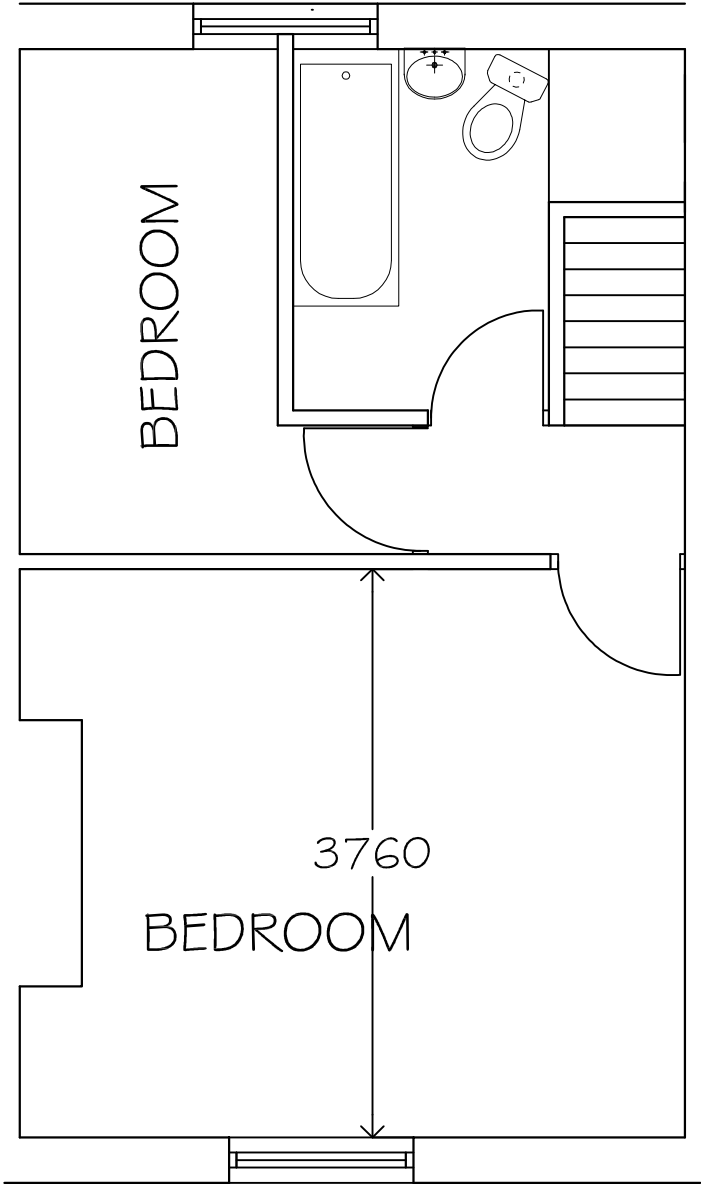

EXISTING FIRST FLOOR

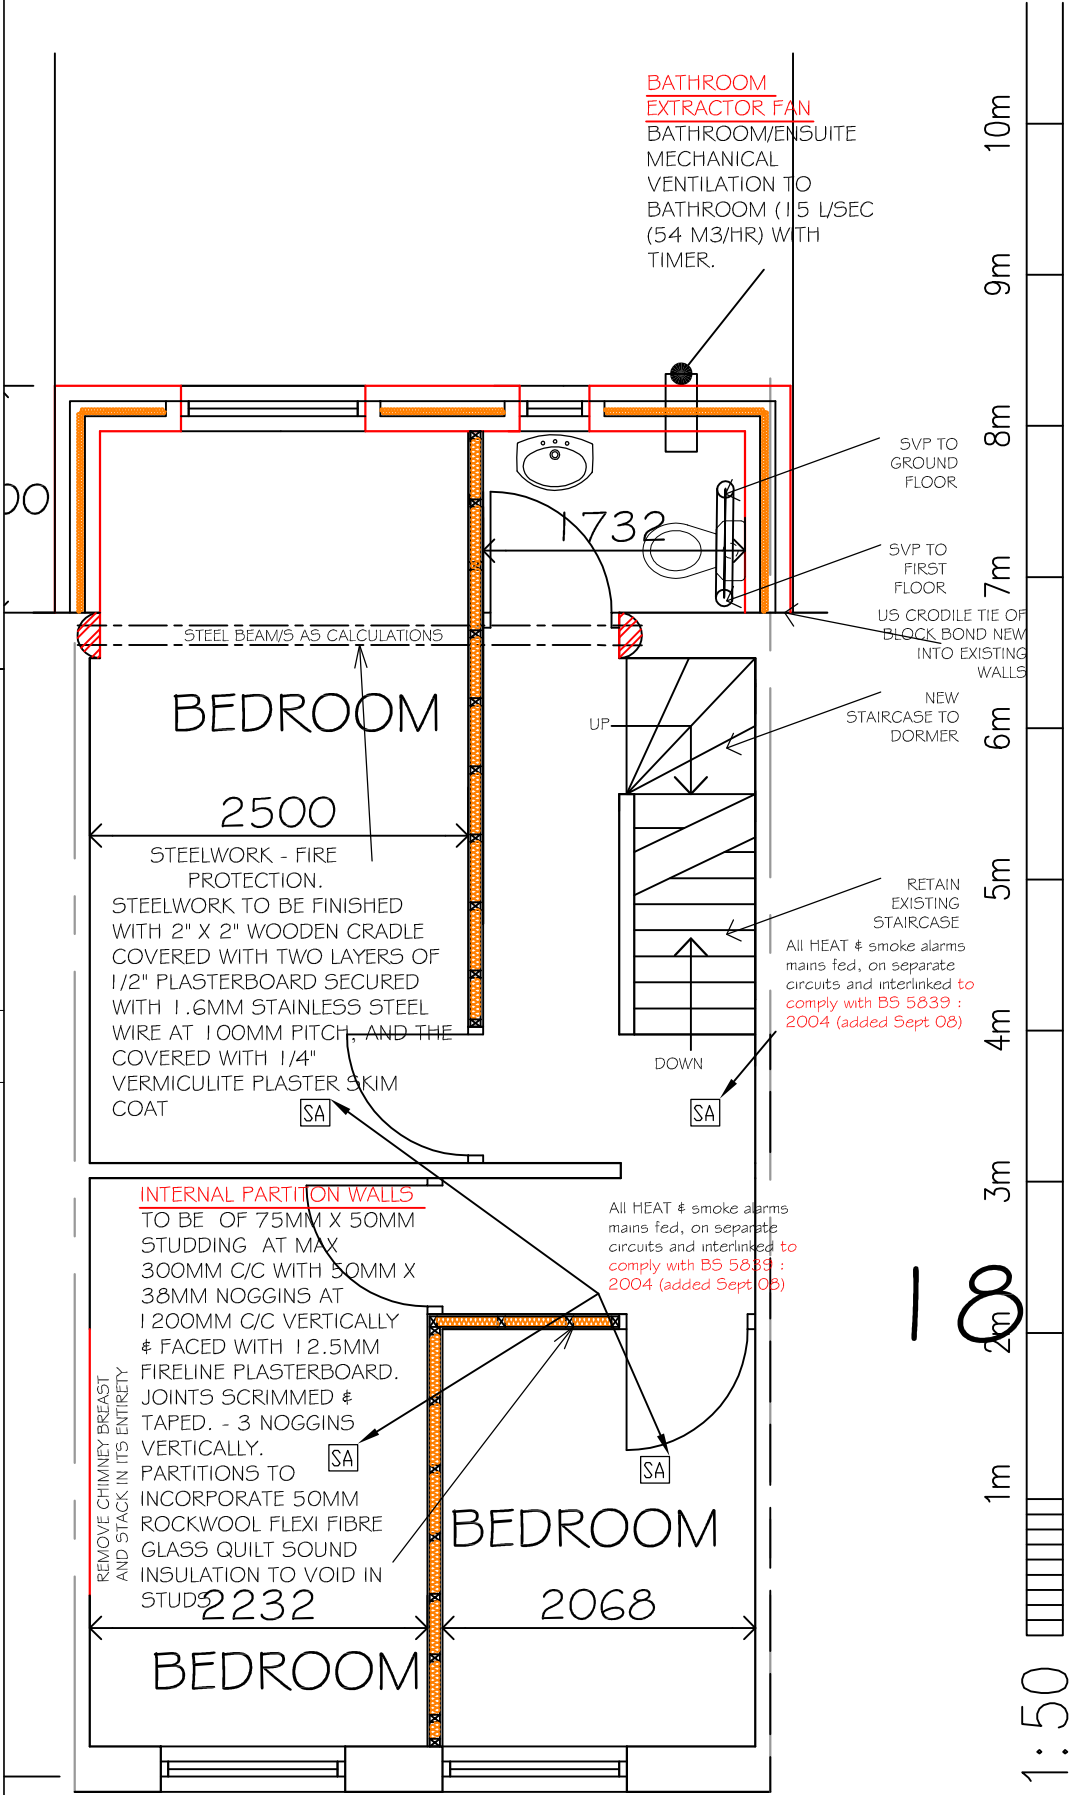

PROPOSED FIRST FLOOR

job title:	drawing title:	Date:
20 Eldon Stret, Bury, BL9 5AZ	FIRST FLOOR	MAR20
REAR GROUND. FIRST AND ATTIC EXTENSION	EXTG + PROPOSED	Scale: 1:50
		Rev'd

NO DIMENSIONS TO BE SCALED OFF THIS DRAWING. THIS DRAWING IS ONLY PRODUCED FOR SUBMISSION UNDER THE BUILDING REGULATIONS AND/OR PLANNING ACTS. THIS DRAWING MUST NOT BE USED AS A WORKING DRAWING. ALL DRAWINGS MUST BE READ IN CONJUNCTION WITH EACH OTHER AND ANY BUILDING REGULATION OR OTHER NOTES WITH THE APPROVED APPLICATION