



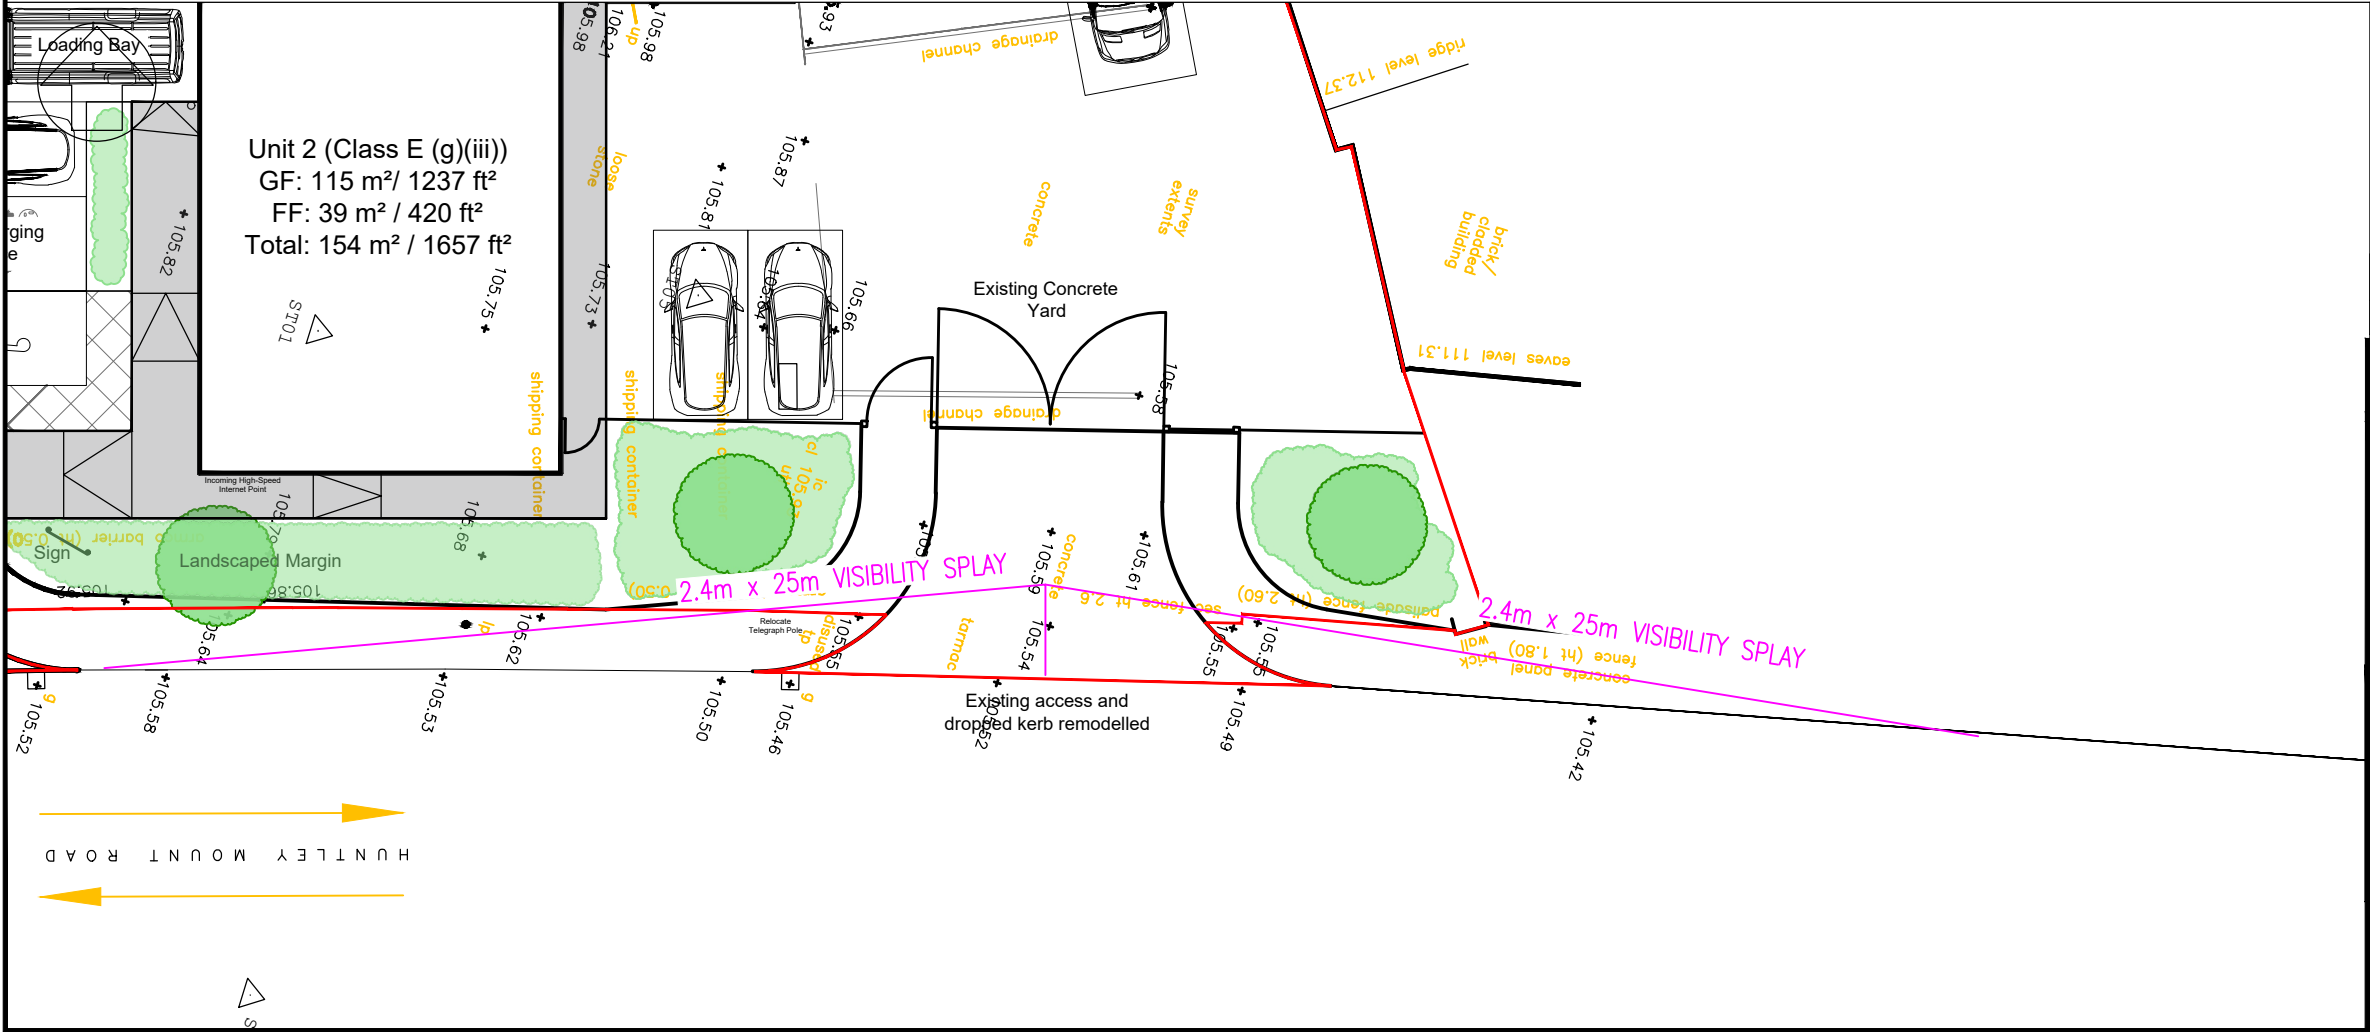

DO NOT SCALE

P01	25/03/2026	HT	FIRST ISSUE	AY
REV	DATE	BY	DESCRIPTION	APP

DRAWING STATUS: S0 - WORK IN PROGRESS

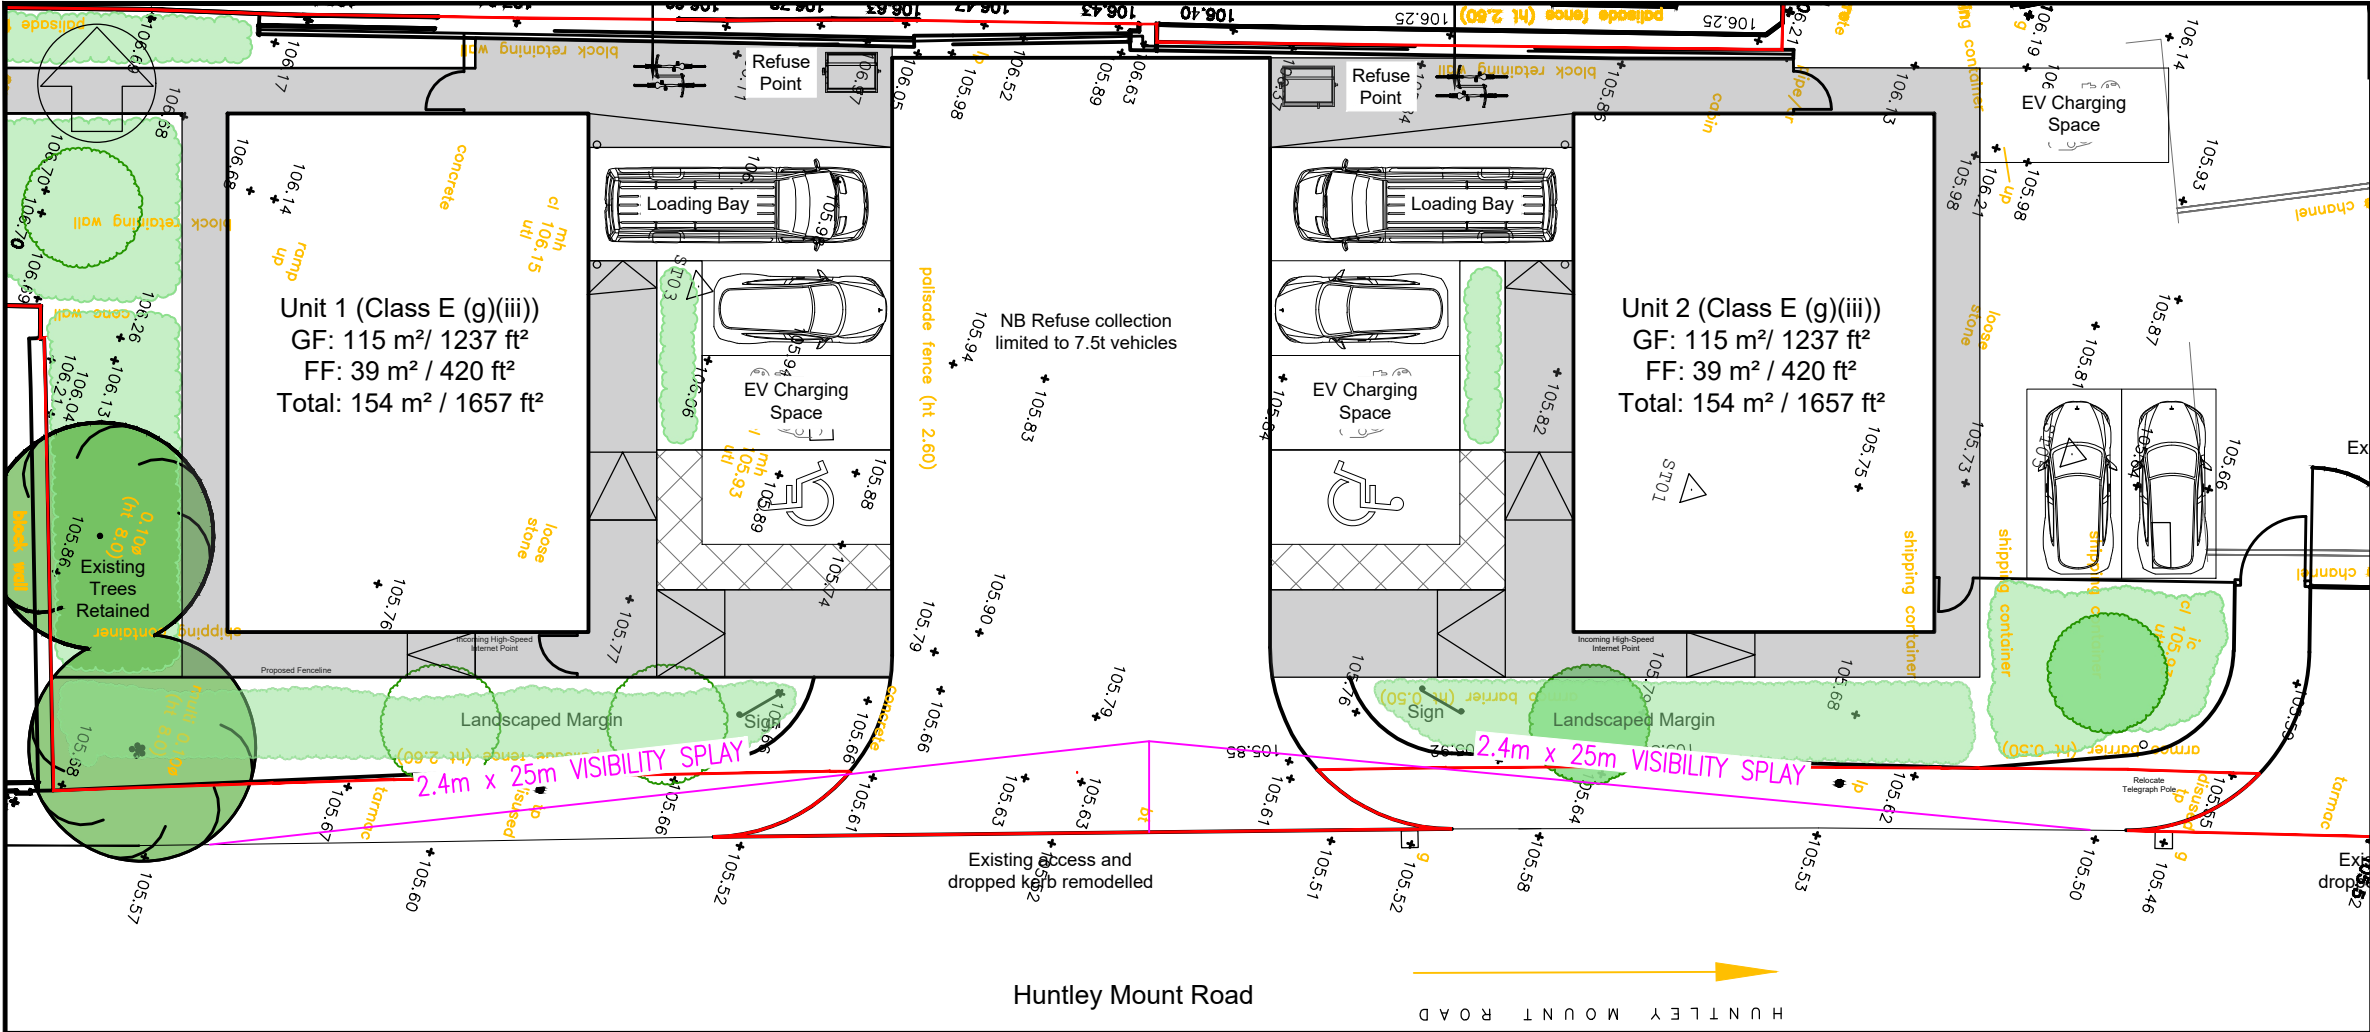

PROJECT: HUNTLEY MOUNT ROAD, BURY

TITLE: VISIBILITY SPLAYS

DRAWN: HT	APPROVED: AY	DATE: March 26
DRAWING No: 2310803	SCALE @ A3: 1:200	REV: P01