


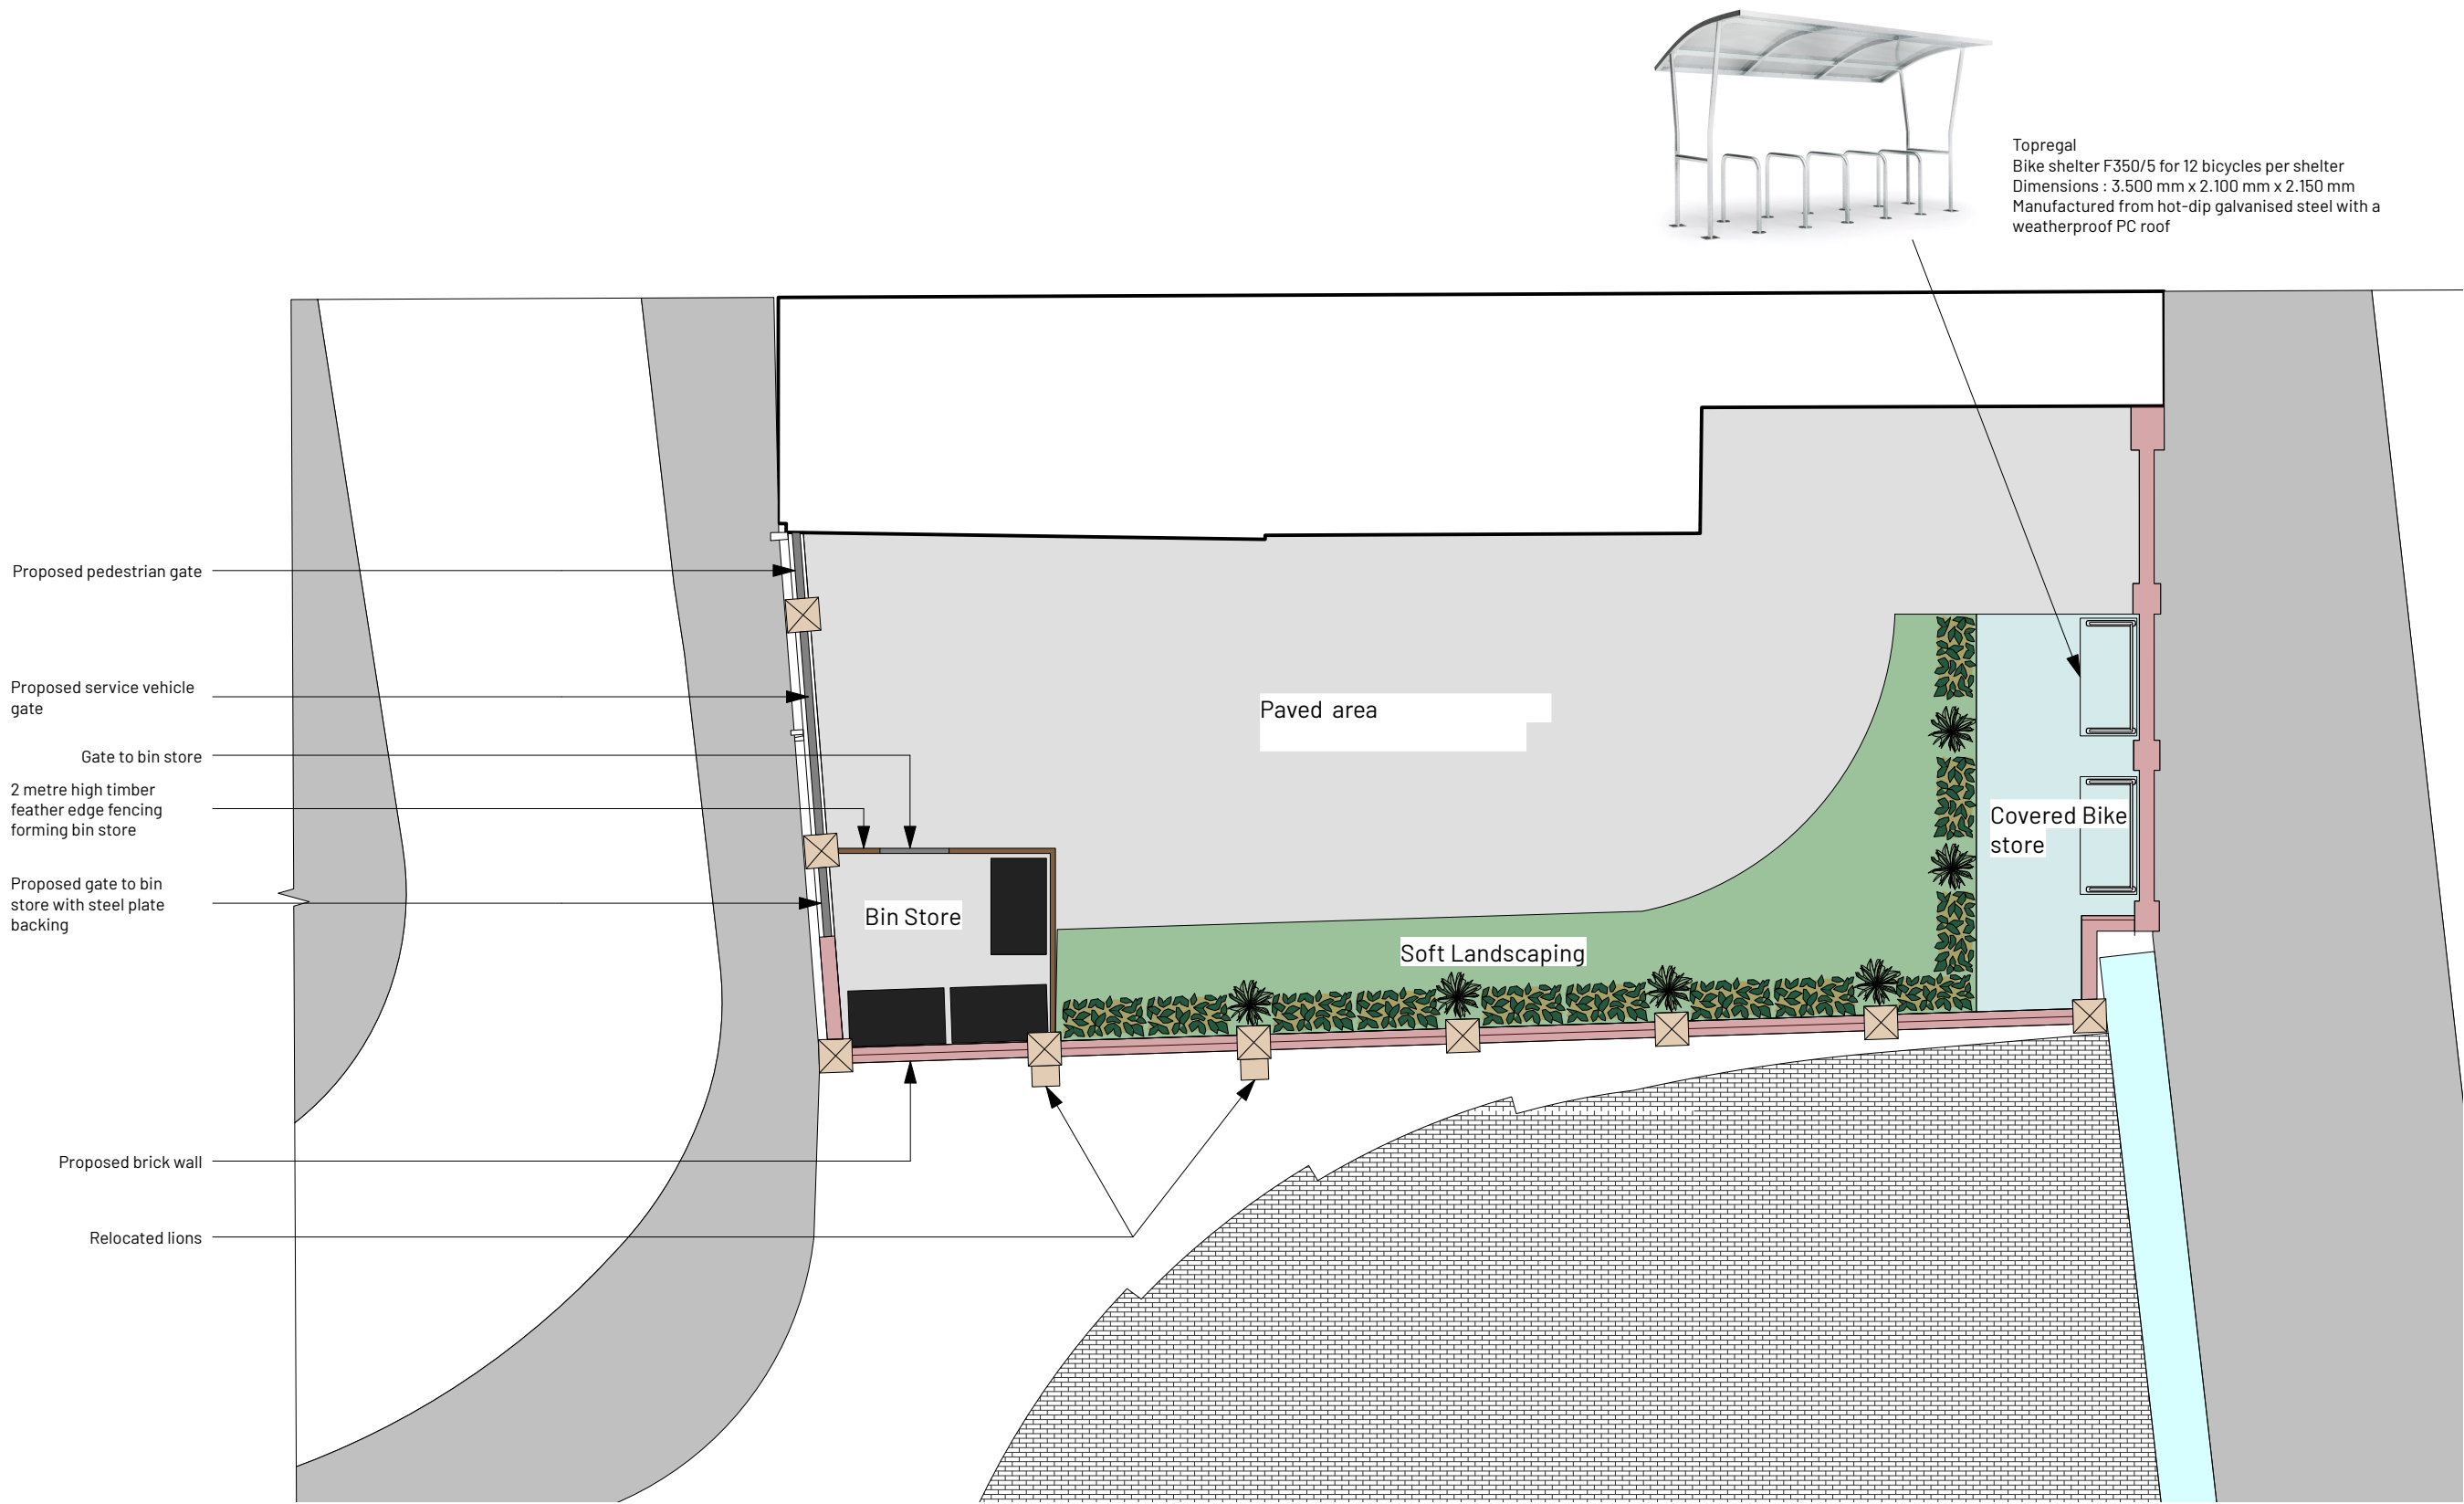

1 Proposed Plan
Scale: 1:200

REV	NOTE	DRN	CHK
-----	------	-----	-----

Proposed Plan

PROJECT REF.	
DRWG NO.	P(100)
REVISION	
SCALE	1:200 @ A3
DATE 1st	Mar 25
DRAWN	GS

SK sketch E existing P proposed T tender C construction F1 final issue

+44 161 236 0051
ARCHITECT@ATELIERMB.CO.UK

ATELIER.MB