
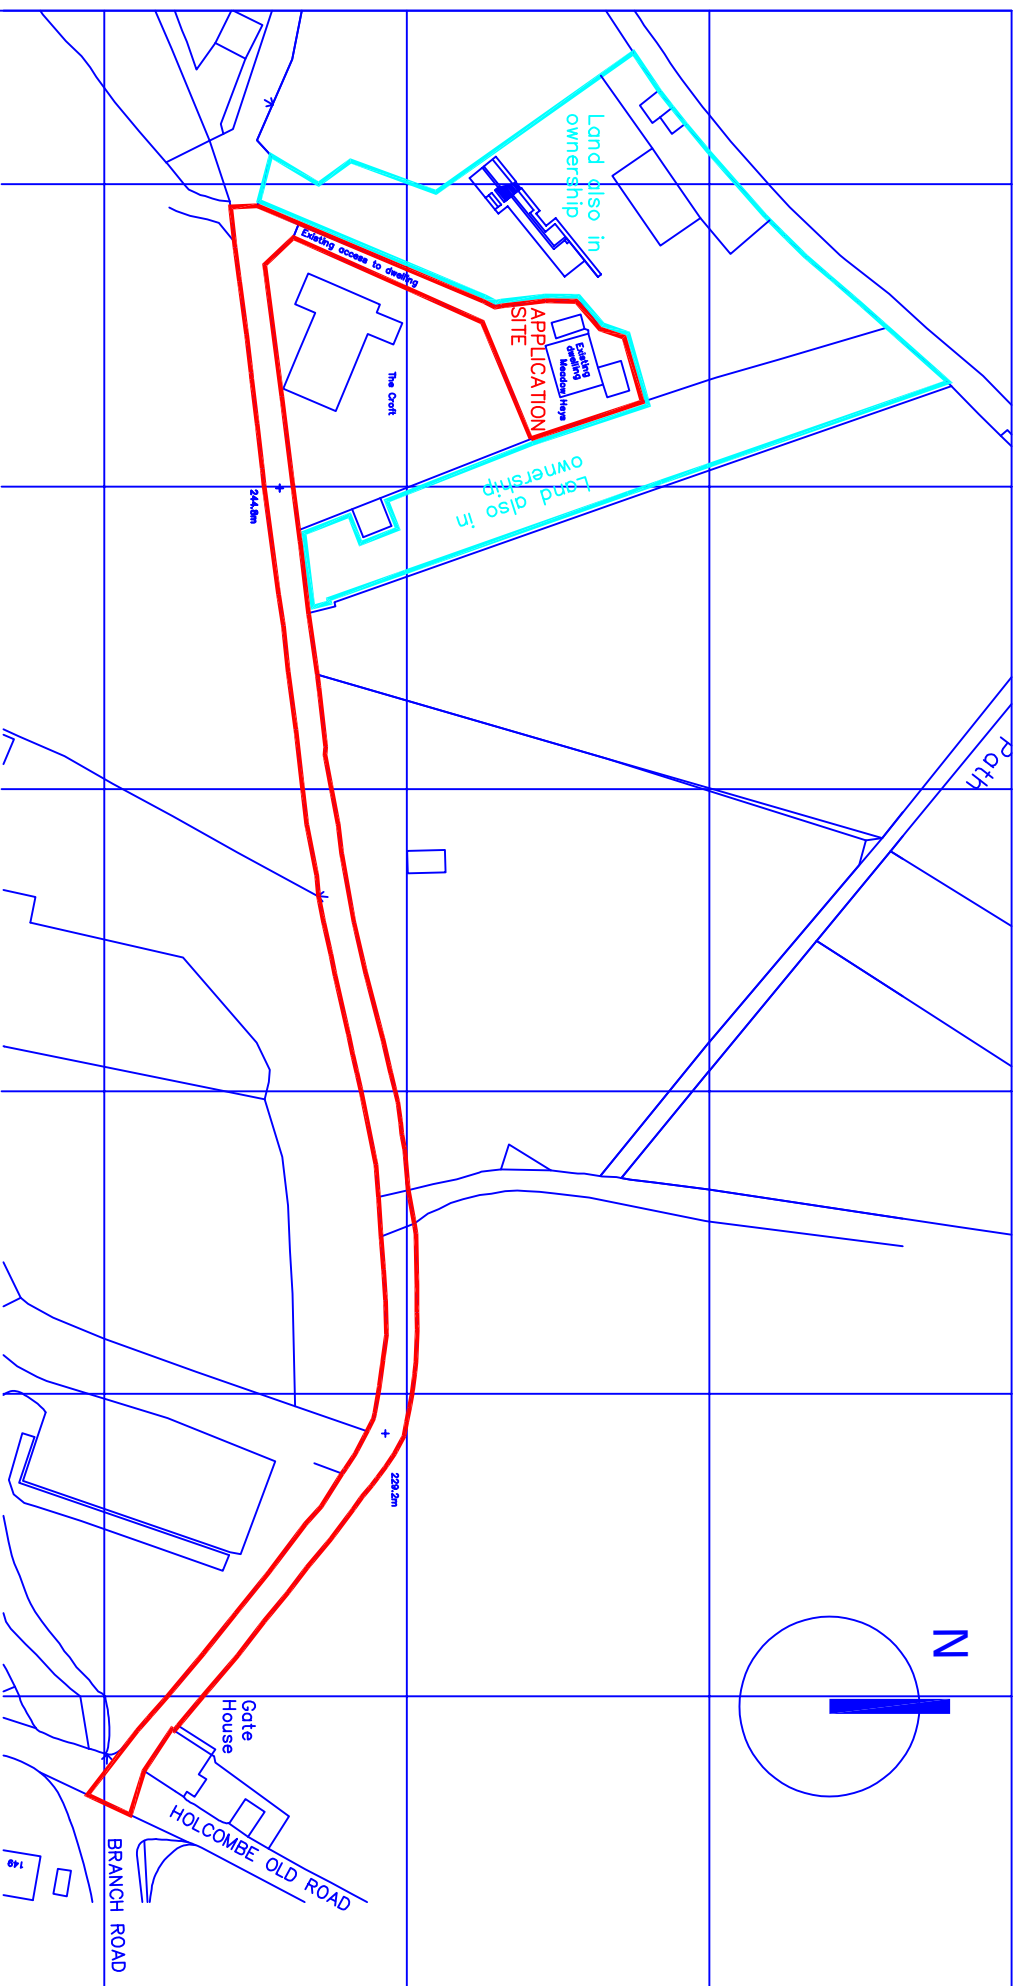


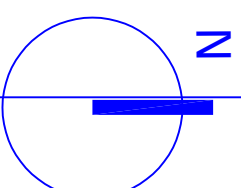

0 20 40 60 m

Meadow Heys
Moorbottom Road
Holcombe
Bury BL8 4NS

scale 1:1250@A4
February 2026

PK3-00

Location Plan

PPY design Ltd