




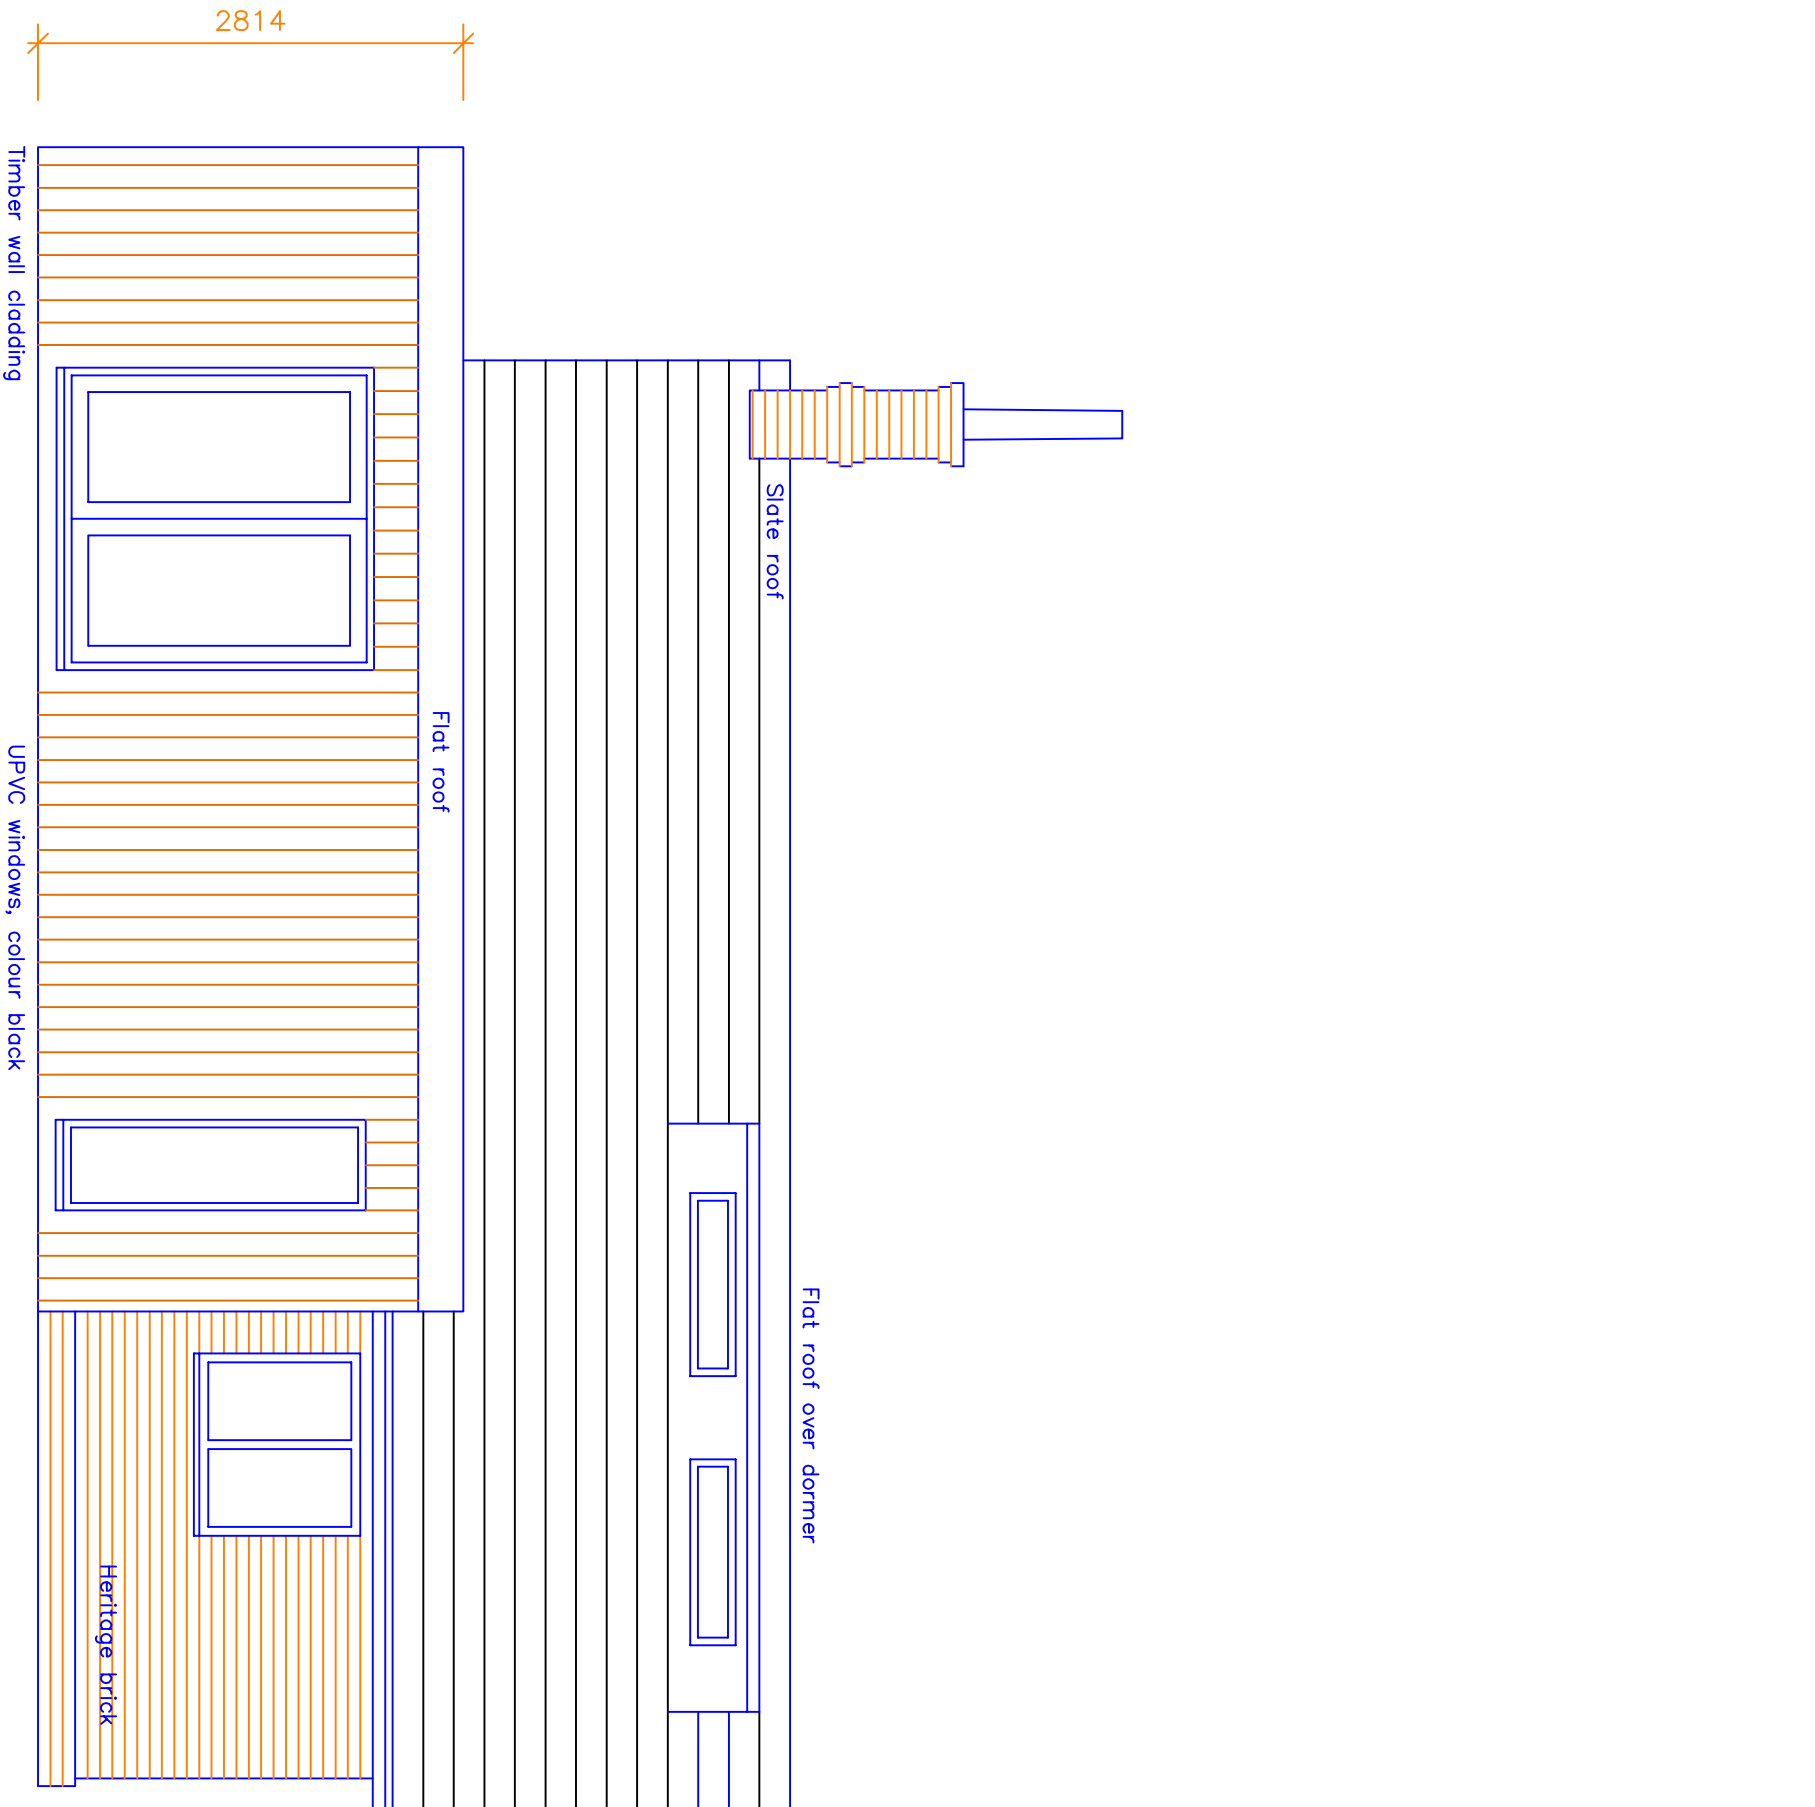


Proposed Rear (north) Elevation

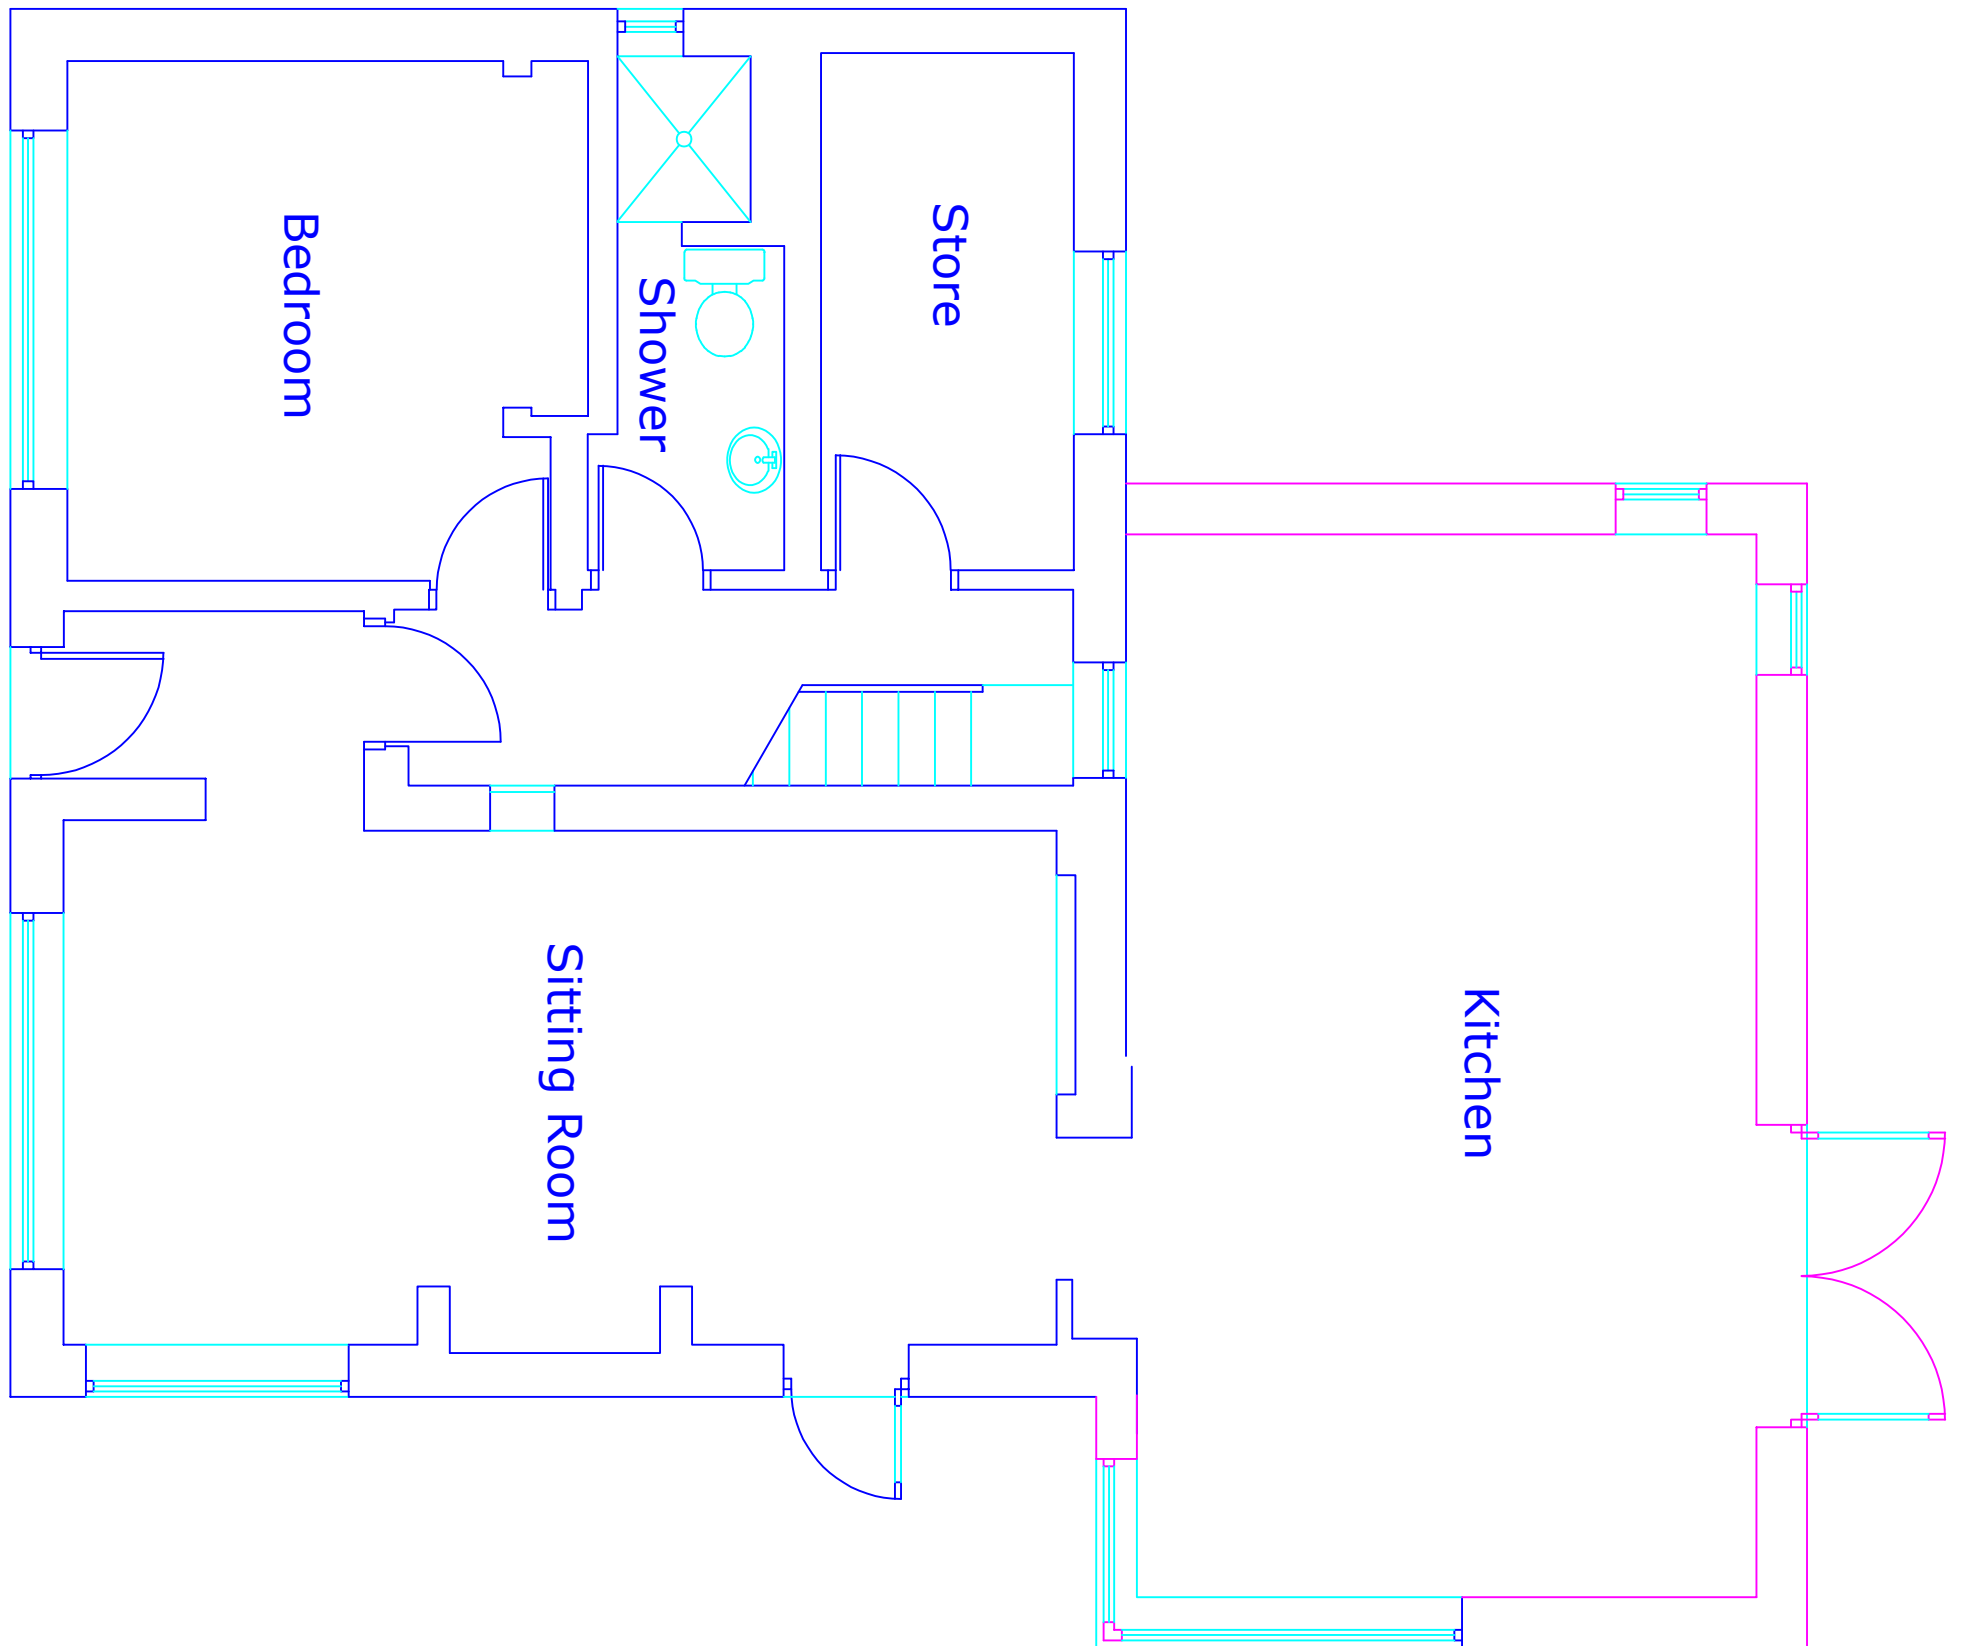


Proposed Plan
Ground Floor

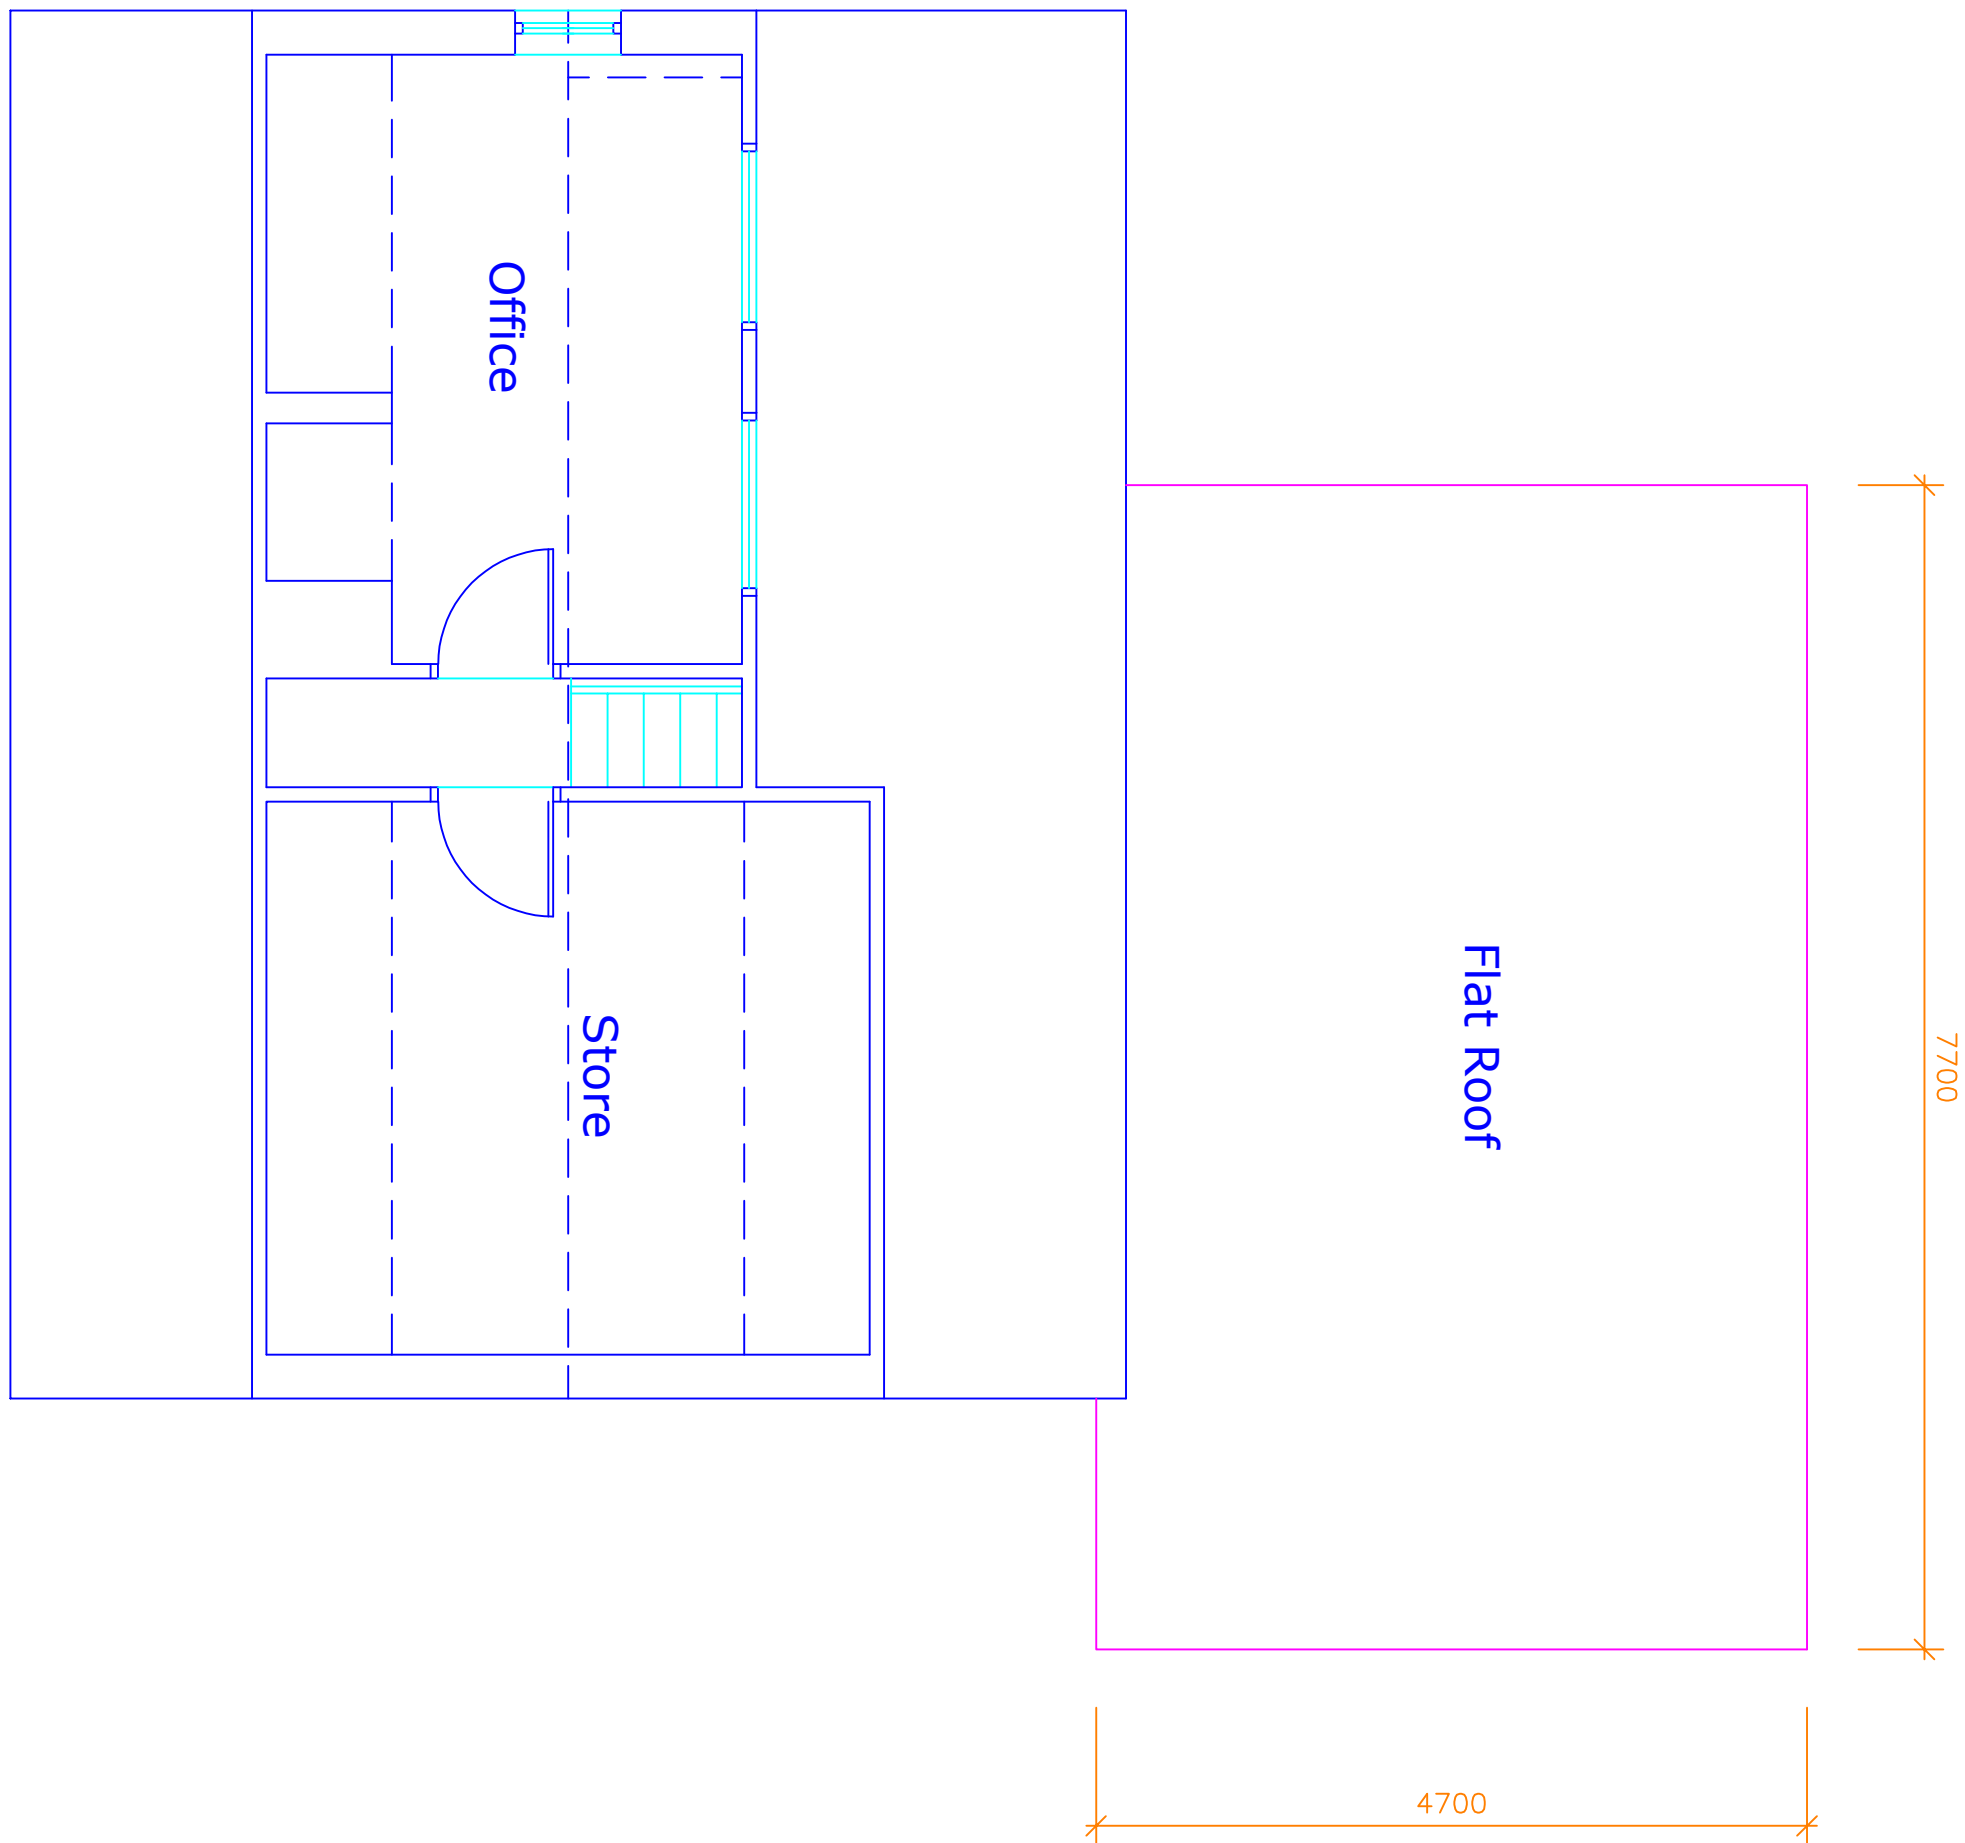


Proposed Plan
First Floor

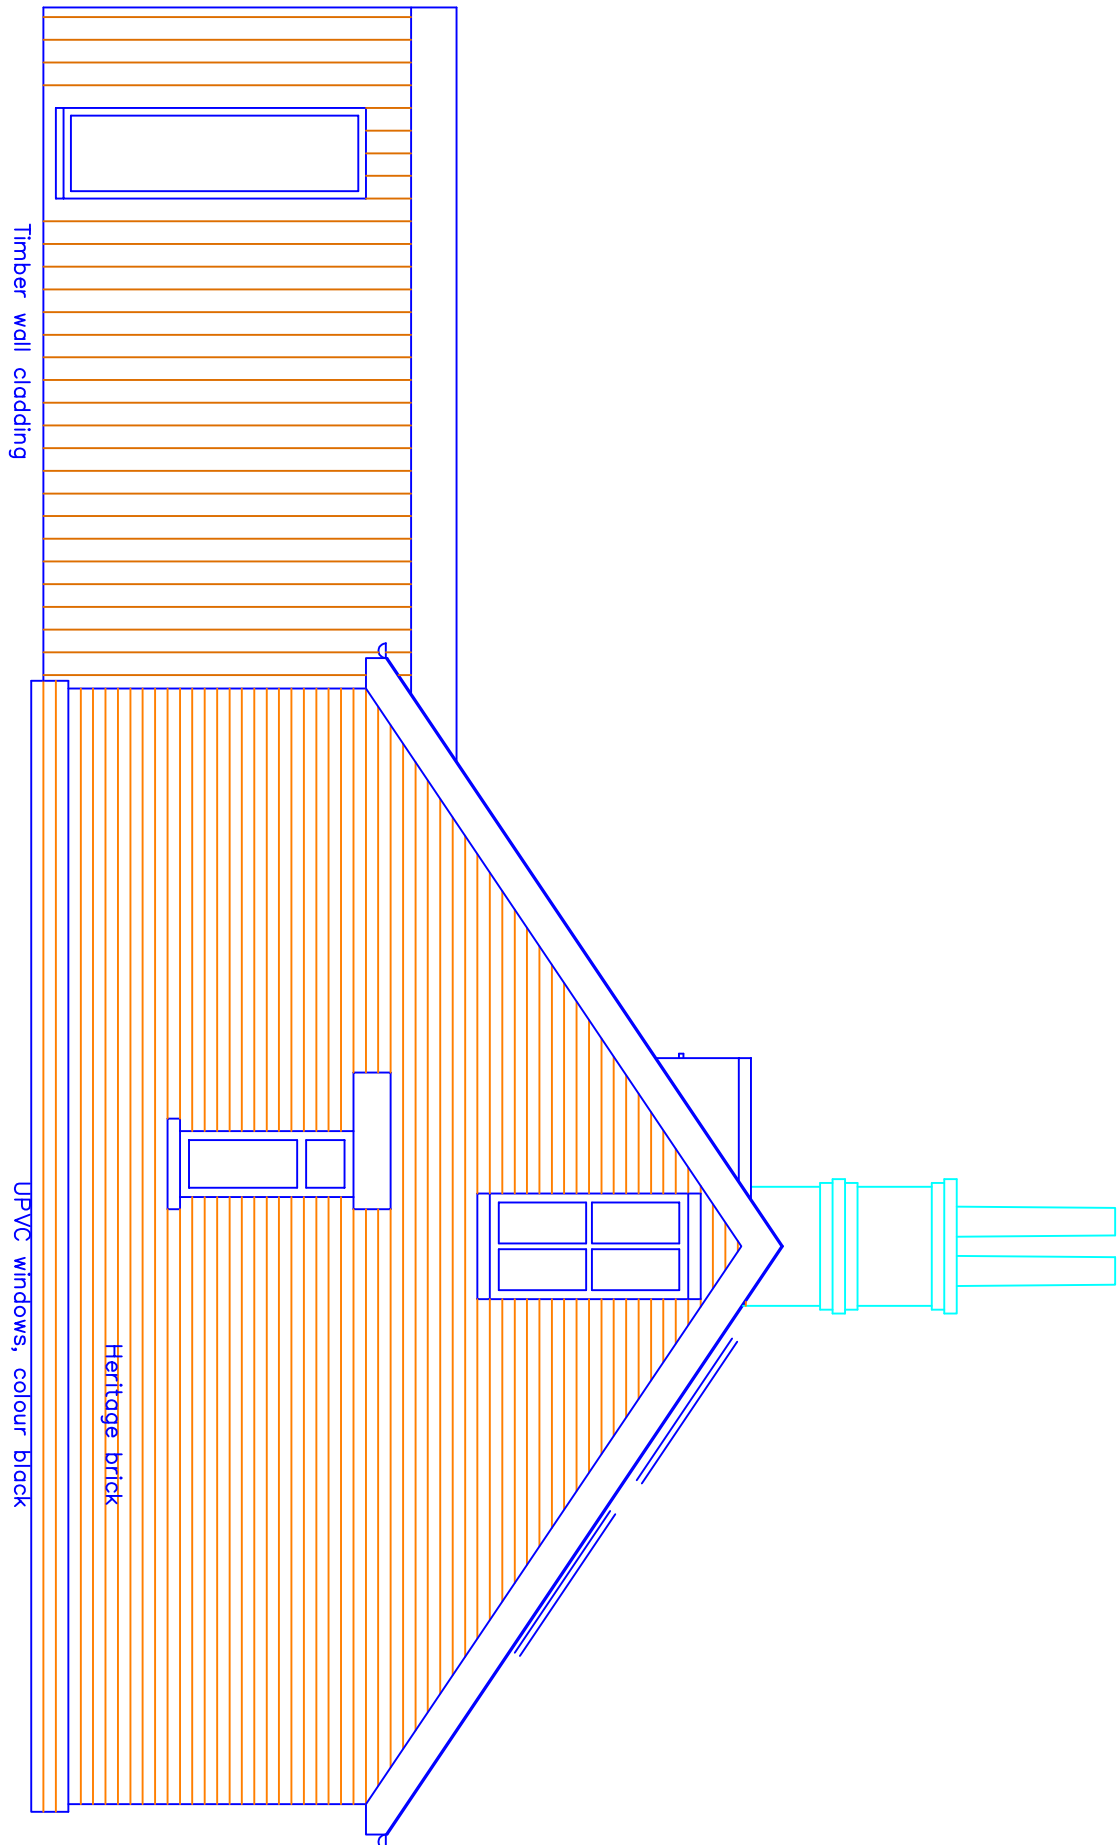

Proposed Side (west) Elevation

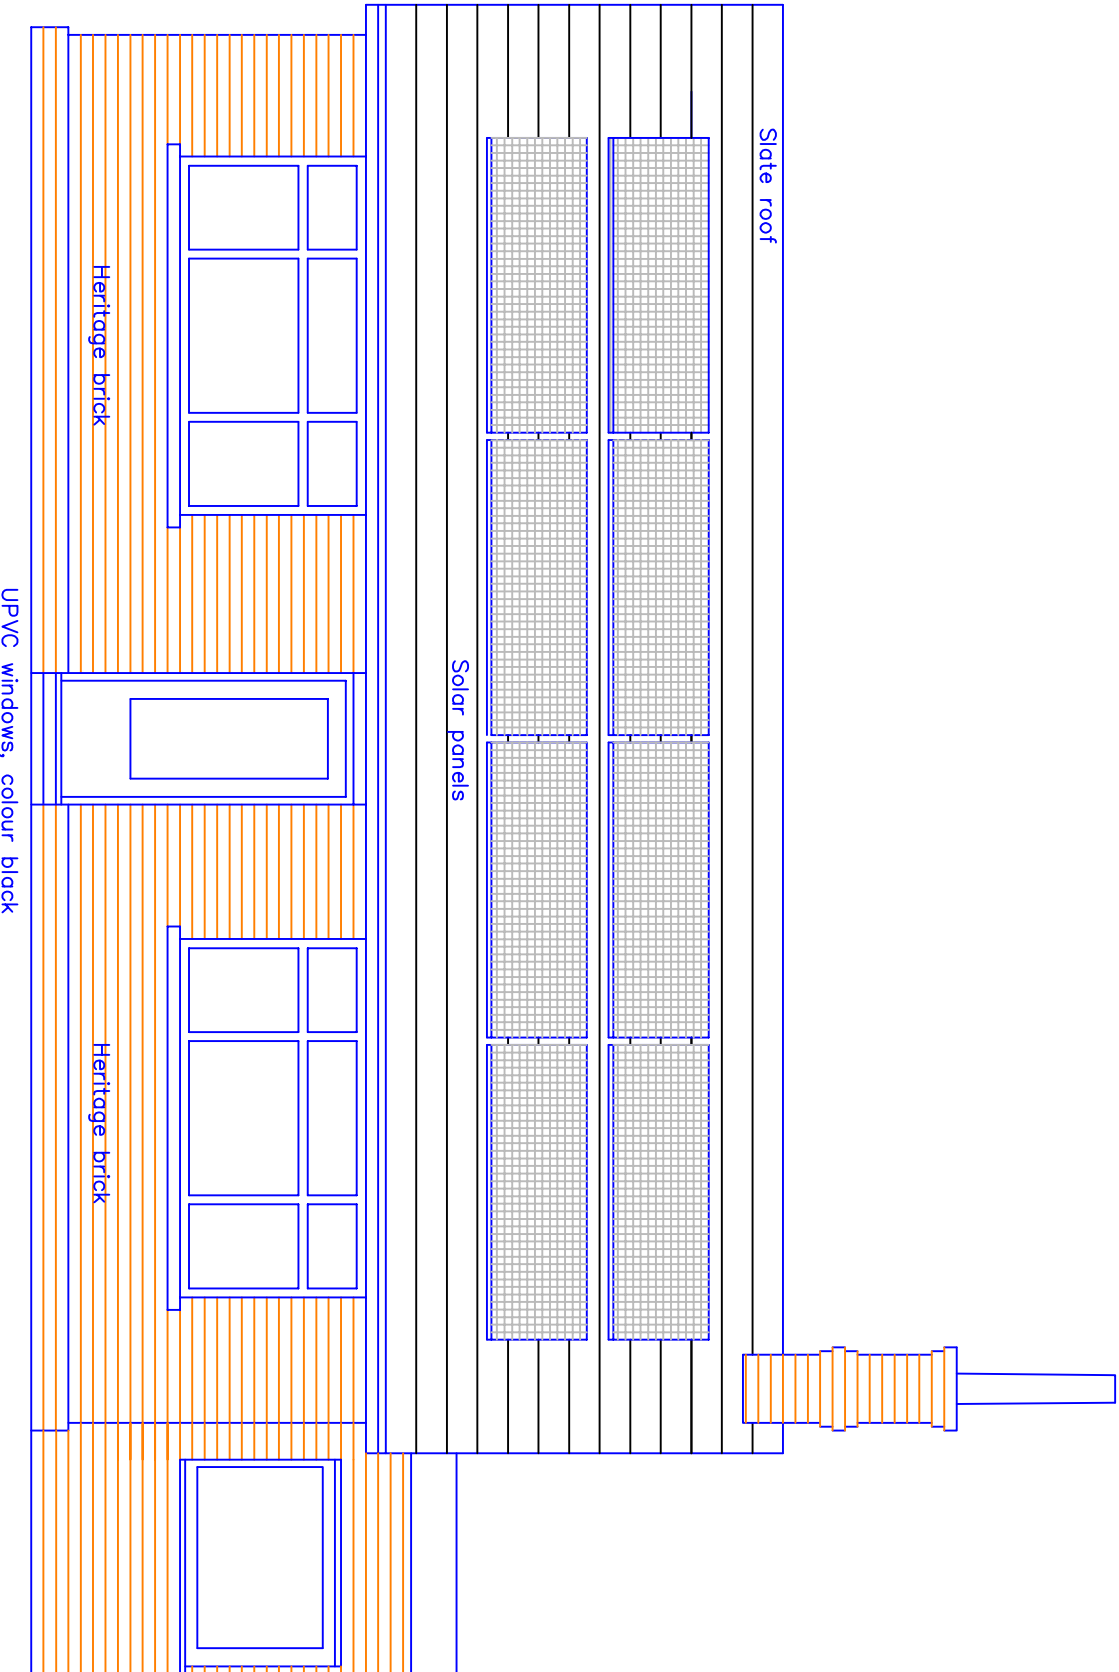

Proposed Front (south) Elevation

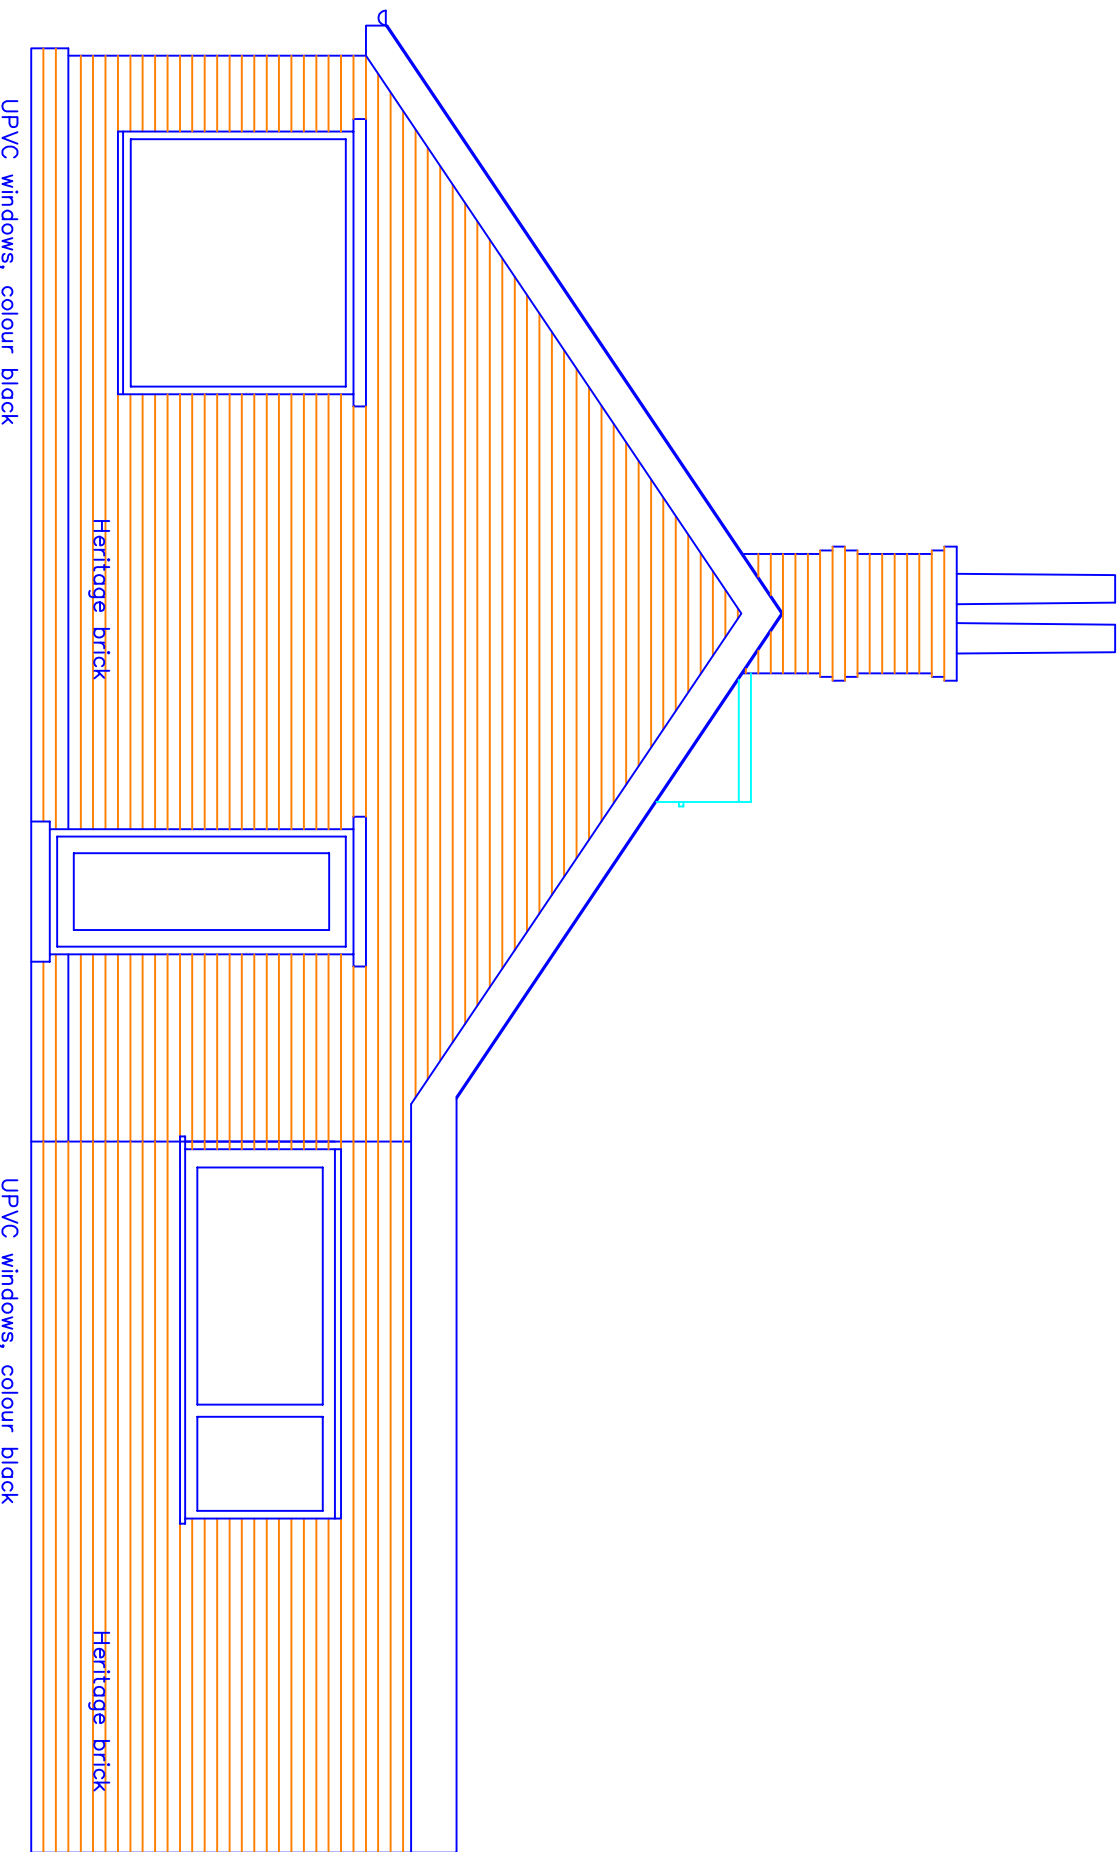

Proposed Side (east) Elevation

This drawing and design concept is the property of PPV design. It should not be reproduced without written permission

2 Helmshore Road, Holcombe Village
Ramsbottom, Lancashire BL8 4PA
Gary Peardon (BA(Hons) DipArch RIBA
garn@ppv-design.co.uk www.ppv-design.co.uk
T. 01706 622175 M. 07112 669482

Meadow Heys
Moorbottom Road
Bury BL8 4NS
scale 1:50 at A1
February 2026
Proposed Plans
and Elevations
PK3-02
PPV design Ltd