


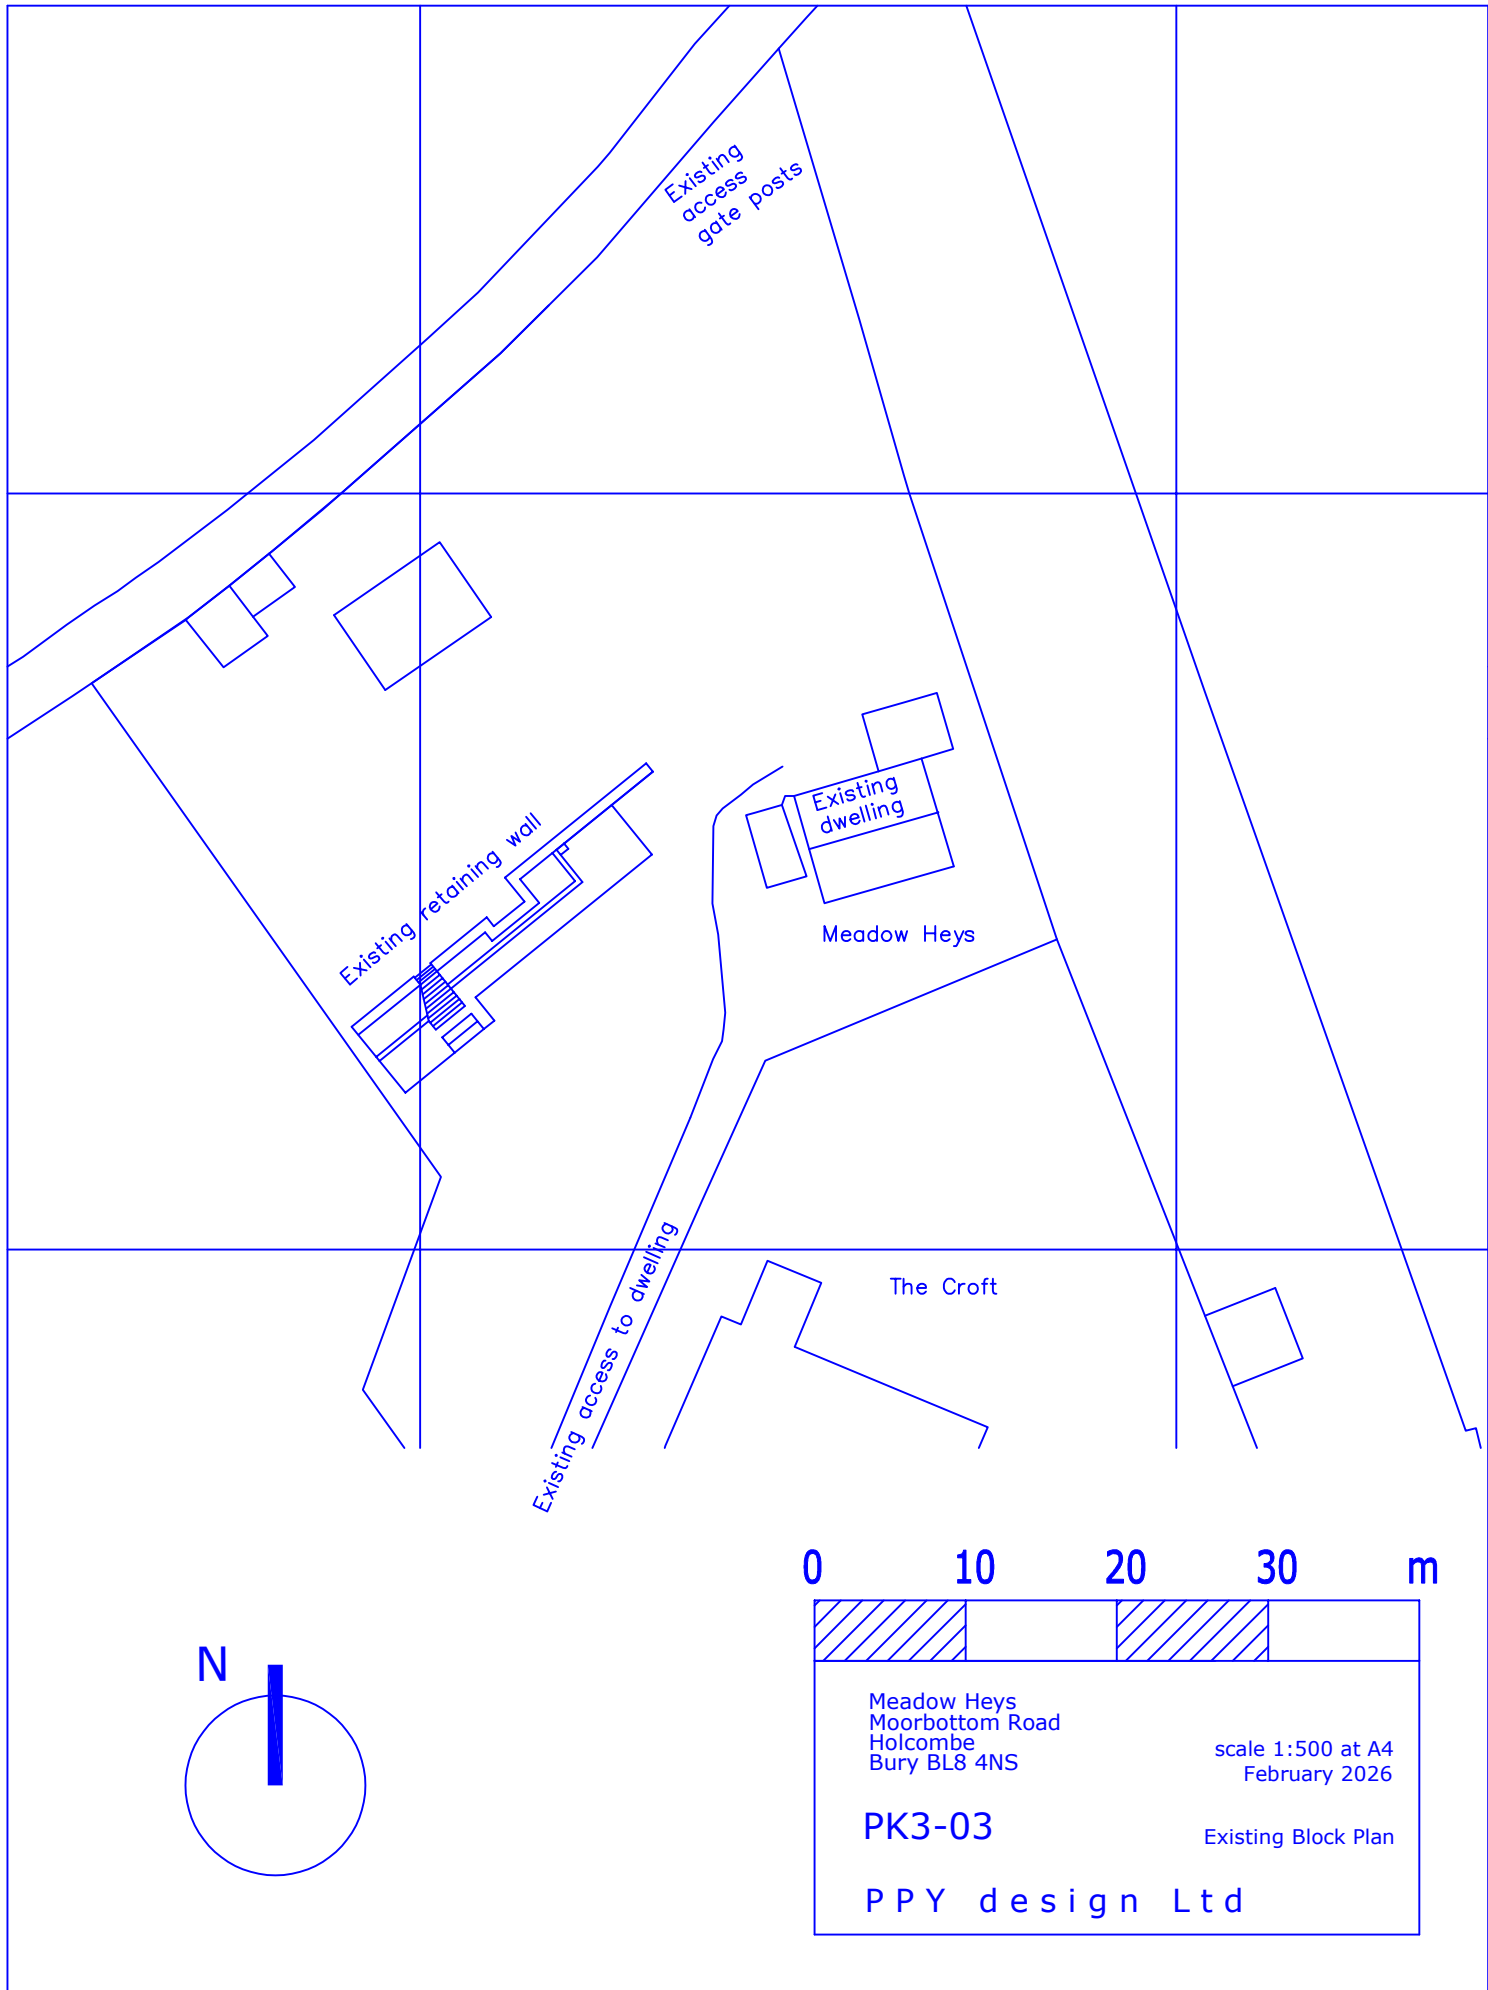

0	10	20	30	m
Meadow Heys Moorbottom Road Holcombe Bury BL8 4NS			scale 1:500 at A4 February 2026	
PK3-03			Existing Block Plan	
P P Y design Ltd				