


DRG N° 2

EXISTING OFF ROAD
DRIVEWAY AREA
AT FRONT OF DWELLING
AS PER APPROVED
PLANNING APP'N
N° 65741.

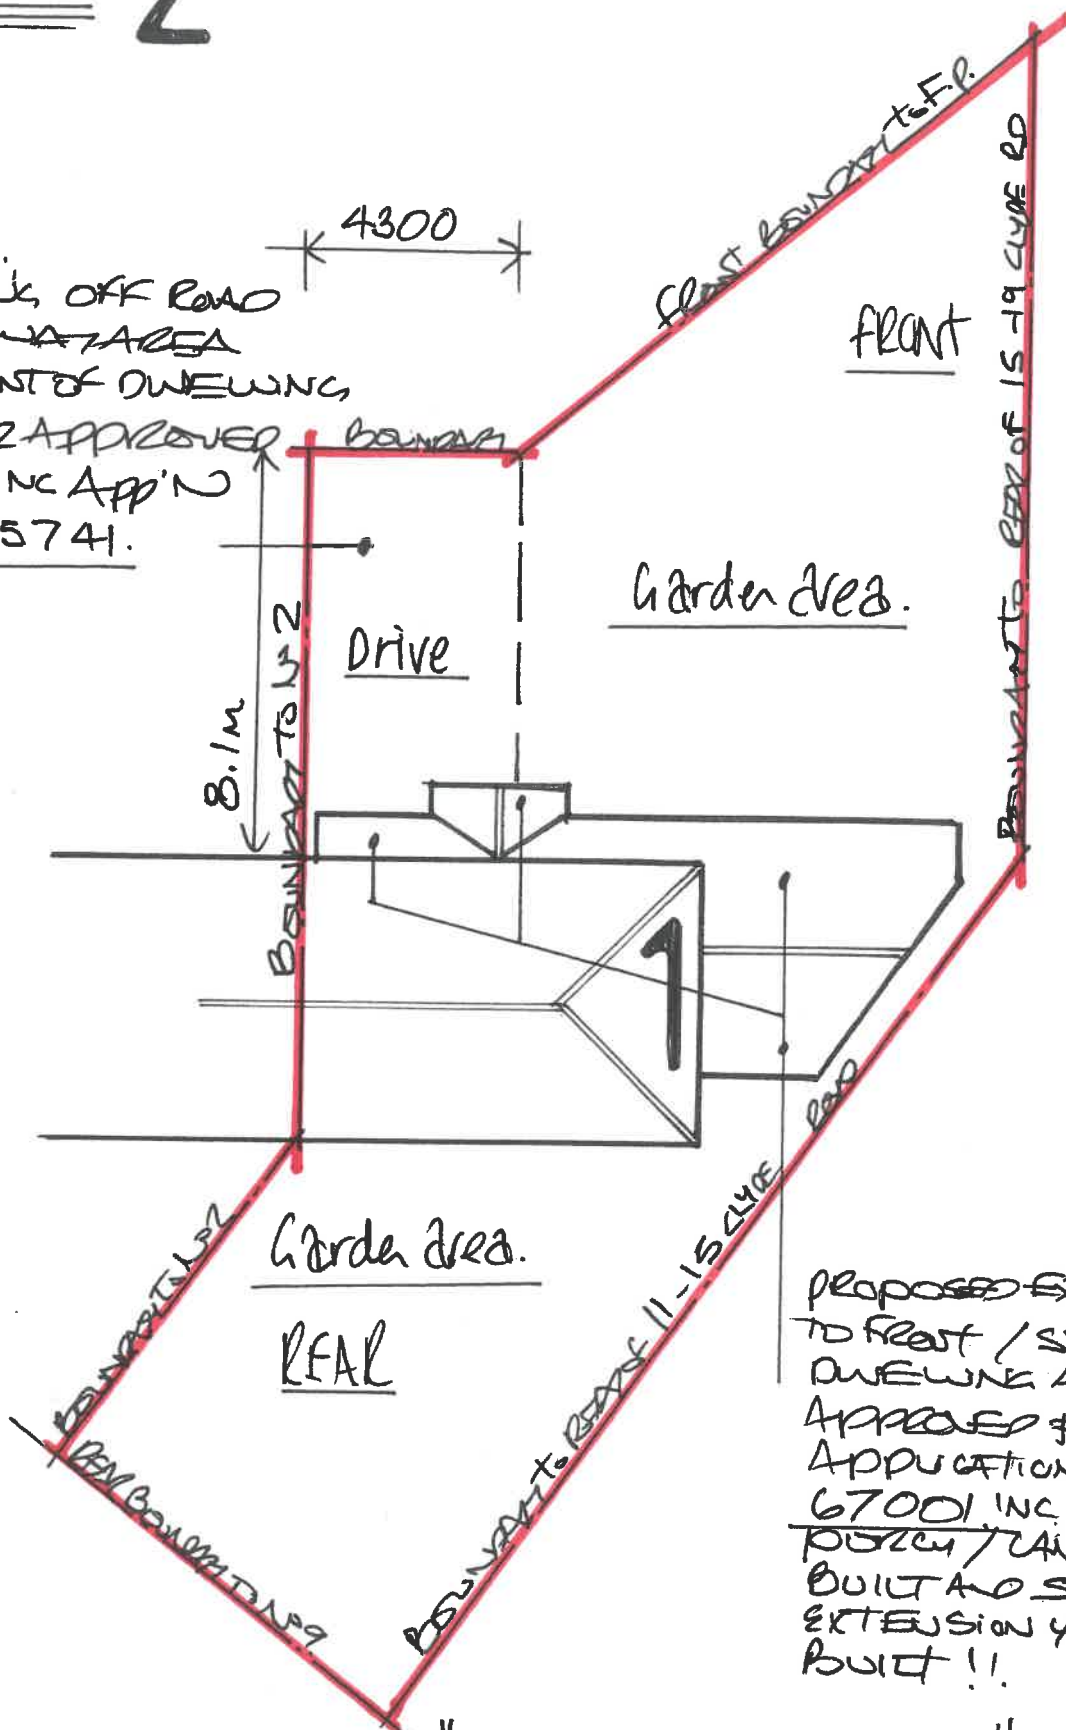

PROPOSED EXTENSIONS
TO FRONT / SIDE OF
DWELLING AS PER
APPROVED PLANNING
APPLICATION N°
67001 INC FRONT
PORCH / CANOPY AS
BUILT AND SIDE
EXTENSION YET TO BE
BUILT !!

1:150 EXISTING "B LOCK PLAN"