



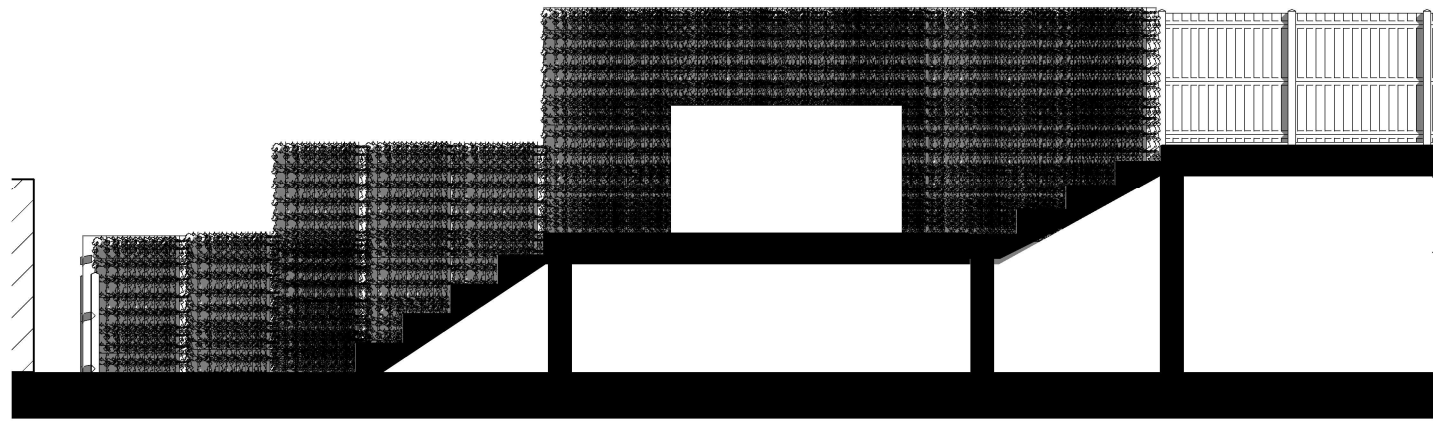


1 Section 2
1 : 100

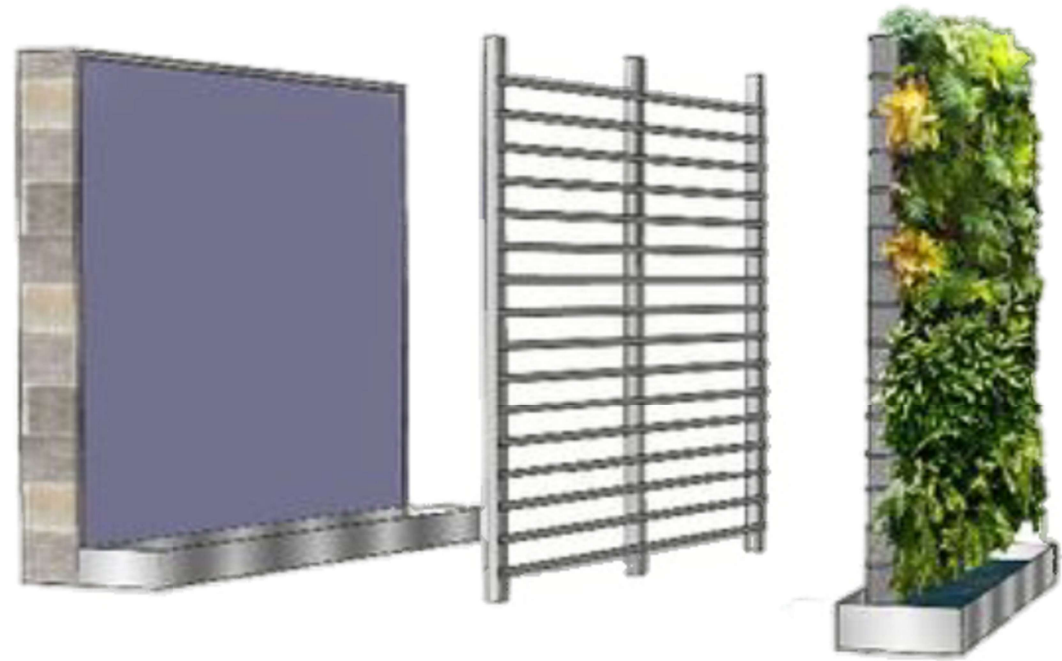

Timber Wall and Acoustic layer

Steel Structure

Artificial Plants

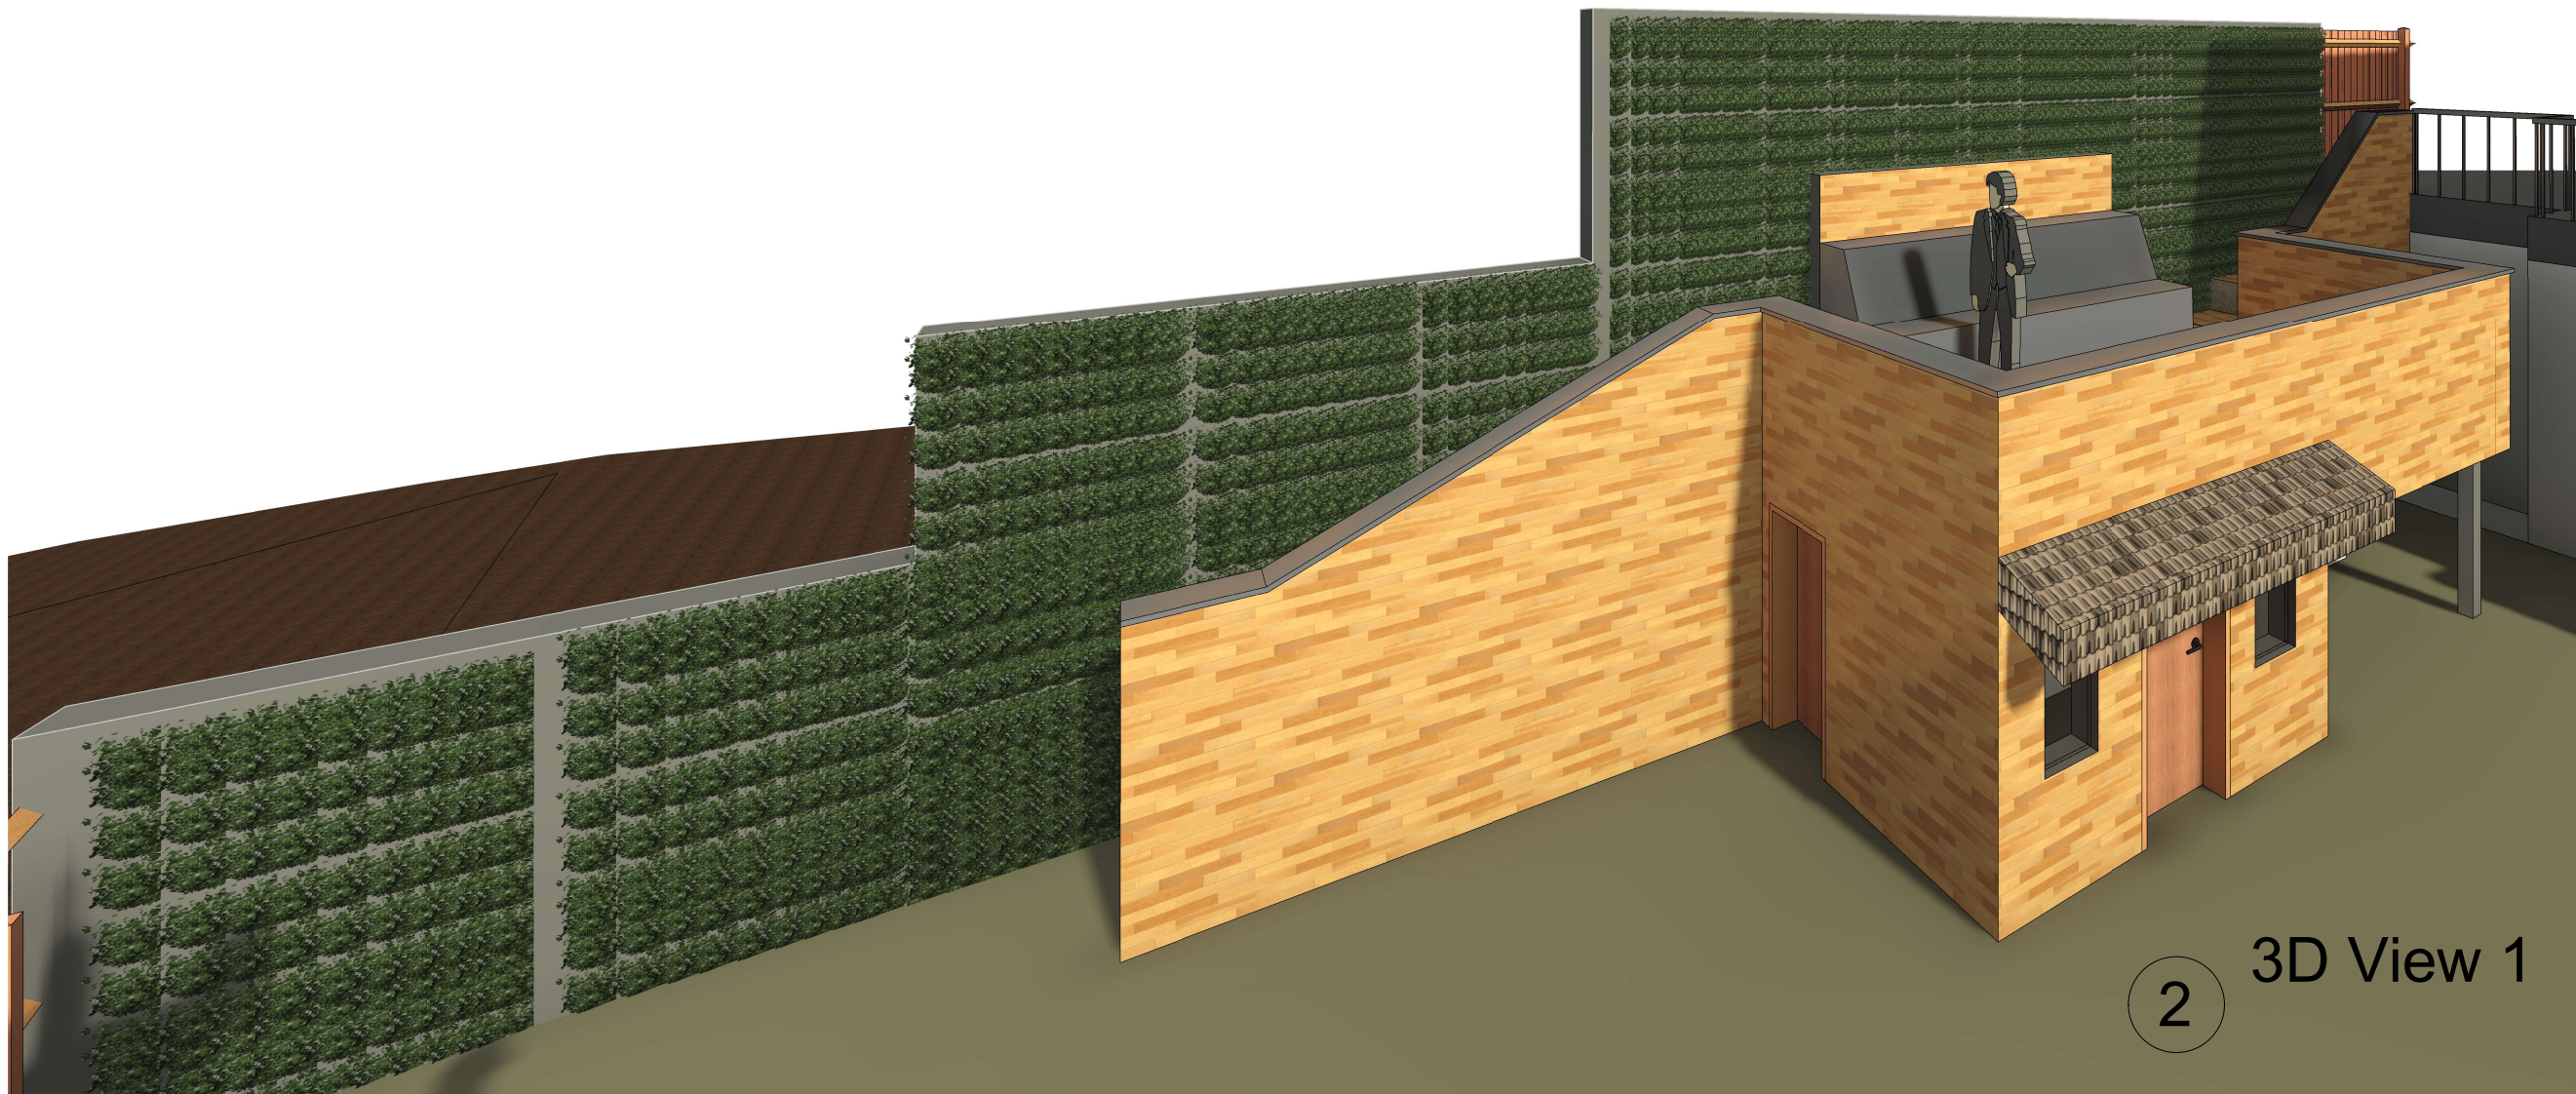

2 3D View 1

GENERAL NOTES:
ONLY SCALE OF DRAWINGS FOR PLANNING PURPOSES
ALL DIMENSIONS ARE TO BE CHECKED ON SITE. INCONSISTENCIES ARE TO BE REPORTED TO DIMENSIONS IMMEDIATELY.
COPYRIGHT OF PLANNING DIMENSIONS LTD

PROJECT TITLE

Shrewsbury House ,Lowther Road
/Shrewsbury Road
,Prestwich,manchester ,M25 9QG

CLIENT

A

PROJECT NO

-

DRAWING TITLE

Proposed Section AA
and view

SCALE (@ A3)

1 : 100



DRAWING NUMBER

PR - S001

REV

A

Date

05/06/2023

Drawn by

sanjay

info@pdimensions.co.uk
www.pdimensions.co.uk
0208 076 9300
Unit 7
Hawthorn Business Park
165 Granville Road
NW2 2AZ
London

DIMENSIONS
PLANNING | ARCHITECTURE | CONSULTANCY