


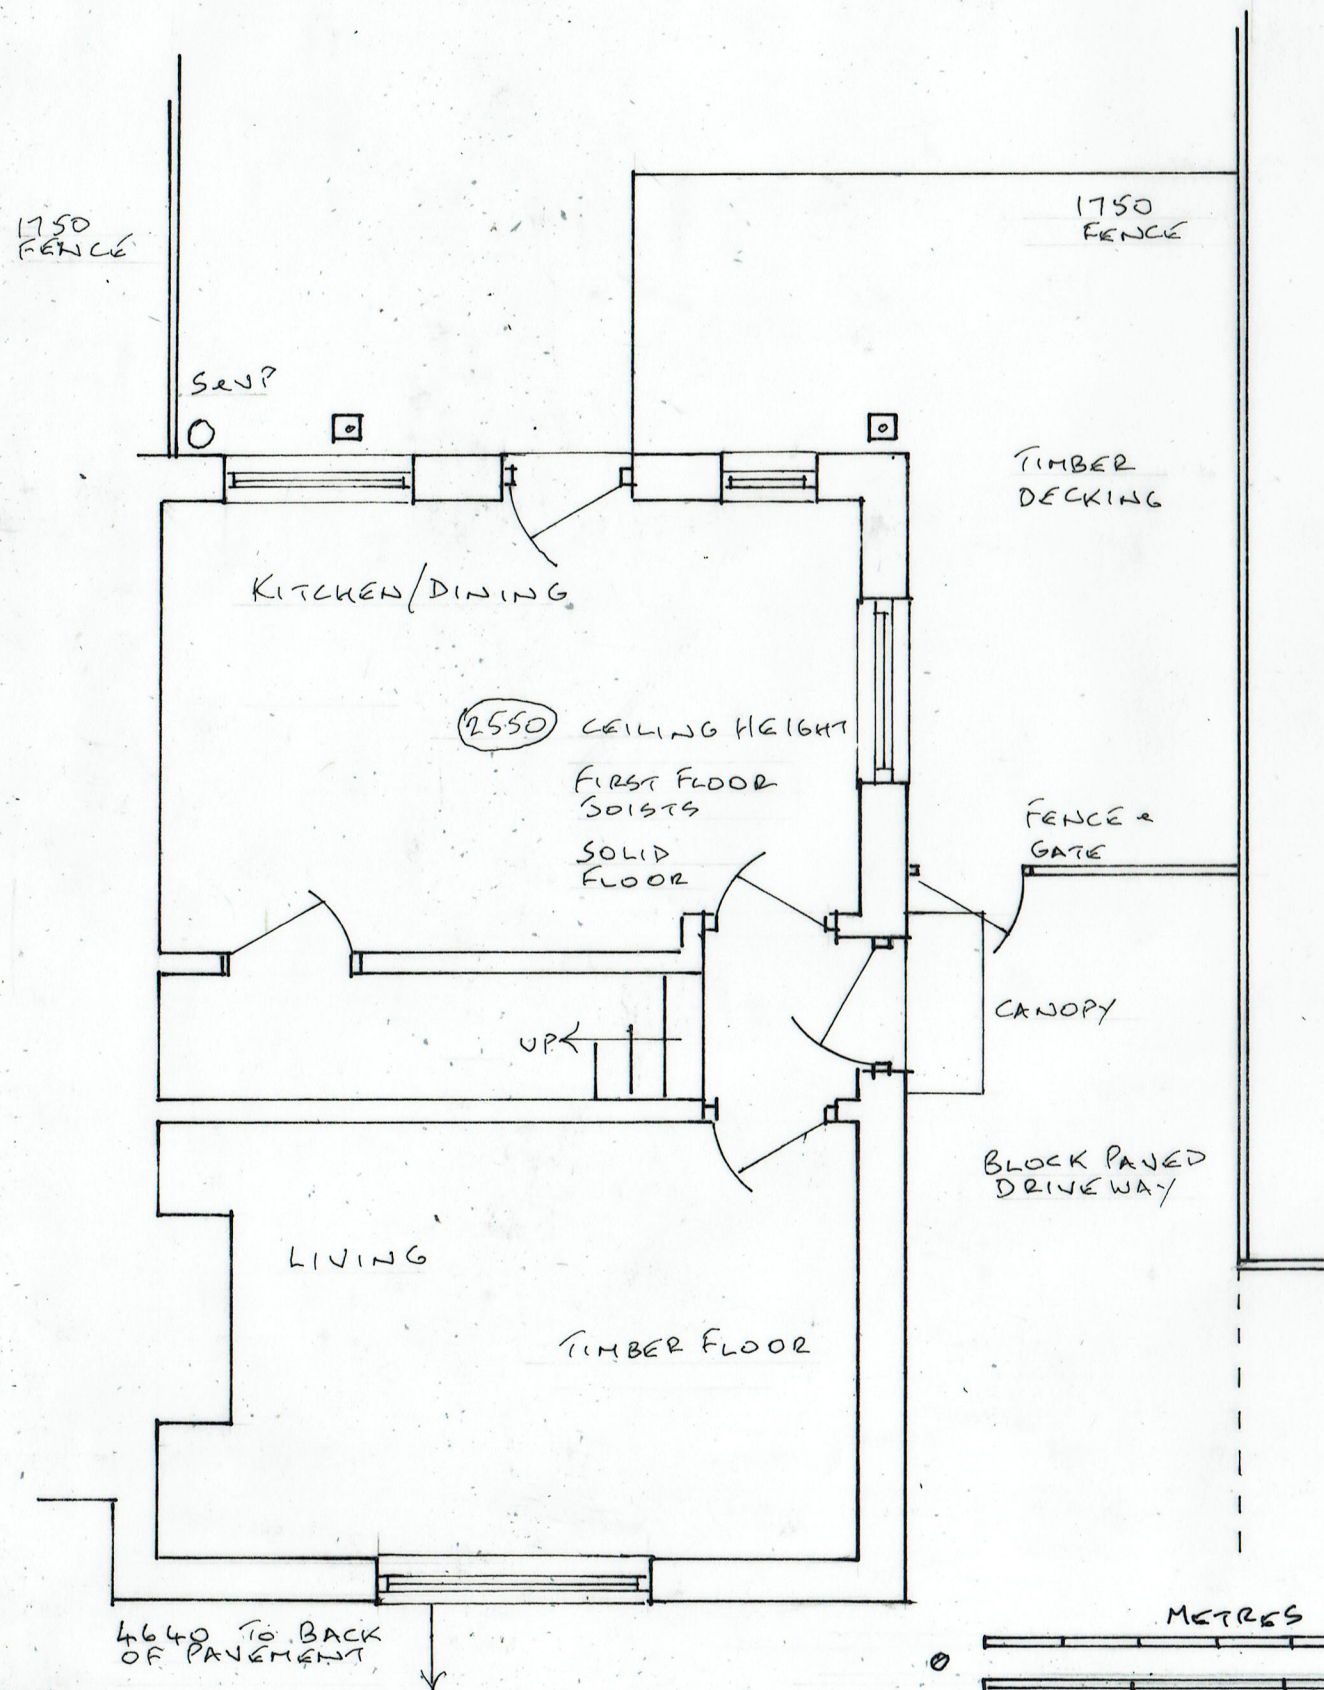

METRES

5

5

SCALE 1:50 & 1:100 @ A3



SIDE ELEVATIONS

EXISTING PLAN

19/04/2022

22/04/01

SINGLE STOREY SIDE/REAR EXTENSION  
29 CHESTNUT AVENUE, BURY BL9 7QW