


TAPPENDEDN block plan

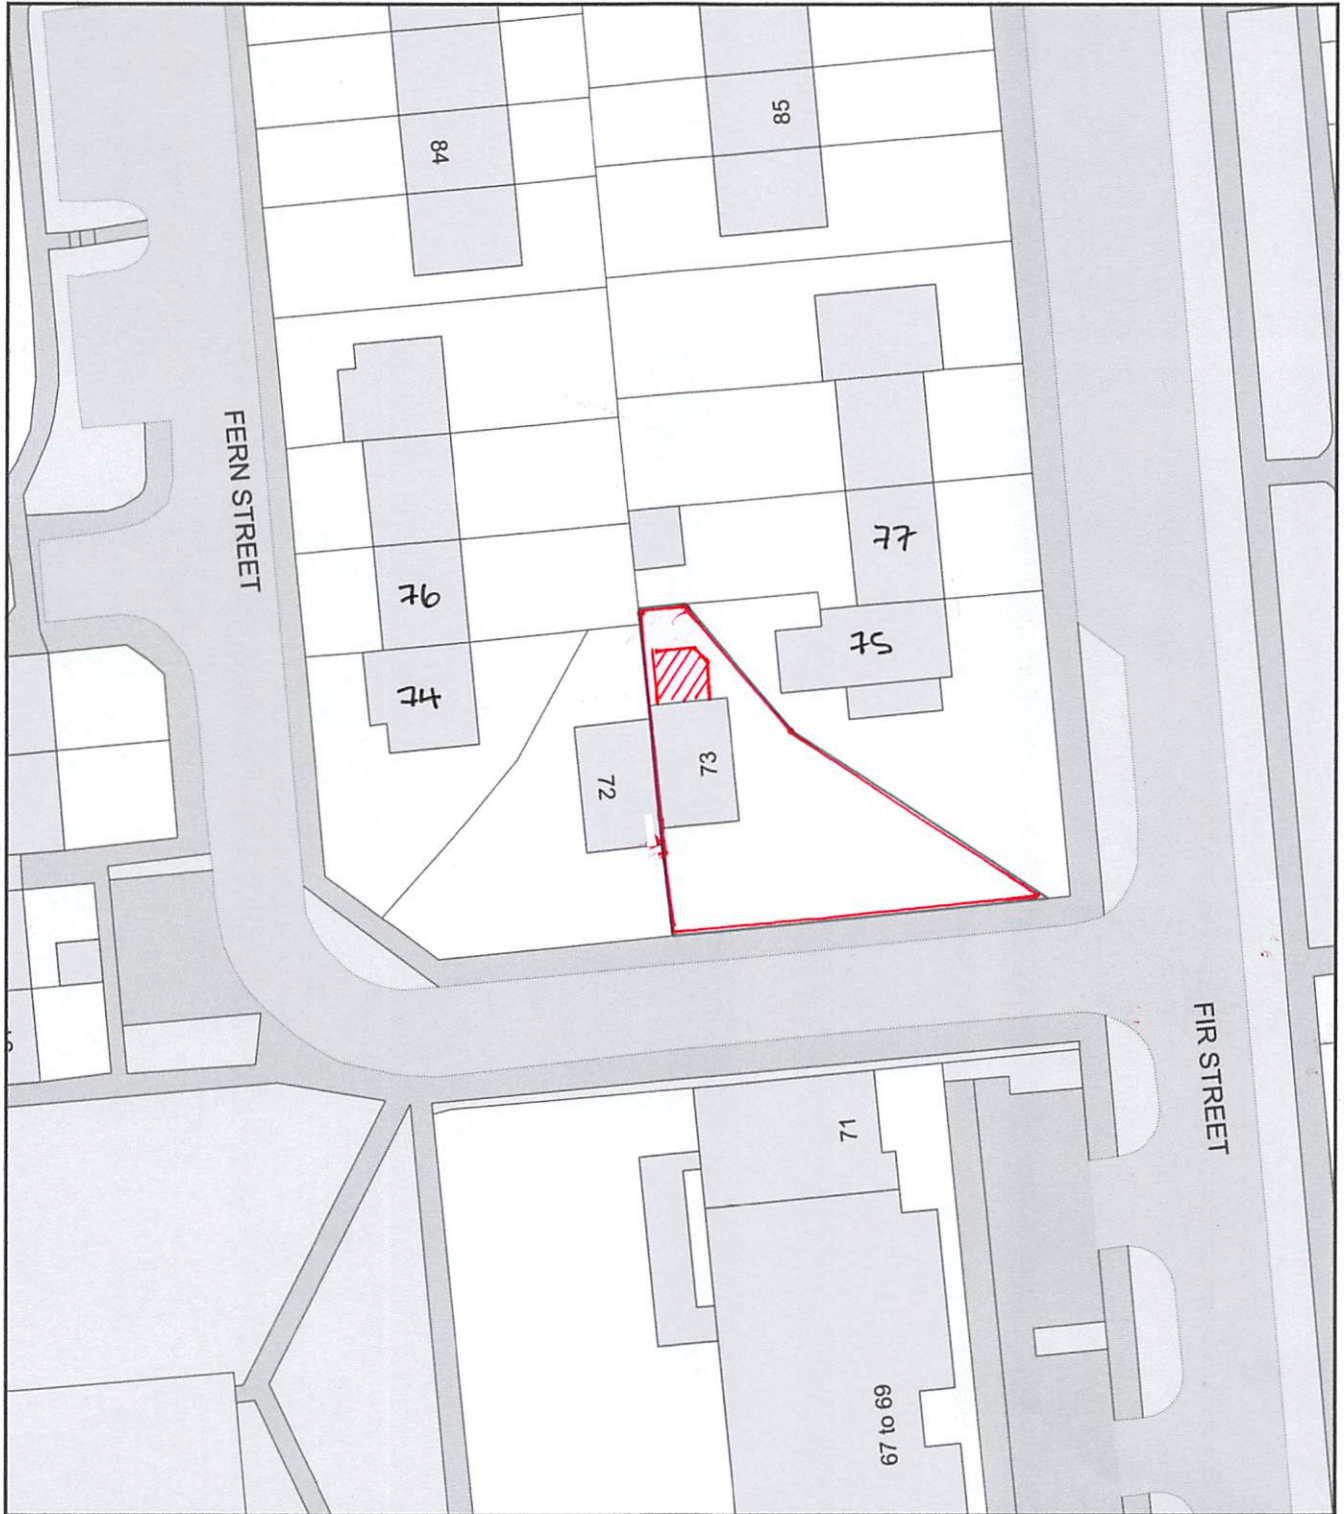

0 20
Metres



Plan Produced for: Mike Taylor

Date Produced: 04 Aug 2022

Plan Reference Number: TQRQM22216090017987

Scale: 1:500 @ A4