


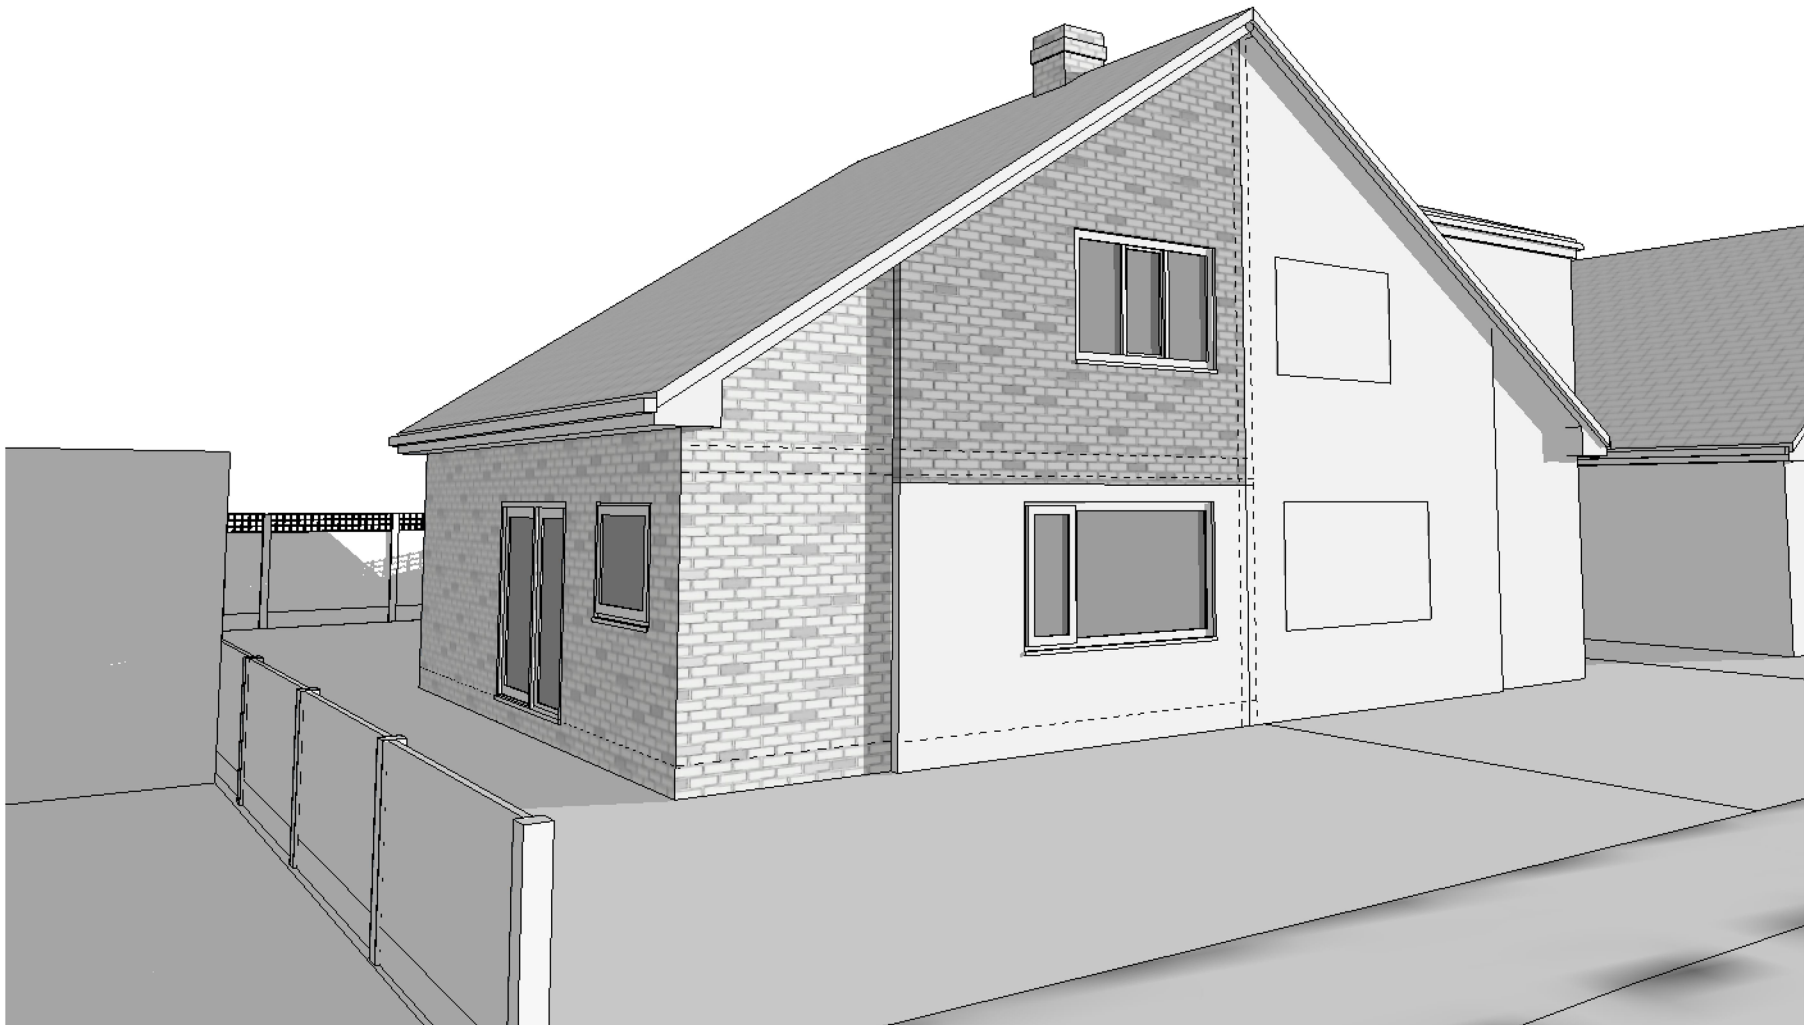

Notes: Do not scale from this drawing. Use figured dimensions in all cases. Check all dimensions on site. Report any drawing errors or discrepancies to O'Brien & Noel Architects before proceeding. This drawing has been created for the purposes identified in the status and should only be used for this purpose. This is not a construction drawing. To be read in conjunction with all approved documents, permits, drawings and information and drawings from other appointed consultants.

© Copyright O'Brien & Noel Architects. Studio 2FLA Limited trading as O'Brien & Noel Architects.

Project: Mount-Pleasant\_Prestwich  
Drawing: Existing Perspective View  
Job-Dwg No: 103-L05

tel: 0151 528 2211 email: [contact@obriennoel.com](mailto:contact@obriennoel.com) web: [www.obriennoel.com](http://www.obriennoel.com)

04/08/2021

O'BRIEN  
& NOËL  
ARCHITECTS