


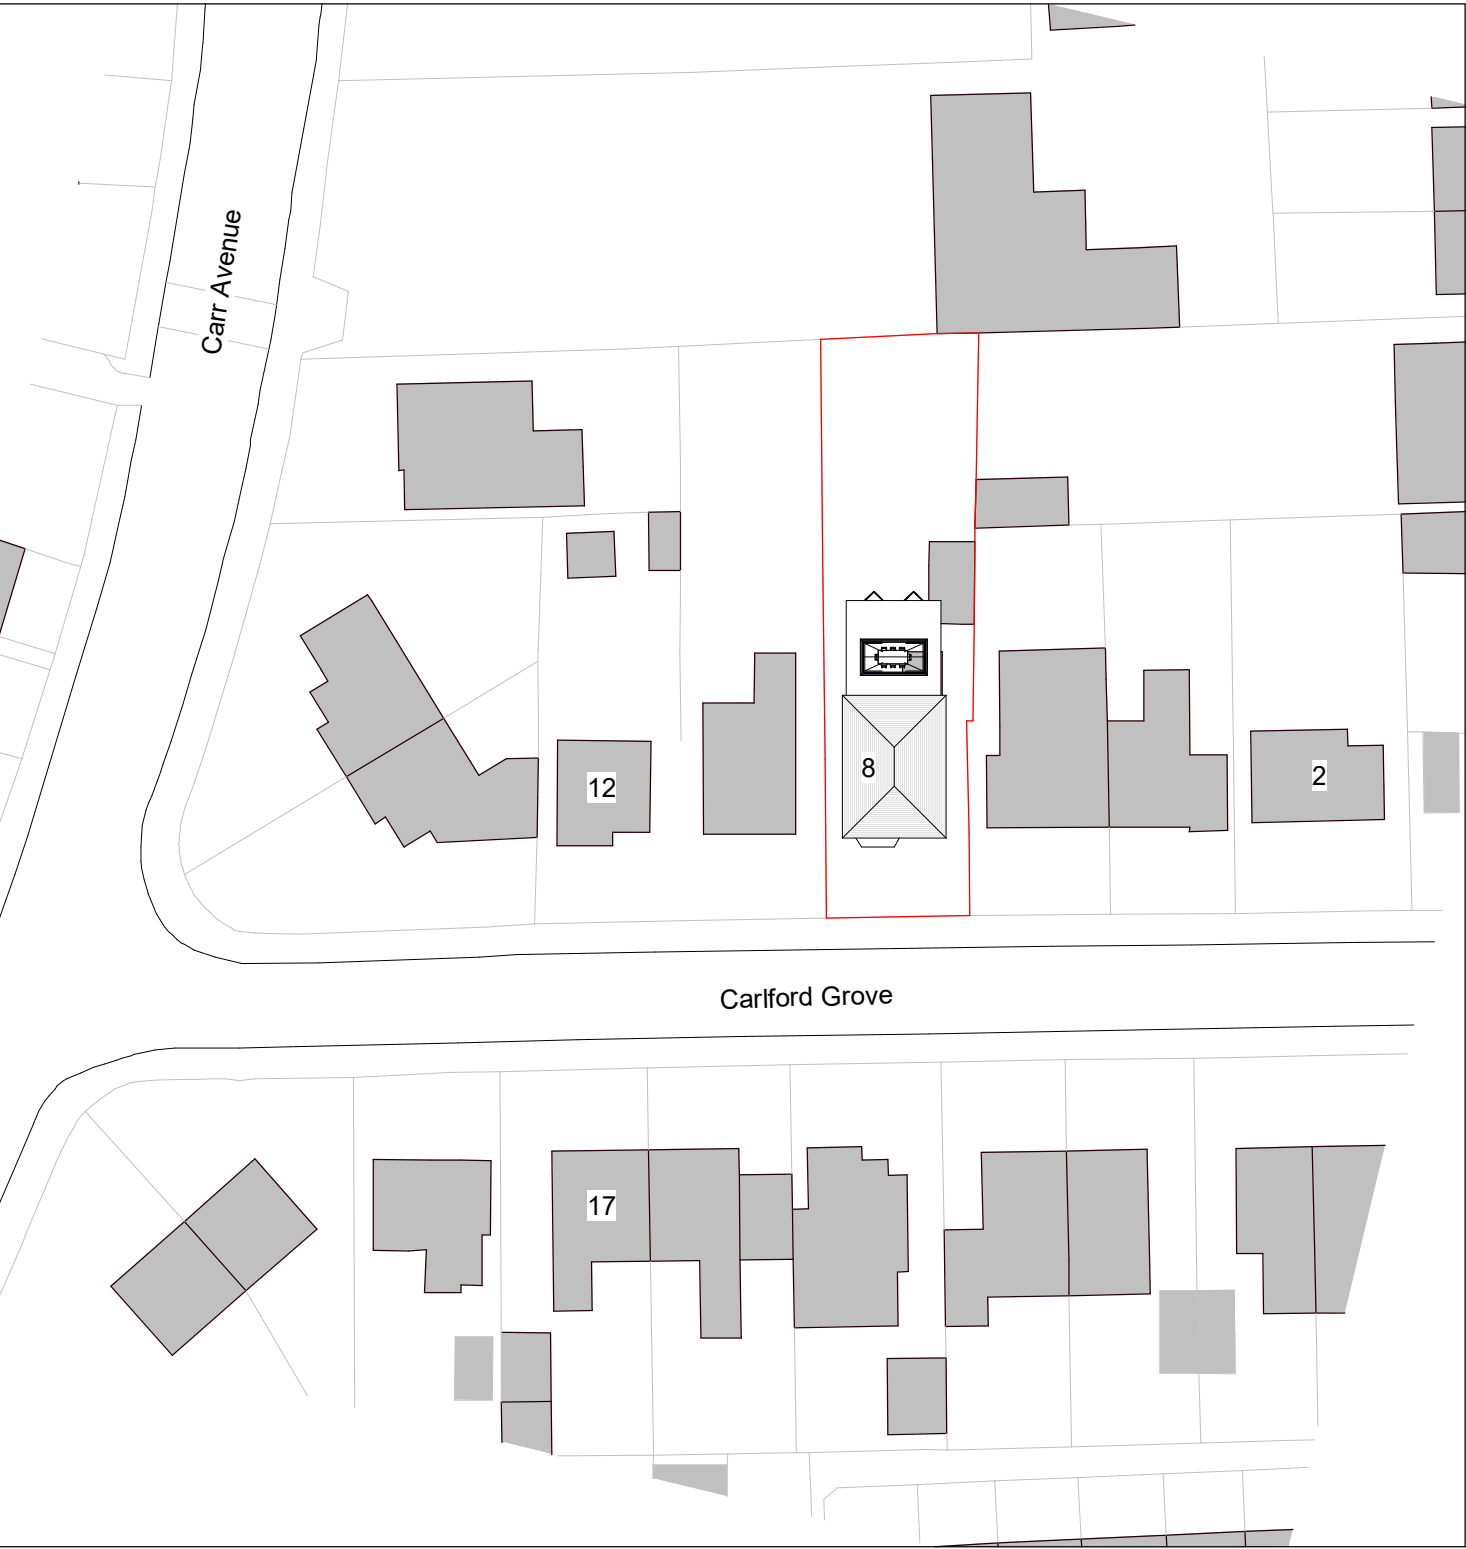


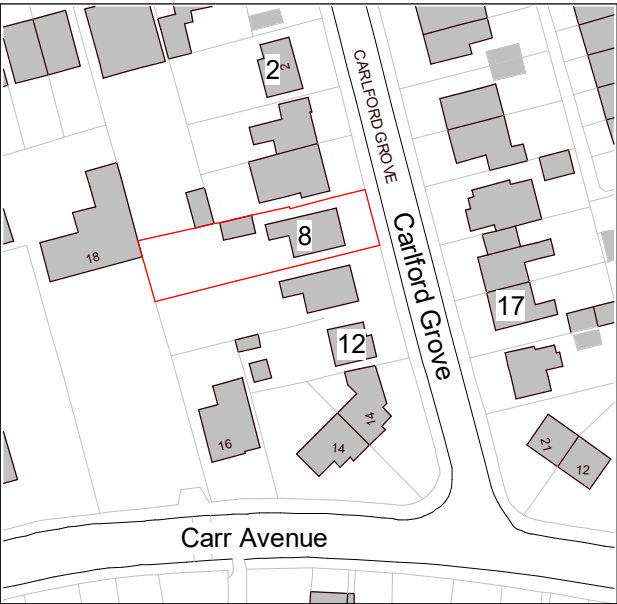

1. Site - Block Plan

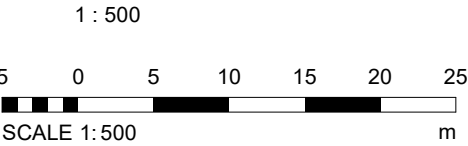

2. Site - Location Plan

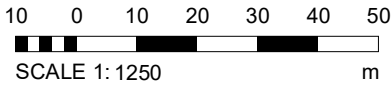

Notes - Boundaries

A Application site boundary determined using OS Data.
Legend - Boundaries

Site Boundary —

Site Ownership —

PROJECT	1 GF Changes		CW 16/04/26
	REV	DESCRIPTION	BY DATE
8 Carlford Grove	SCALE @ A3	DATE	DRAWN BY
	As indicated	10 APR 26	CW
CLIENT	STATUS		
Vasyl Artym	PLANNING		
TITLE	PROJECT NO.	DRAWING NO.	REV.
	Site - Location and Block Plan	DA26009. 001.	1
NOTES			
DA DEBTAL ARCHITECTURE www.debtal.co.uk THIS DRAWING MUST NOT BE REPRODUCED WITHOUT PRIOR WRITTEN CONSENT. DRAWING TO BE USED FOR THE STATUS INDICATED ONLY. ALL DIMENSIONS AND SETTING OUT SHALL BE CHECKED AND CONFIRMED ON SITE. ANY DISCREPANCIES TO BE REPORTED TO THE DESIGNER PRIOR TO THE COMMENCEMENT OF ANY WORK. ALL WORK AND MATERIALS TO BE IN ACCORDANCE WITH CURRENT STATUTORY LEGISLATION, RELEVANT CODES OF PRACTICE AND BRITISH STANDARDS. ALL DIMENSIONS ON THIS DRAWING ARE IN MILLIMETRES (UNLESS OTHERWISE STATED).			