




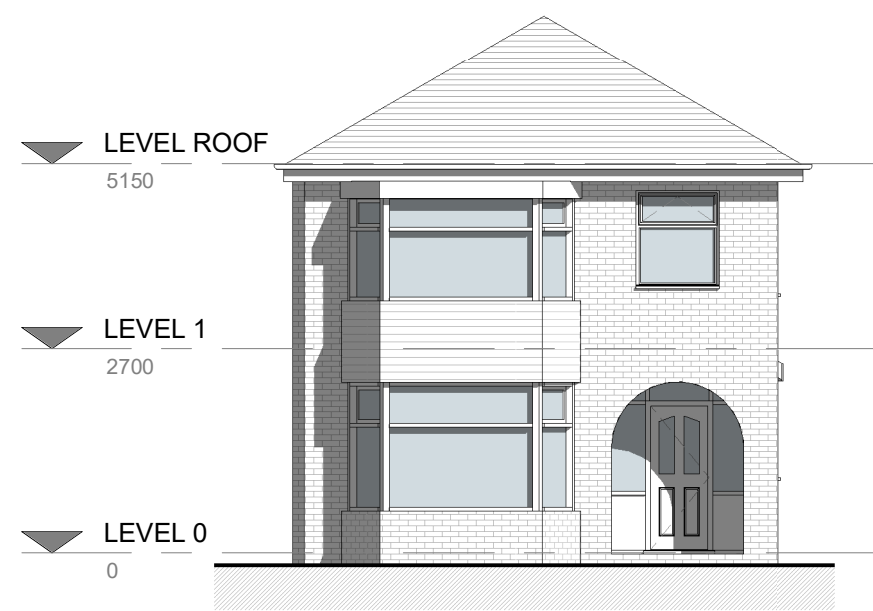

1. Front - Existing
1 : 100

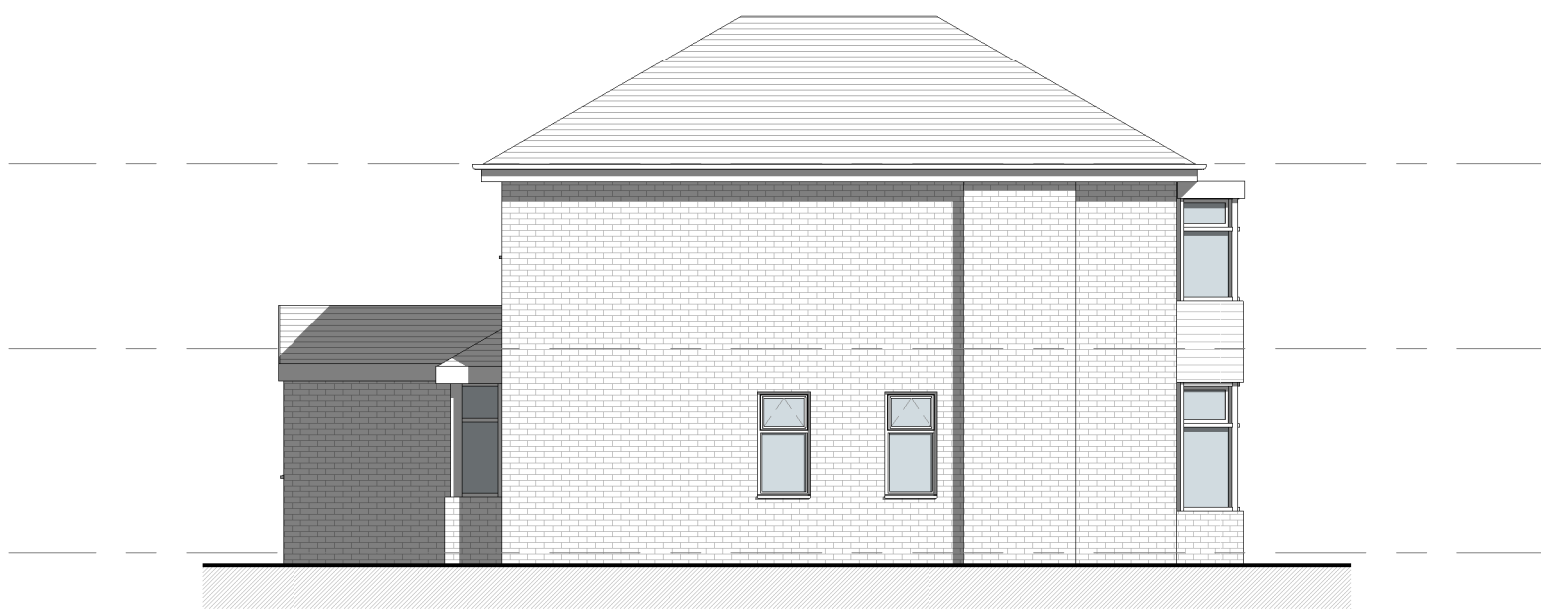


2. Left Side - Existing
1 : 100

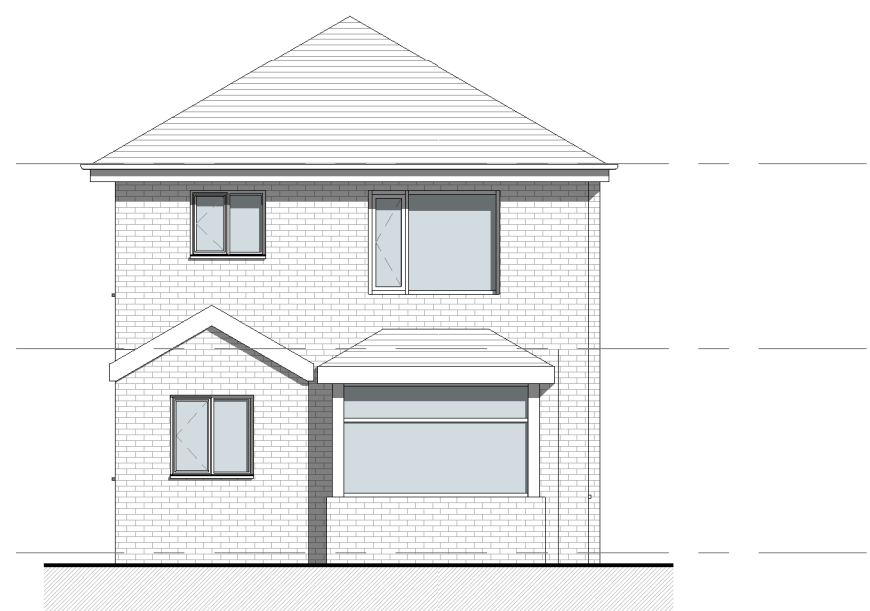


3. Rear - Existing
1 : 100




4. Right Side - Existing
1 : 100

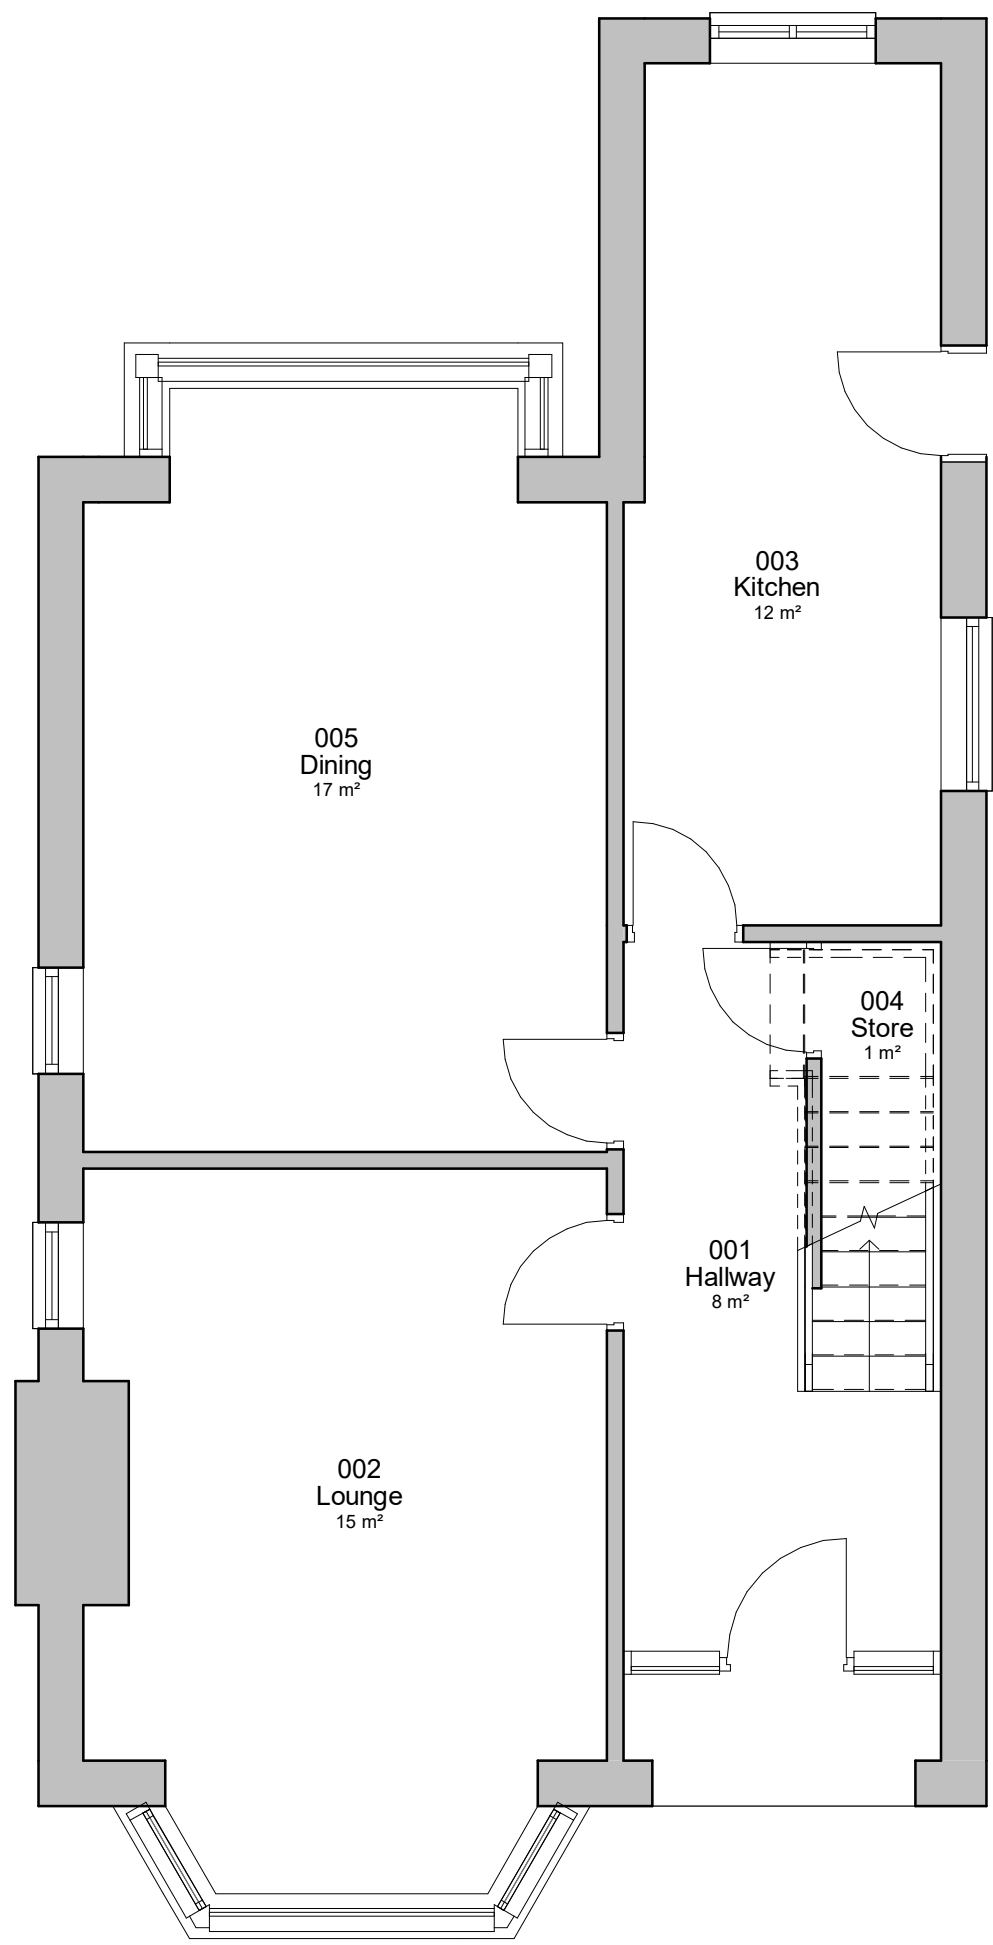

5. Level 0 - GA Existing
1 : 50

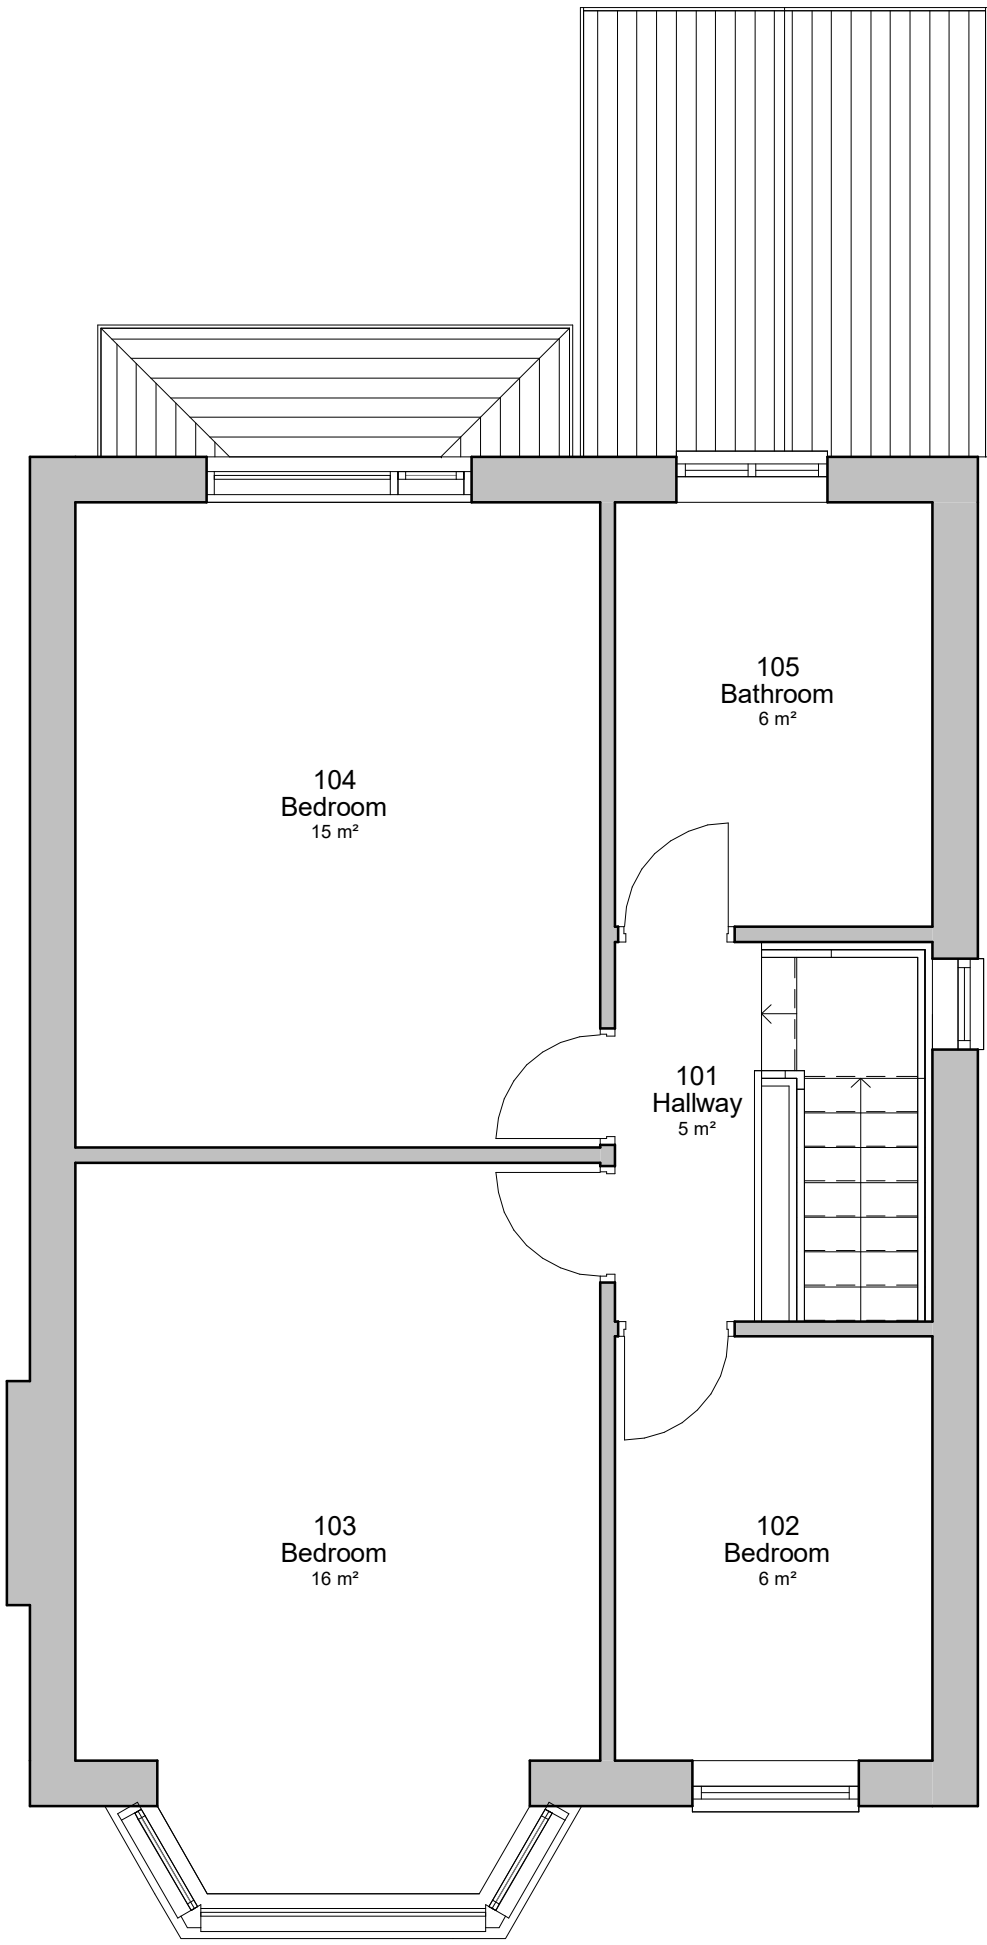

6. Level 1 - GA Existing
1 : 50

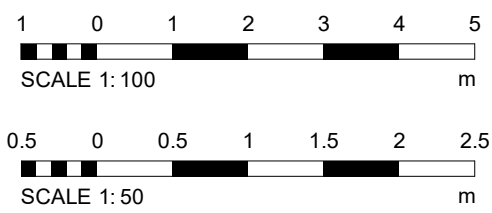

REV		DESCRIPTION	BY	DATE
PROJECT	SCALE & A1	DATE	DRAWN BY	
8 Carlford Grove	As indicated	10 APR 26	CW	
CLIENT	STATUS			
Vasyl Artym	PLANNING			
TITLE	PROJECT NO.	DRAWING NO.	REV	
Existing GA Plans and Elevations	DA26009.	002.		
NOTES				
DEBTAL ARCHITECTURE www.debtal.co.uk THIS DRAWING MUST NOT BE REPRODUCED WITHOUT PRIOR WRITTEN CONSENT ALL DIMENSIONS AND MATERIALS SHALL BE CHECKED AND CONFIRMED ON SITE AND CORRECTED TO BE IN ACCORDANCE WITH THE DRAWING THE DRAWING SHALL BE IN ACCORDANCE WITH CURRENT STATUTORY LEGISLATION, INCLUDING CODES OF PRACTICE AND PREVIOUS EDITIONS ALL DIMENSIONS ON THIS DRAWING ARE IN MILLIMETRES UNLESS OTHERWISE STATED				