


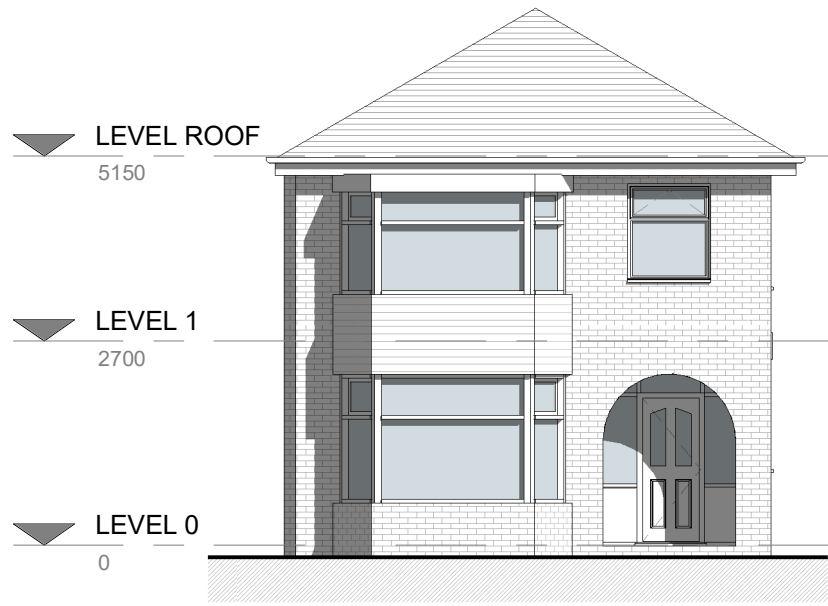


1. Front - Proposed
1:100




2. Left Side - Proposed
1:100




3. Rear - Proposed
1:100

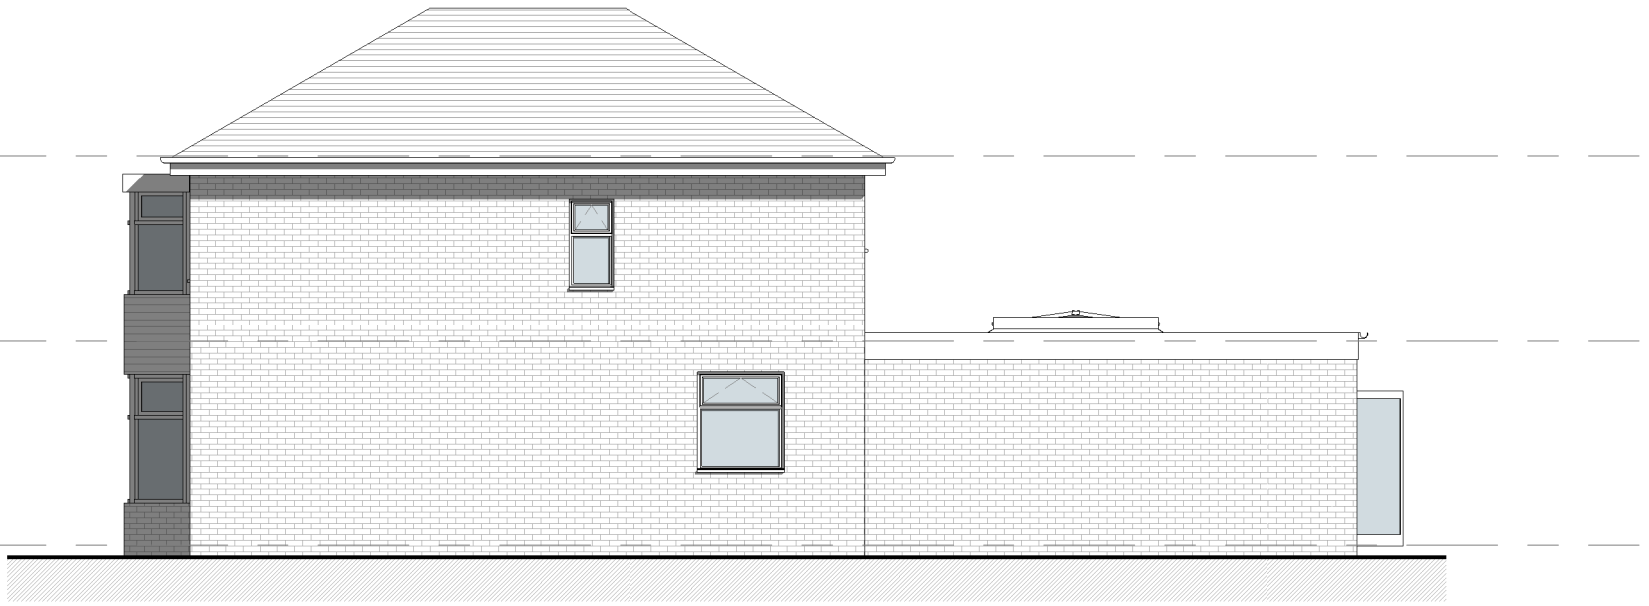


4. Right Side - Proposed
1:100

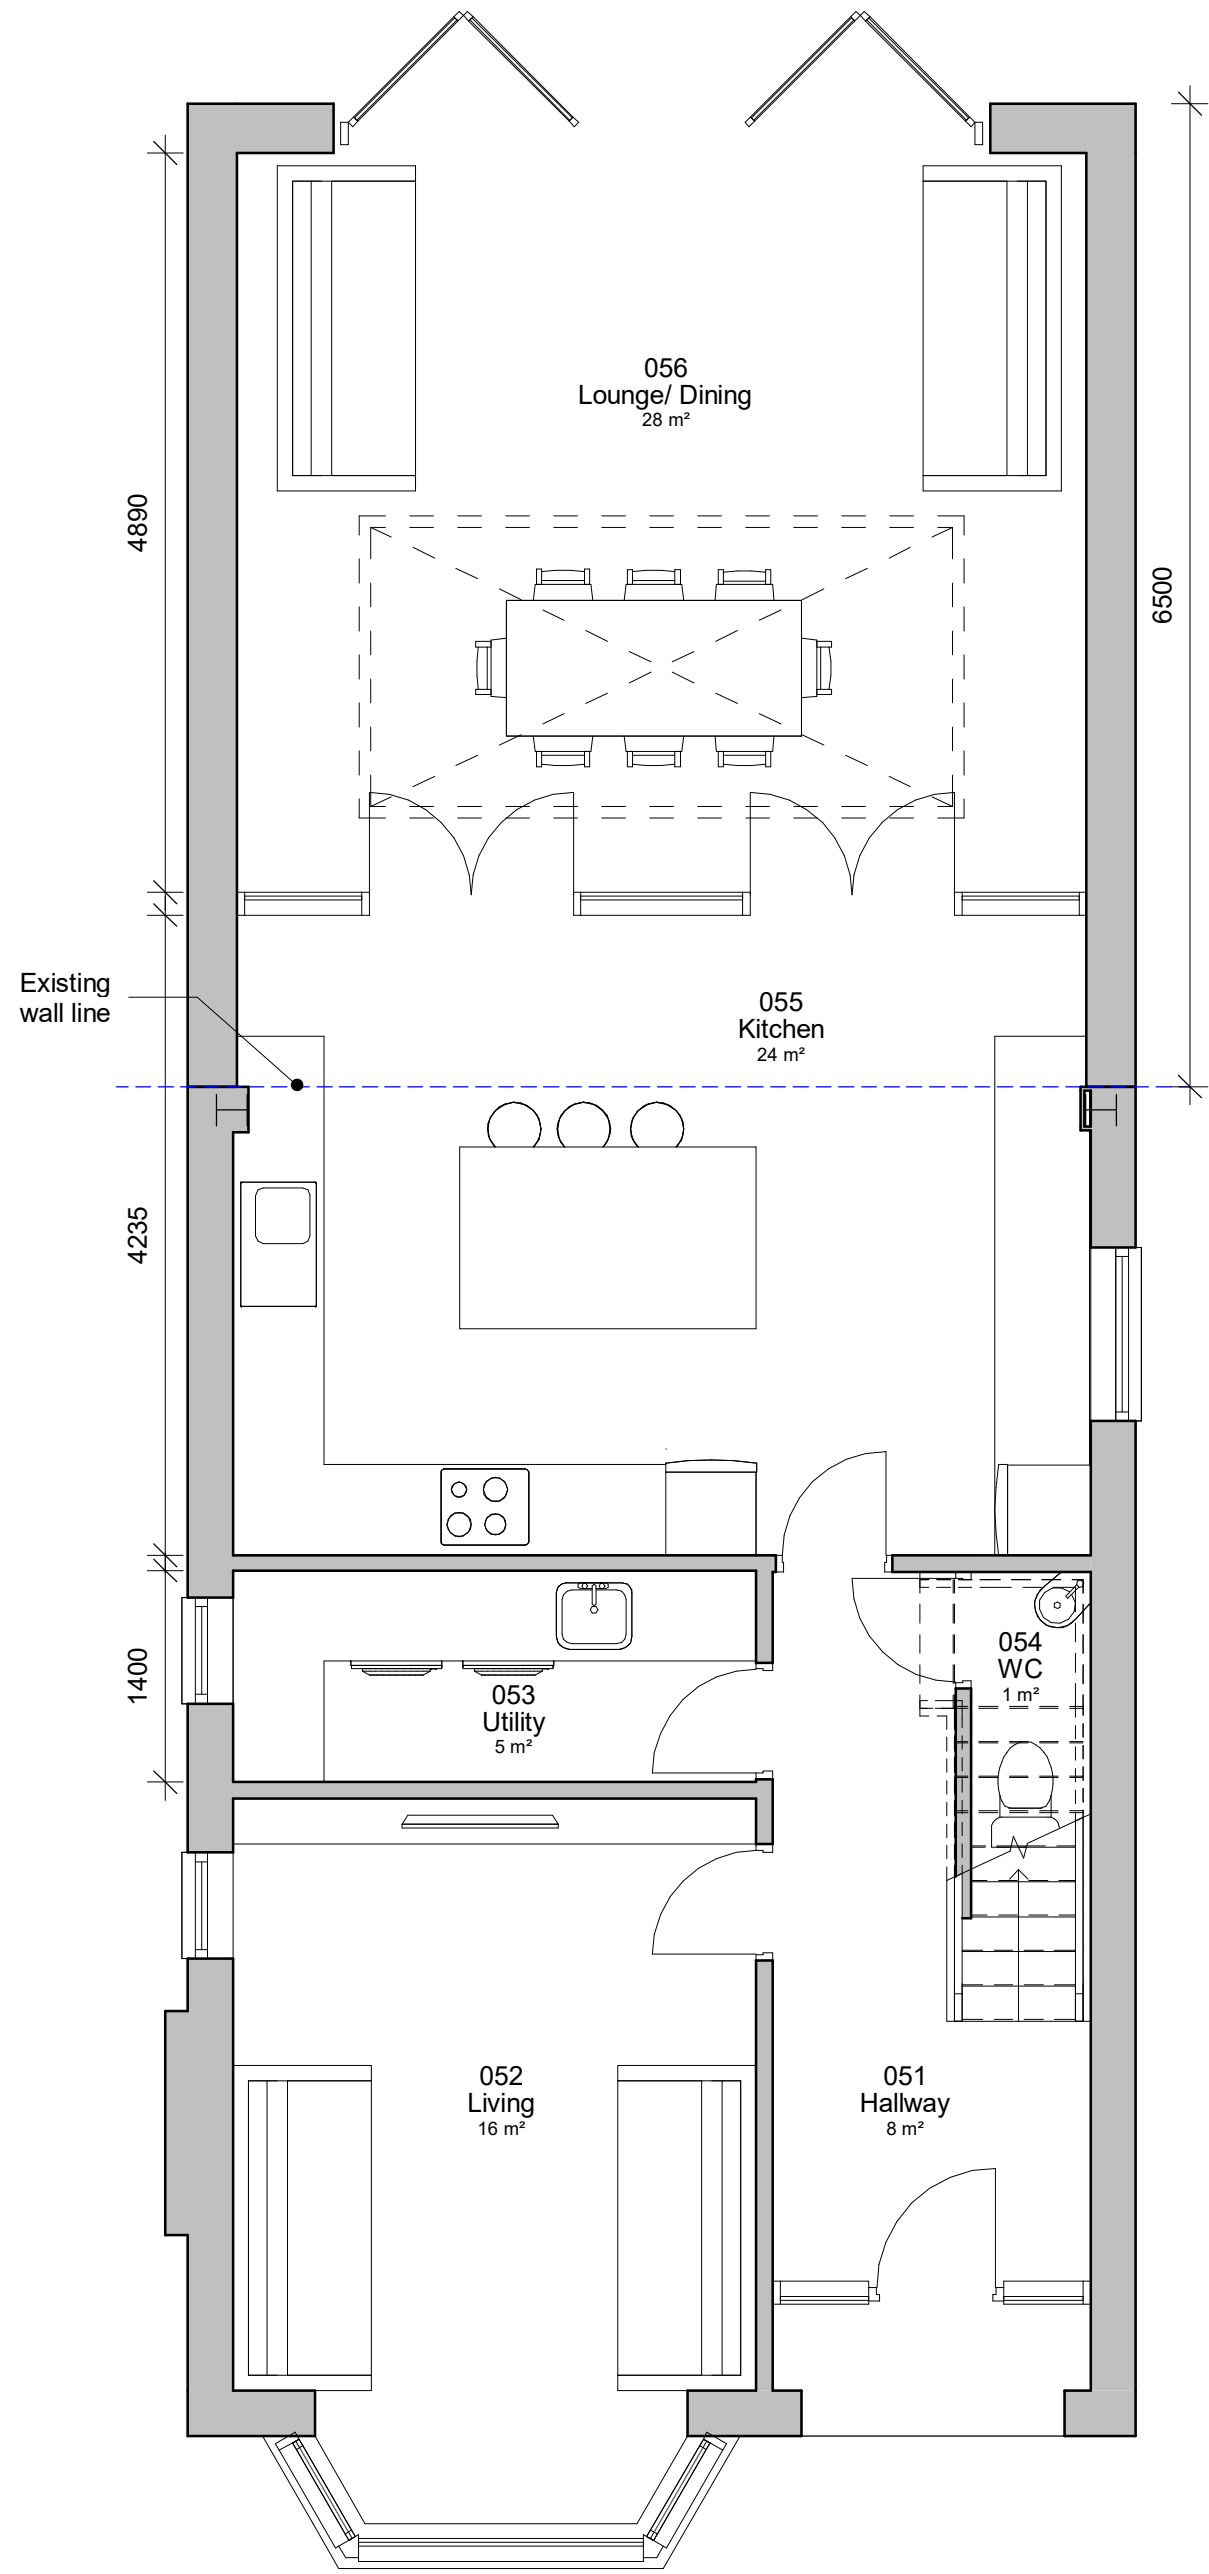

5. Level 0 - GA Proposed
1:50

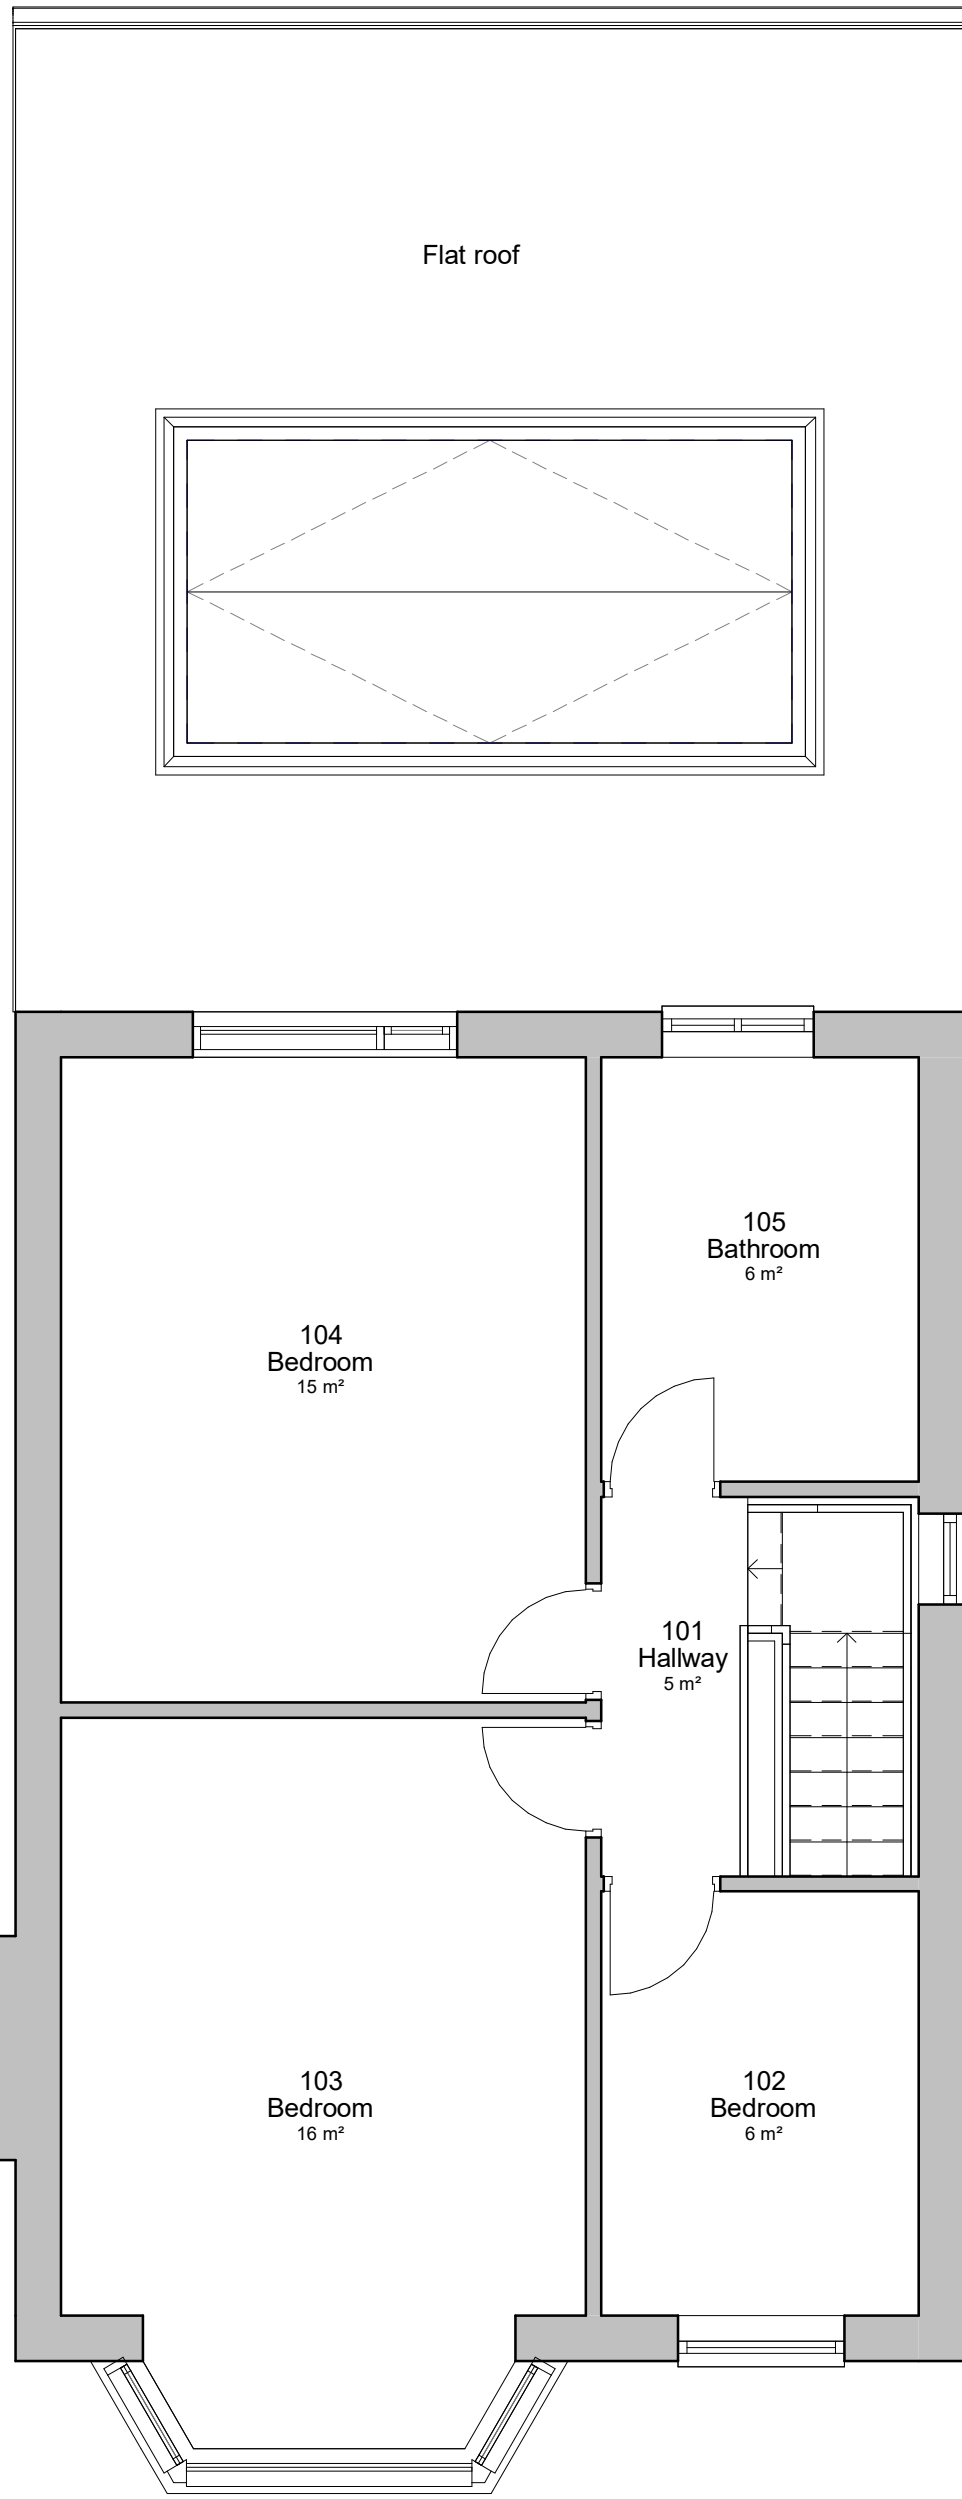

6. Level 1 - GA Proposed
1:50

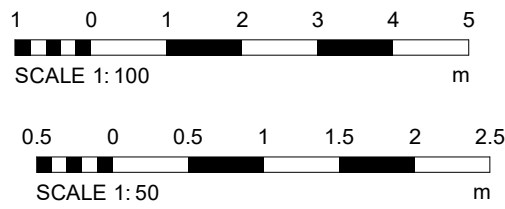

PROJECT		8 Carlford Grove	SCALE B A1	DATE	10 APR 26	DRAWN BY	CW
CLIENT		Vasyl Artym	STATUS				PLANNING
TITLE		Proposed GA Plans and Elevations	PROJECT NO.	DA26009.	DRAWING NO.	003.	REV.
							1
		NOTES					
		THIS DRAWING MUST NOT BE REPRODUCED WITHOUT WRITTEN CONSENT. ALL DIMENSIONS AND MATERIALS SHALL BE CHECKED AND CONFIRMED IN THE APPROPRIATE TO BE REPORTED TO THE LOCAL AUTHORITY FOR PLANNING. ALL DIMENSIONS SHALL BE IN ACCORDANCE WITH CURRENT STATUTORY LEGISLATION, INCLUDING CODES OF PRACTICE AND PREVIOUS REVISIONS. ALL DIMENSIONS ON THIS DRAWING ARE IN MILLIMETRES UNLESS OTHERWISE STATED.					