



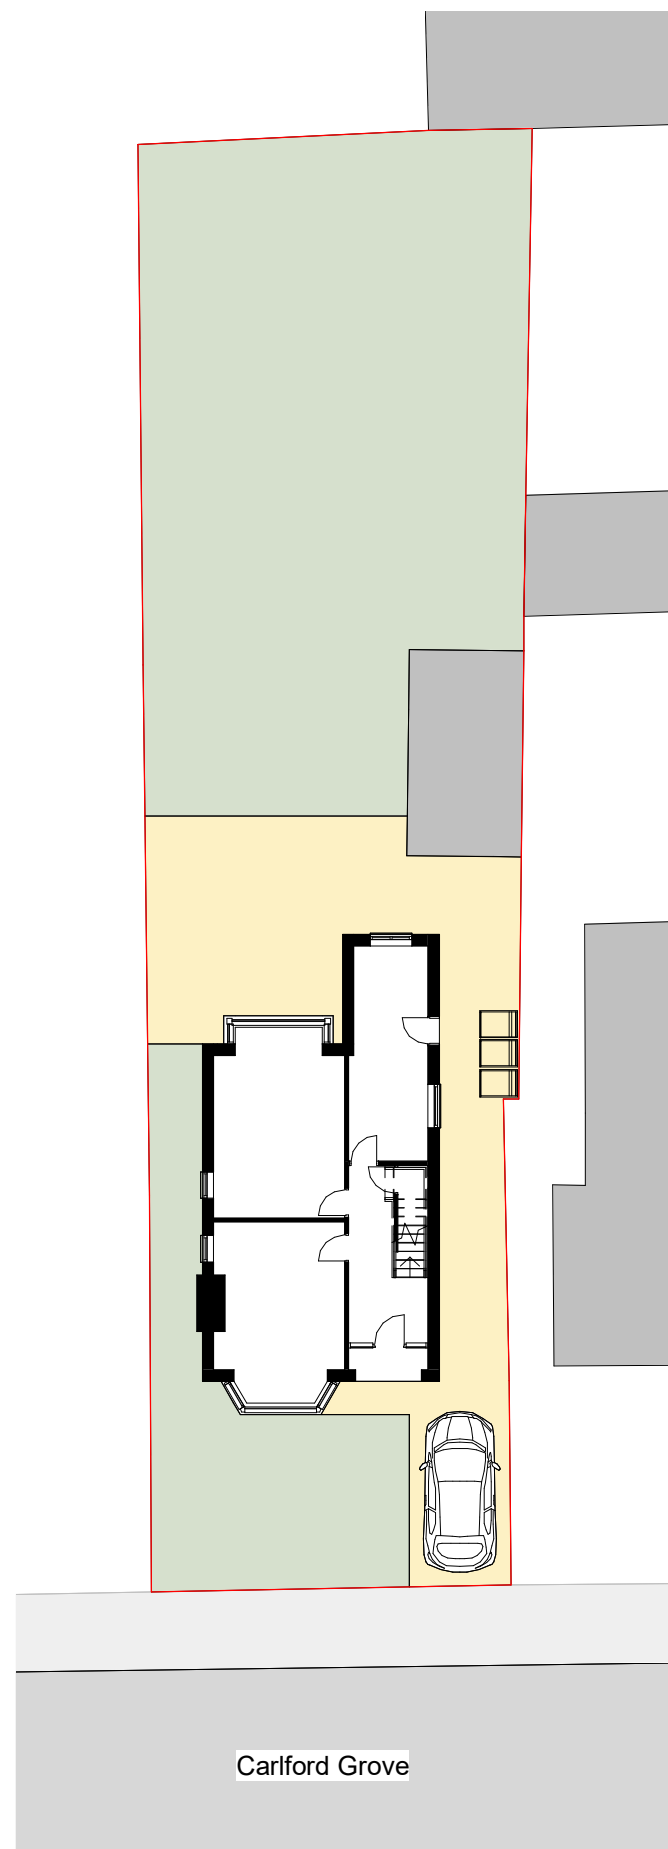

1. Layout Plan - Existing
1 : 200

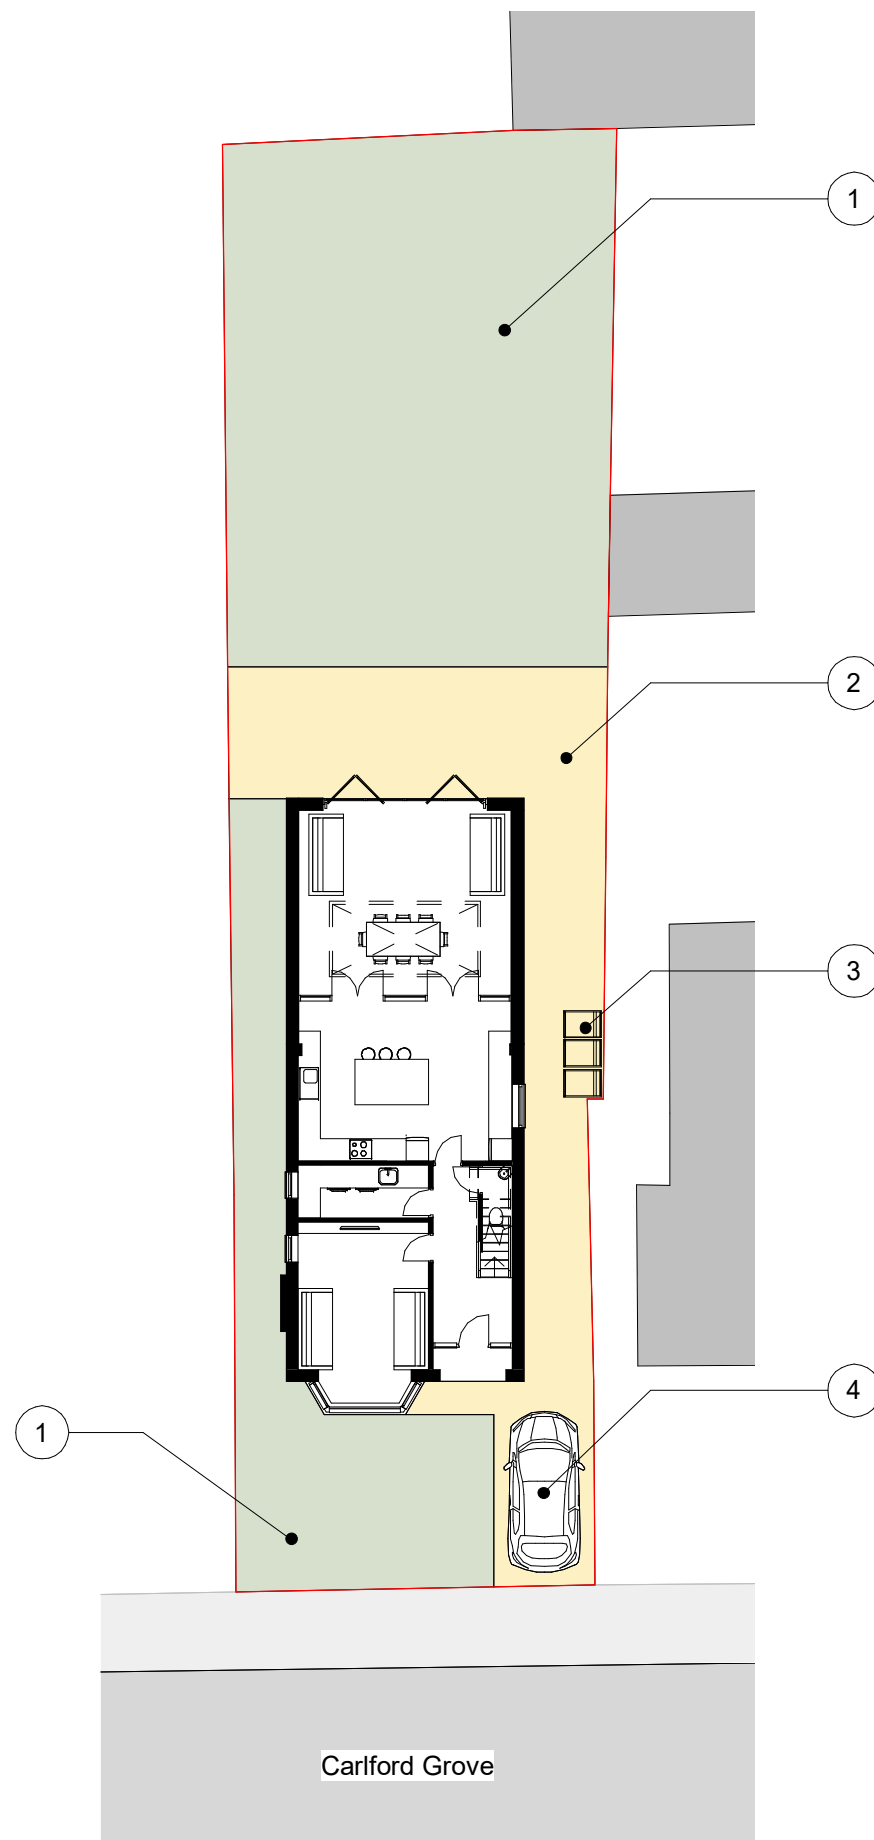

2. Layout Plan - Proposed
1 : 200

Note Block - Layout

- 1 Existing lawn area to be retained
- 2 Concrete block paving area
- 3 Bins storage
- 4 Existing block-paved driveway to be retained



PROJECT	SCALE @ A3	DATE	DRAWN BY
8 Carlford Grove	1 : 200	23 APR 26	CW
CLIENT	STATUS		
Vasyl Artym	PLANNING		
TITLE	PROJECT NO.	DRAWING NO.	REV.
Existing and Proposed Layout Plans	DA26009.	302.	
DA DEBTAL ARCHITECTURE www.debtal.co.uk NOTES THIS DRAWING MUST NOT BE REPRODUCED WITHOUT PRIOR WRITTEN CONSENT. DRAWING TO BE USED FOR THE STATUS INDICATED ONLY. ALL DIMENSIONS AND SETTING OUT SHALL BE CHECKED AND CONFIRMED ON SITE. ANY DISCREPANCIES TO BE REPORTED TO THE DESIGNER PRIOR TO THE COMMENCEMENT OF ANY WORK. ALL WORK AND MATERIALS TO BE IN ACCORDANCE WITH CURRENT STATUTORY LEGISLATION, RELEVANT CODES OF PRACTICE AND BRITISH STANDARDS. ALL DIMENSIONS ON THIS DRAWING ARE IN MILLIMETRES (UNLESS OTHERWISE STATED).			