



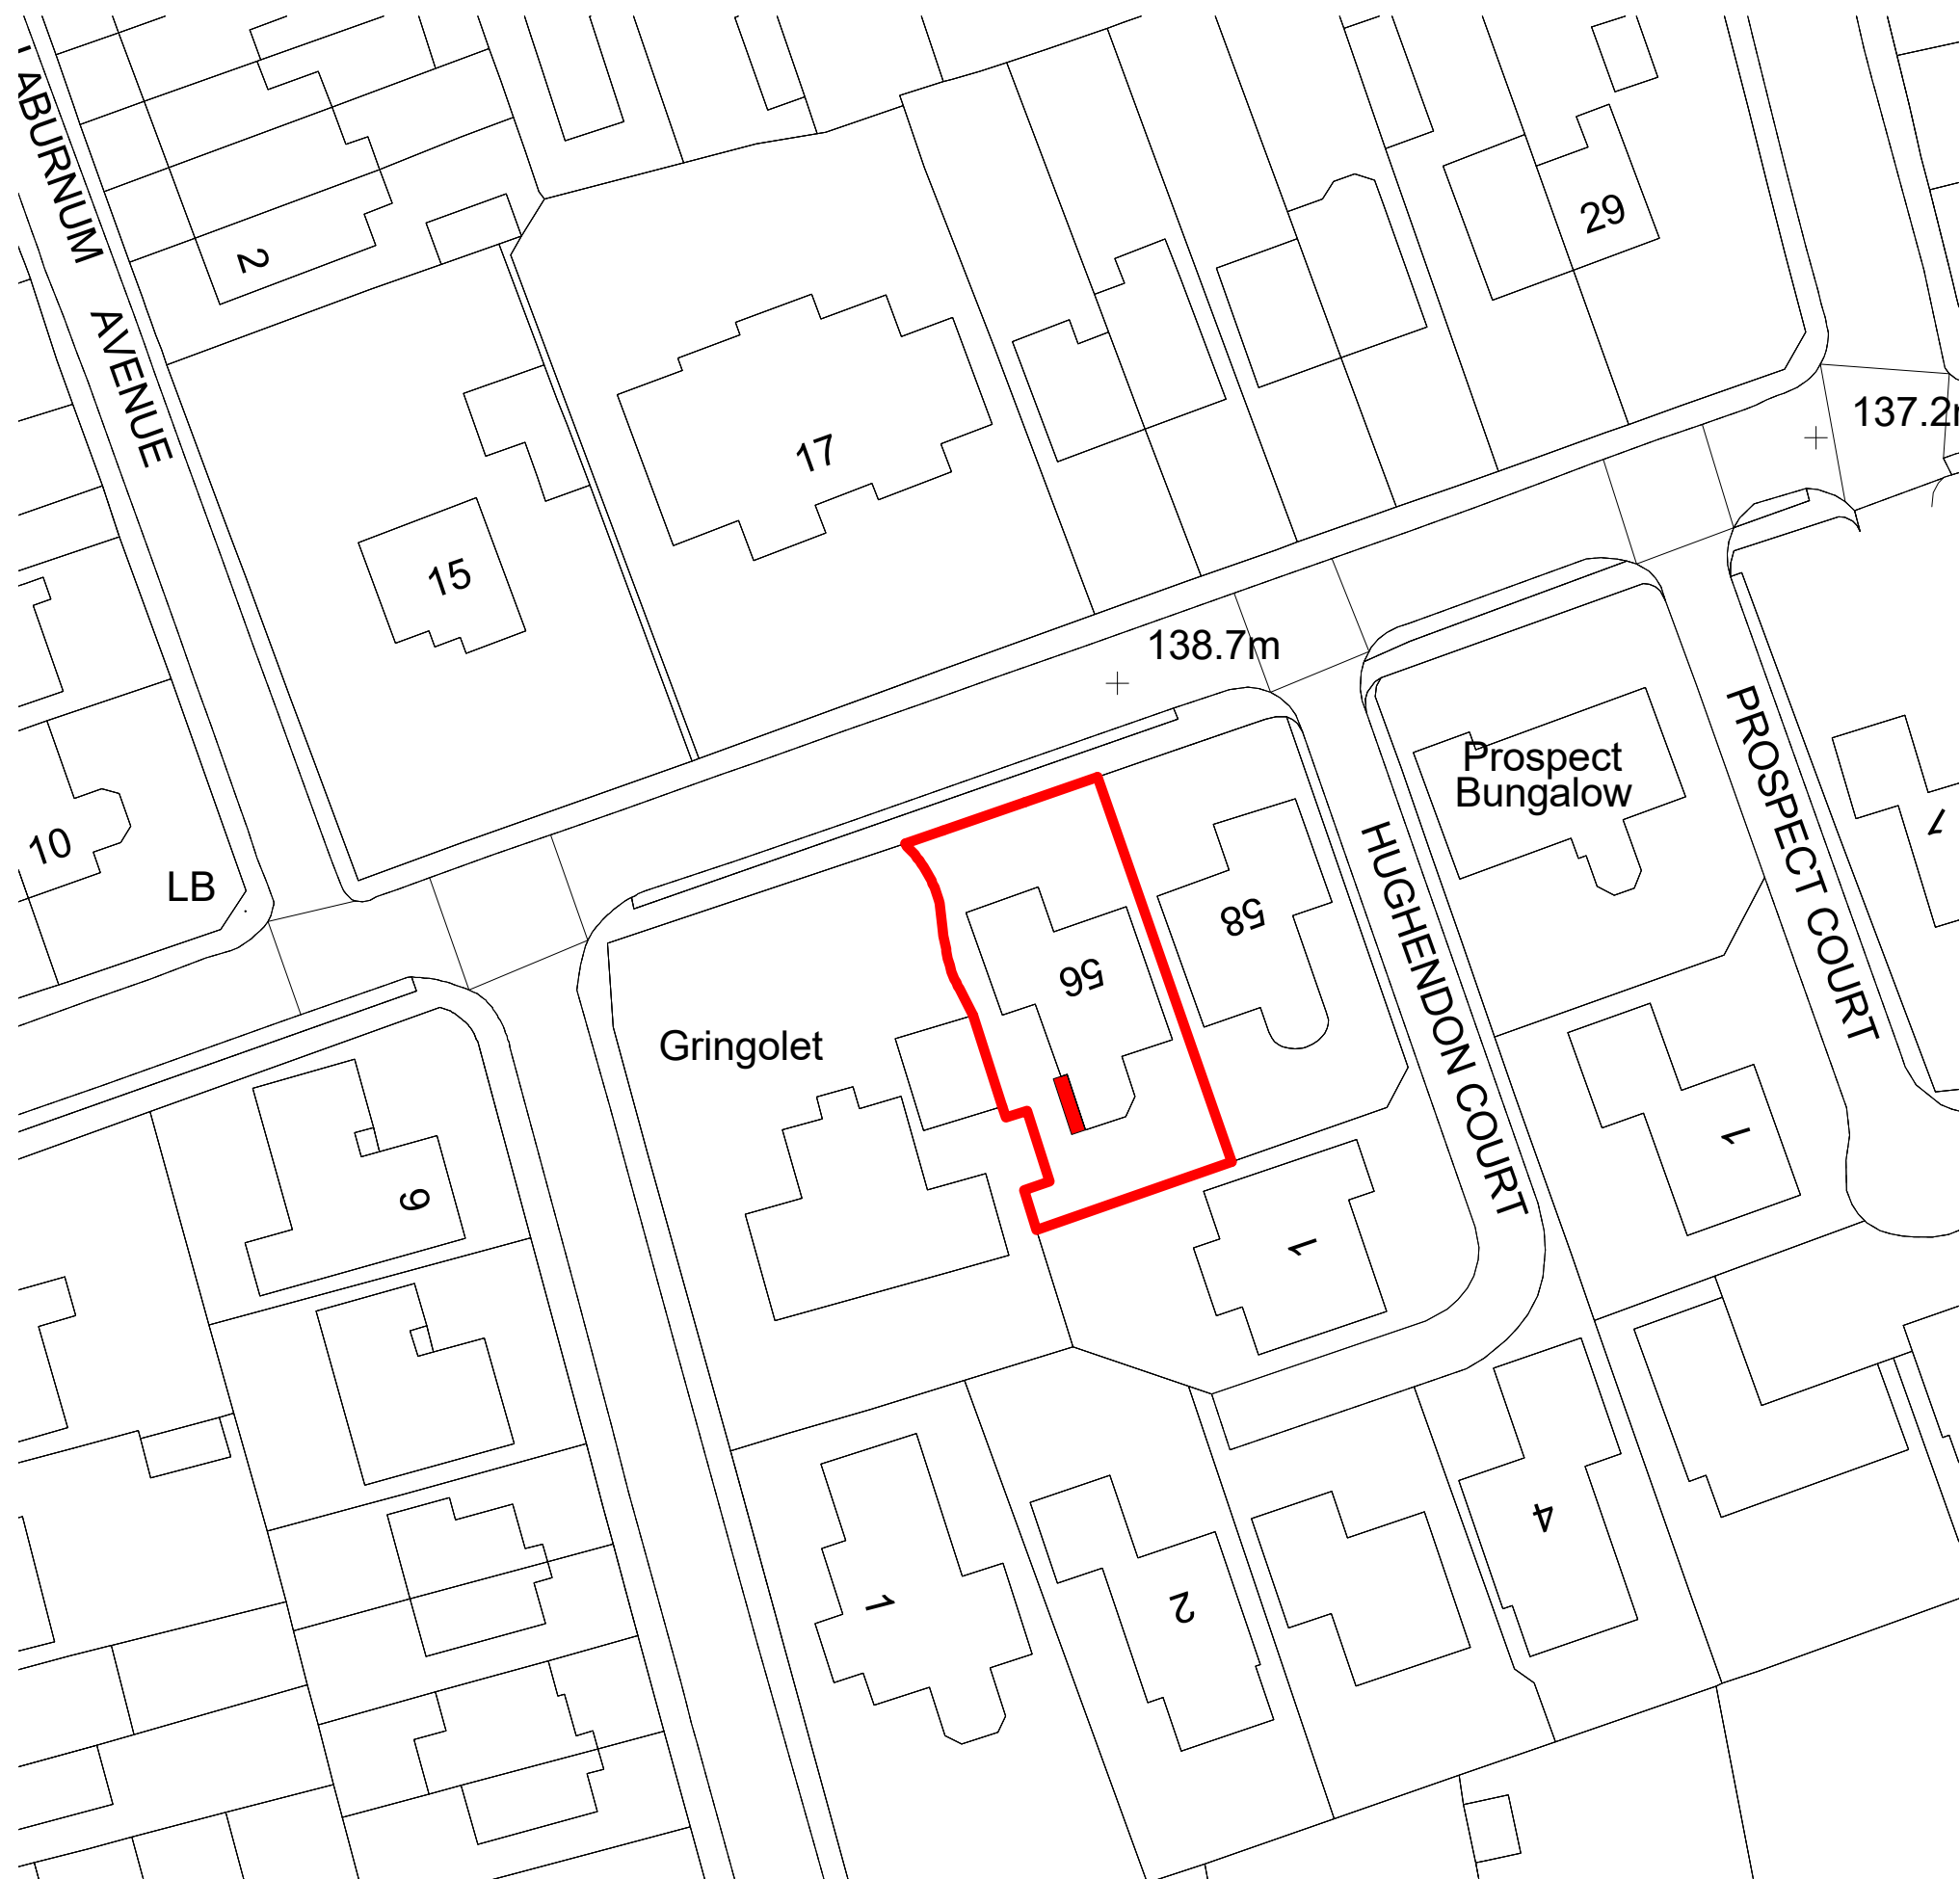


Block Plan
1 : 500

Scale bar 1:500

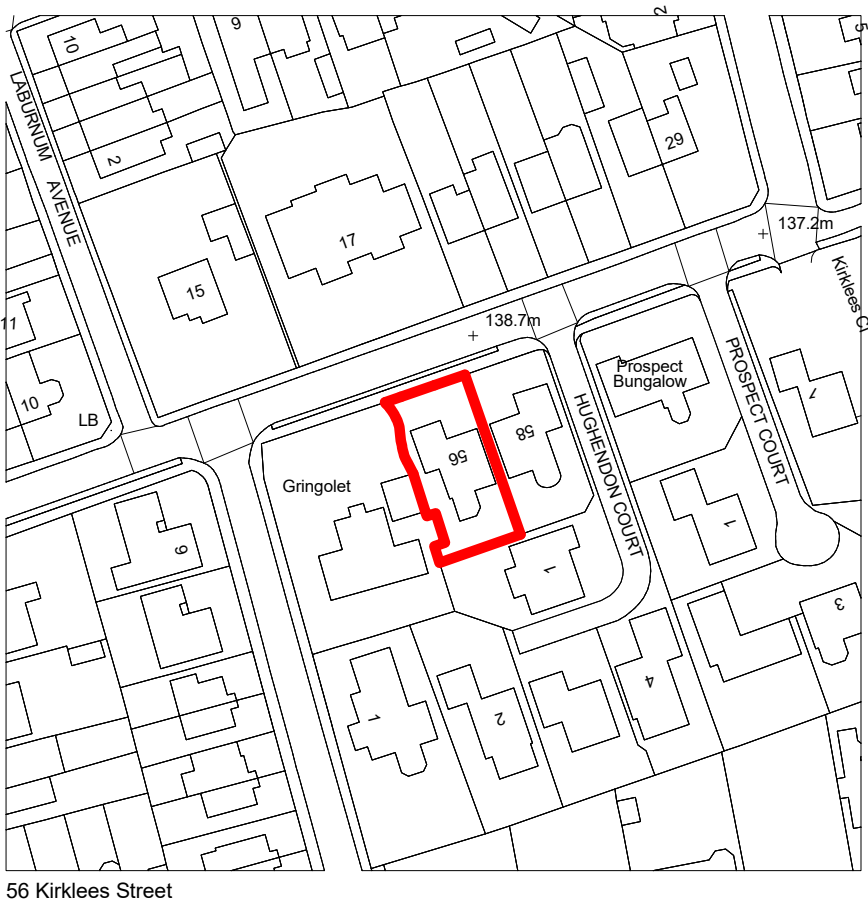


Site Location Plan
1 : 1250

Scale bar 1:1250

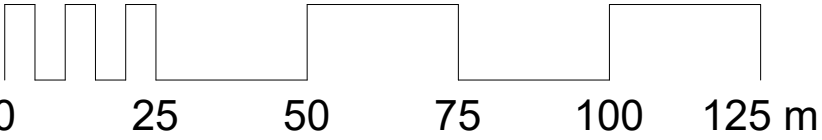

Key:
Site Boundary
Proposed

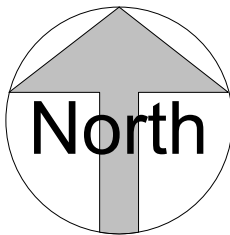

SCALE As indicated
A2 DRAWING

Client:
Frank Hurst
56 Kirklees Street,
Tottington, Bury BL8
3NY

Agent:
Bricks and Pieces
Suite 301
Broadstone Mill
Broadstone Road
Stockport
SK5 7DL
Tel: 0161 443 4117

