

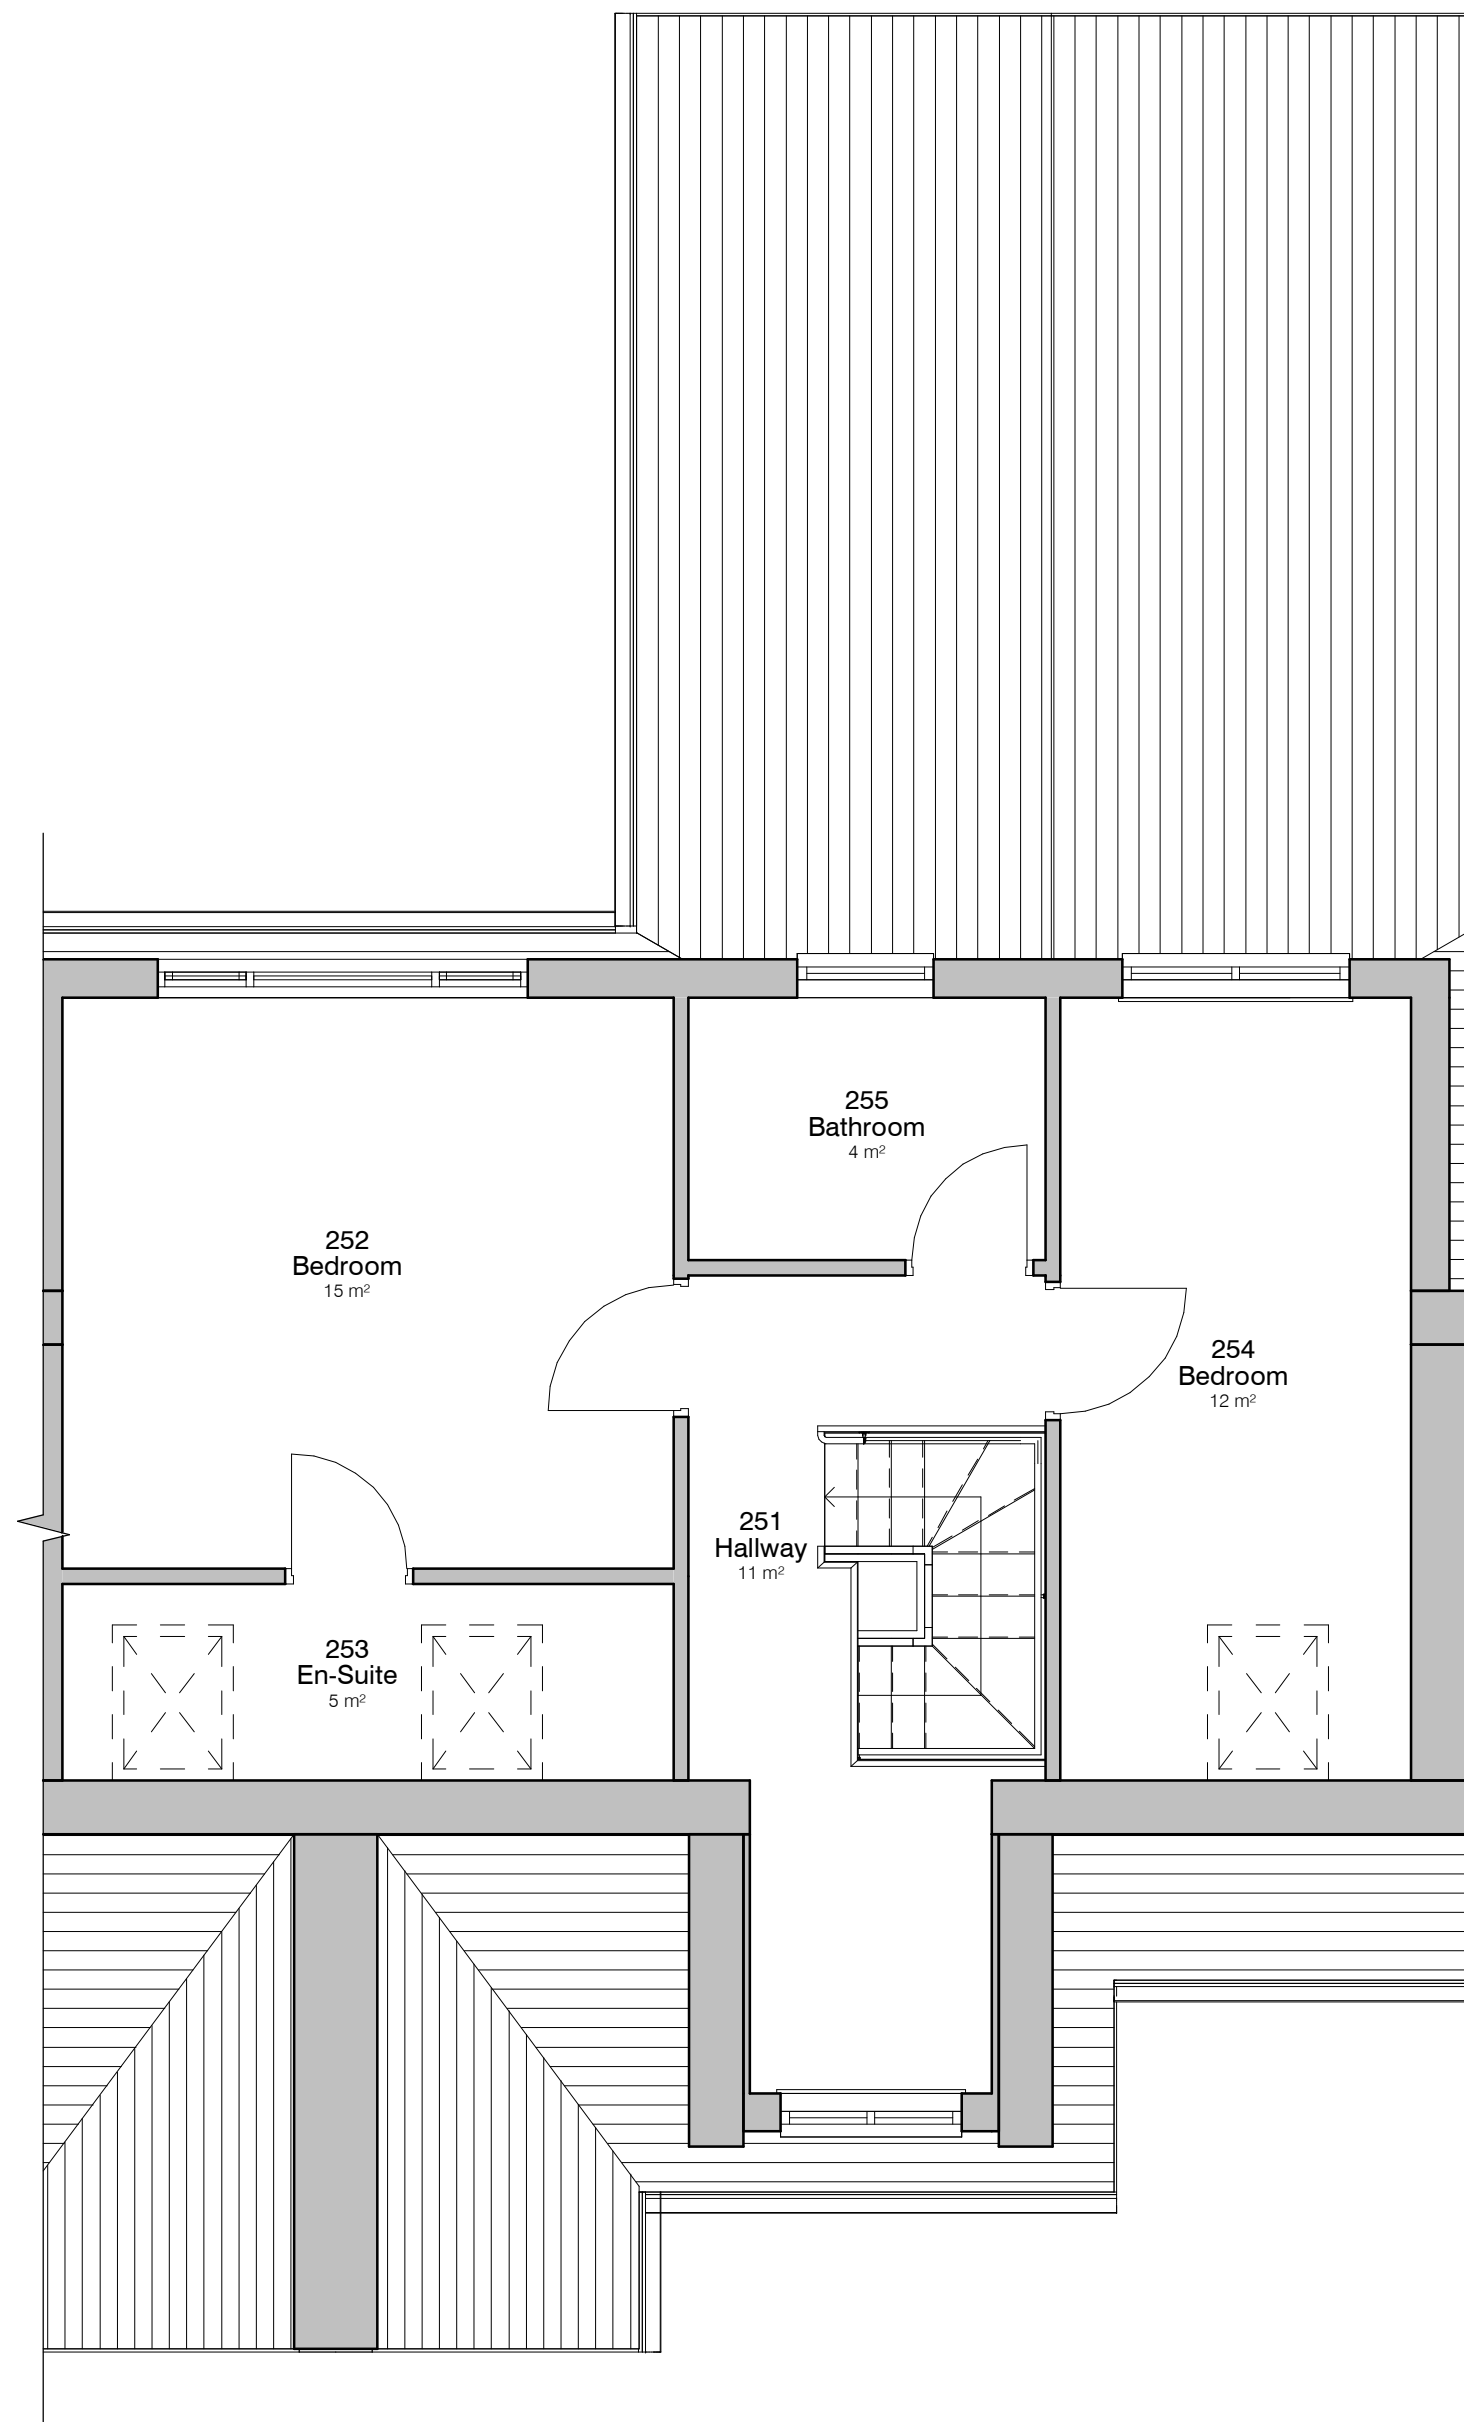
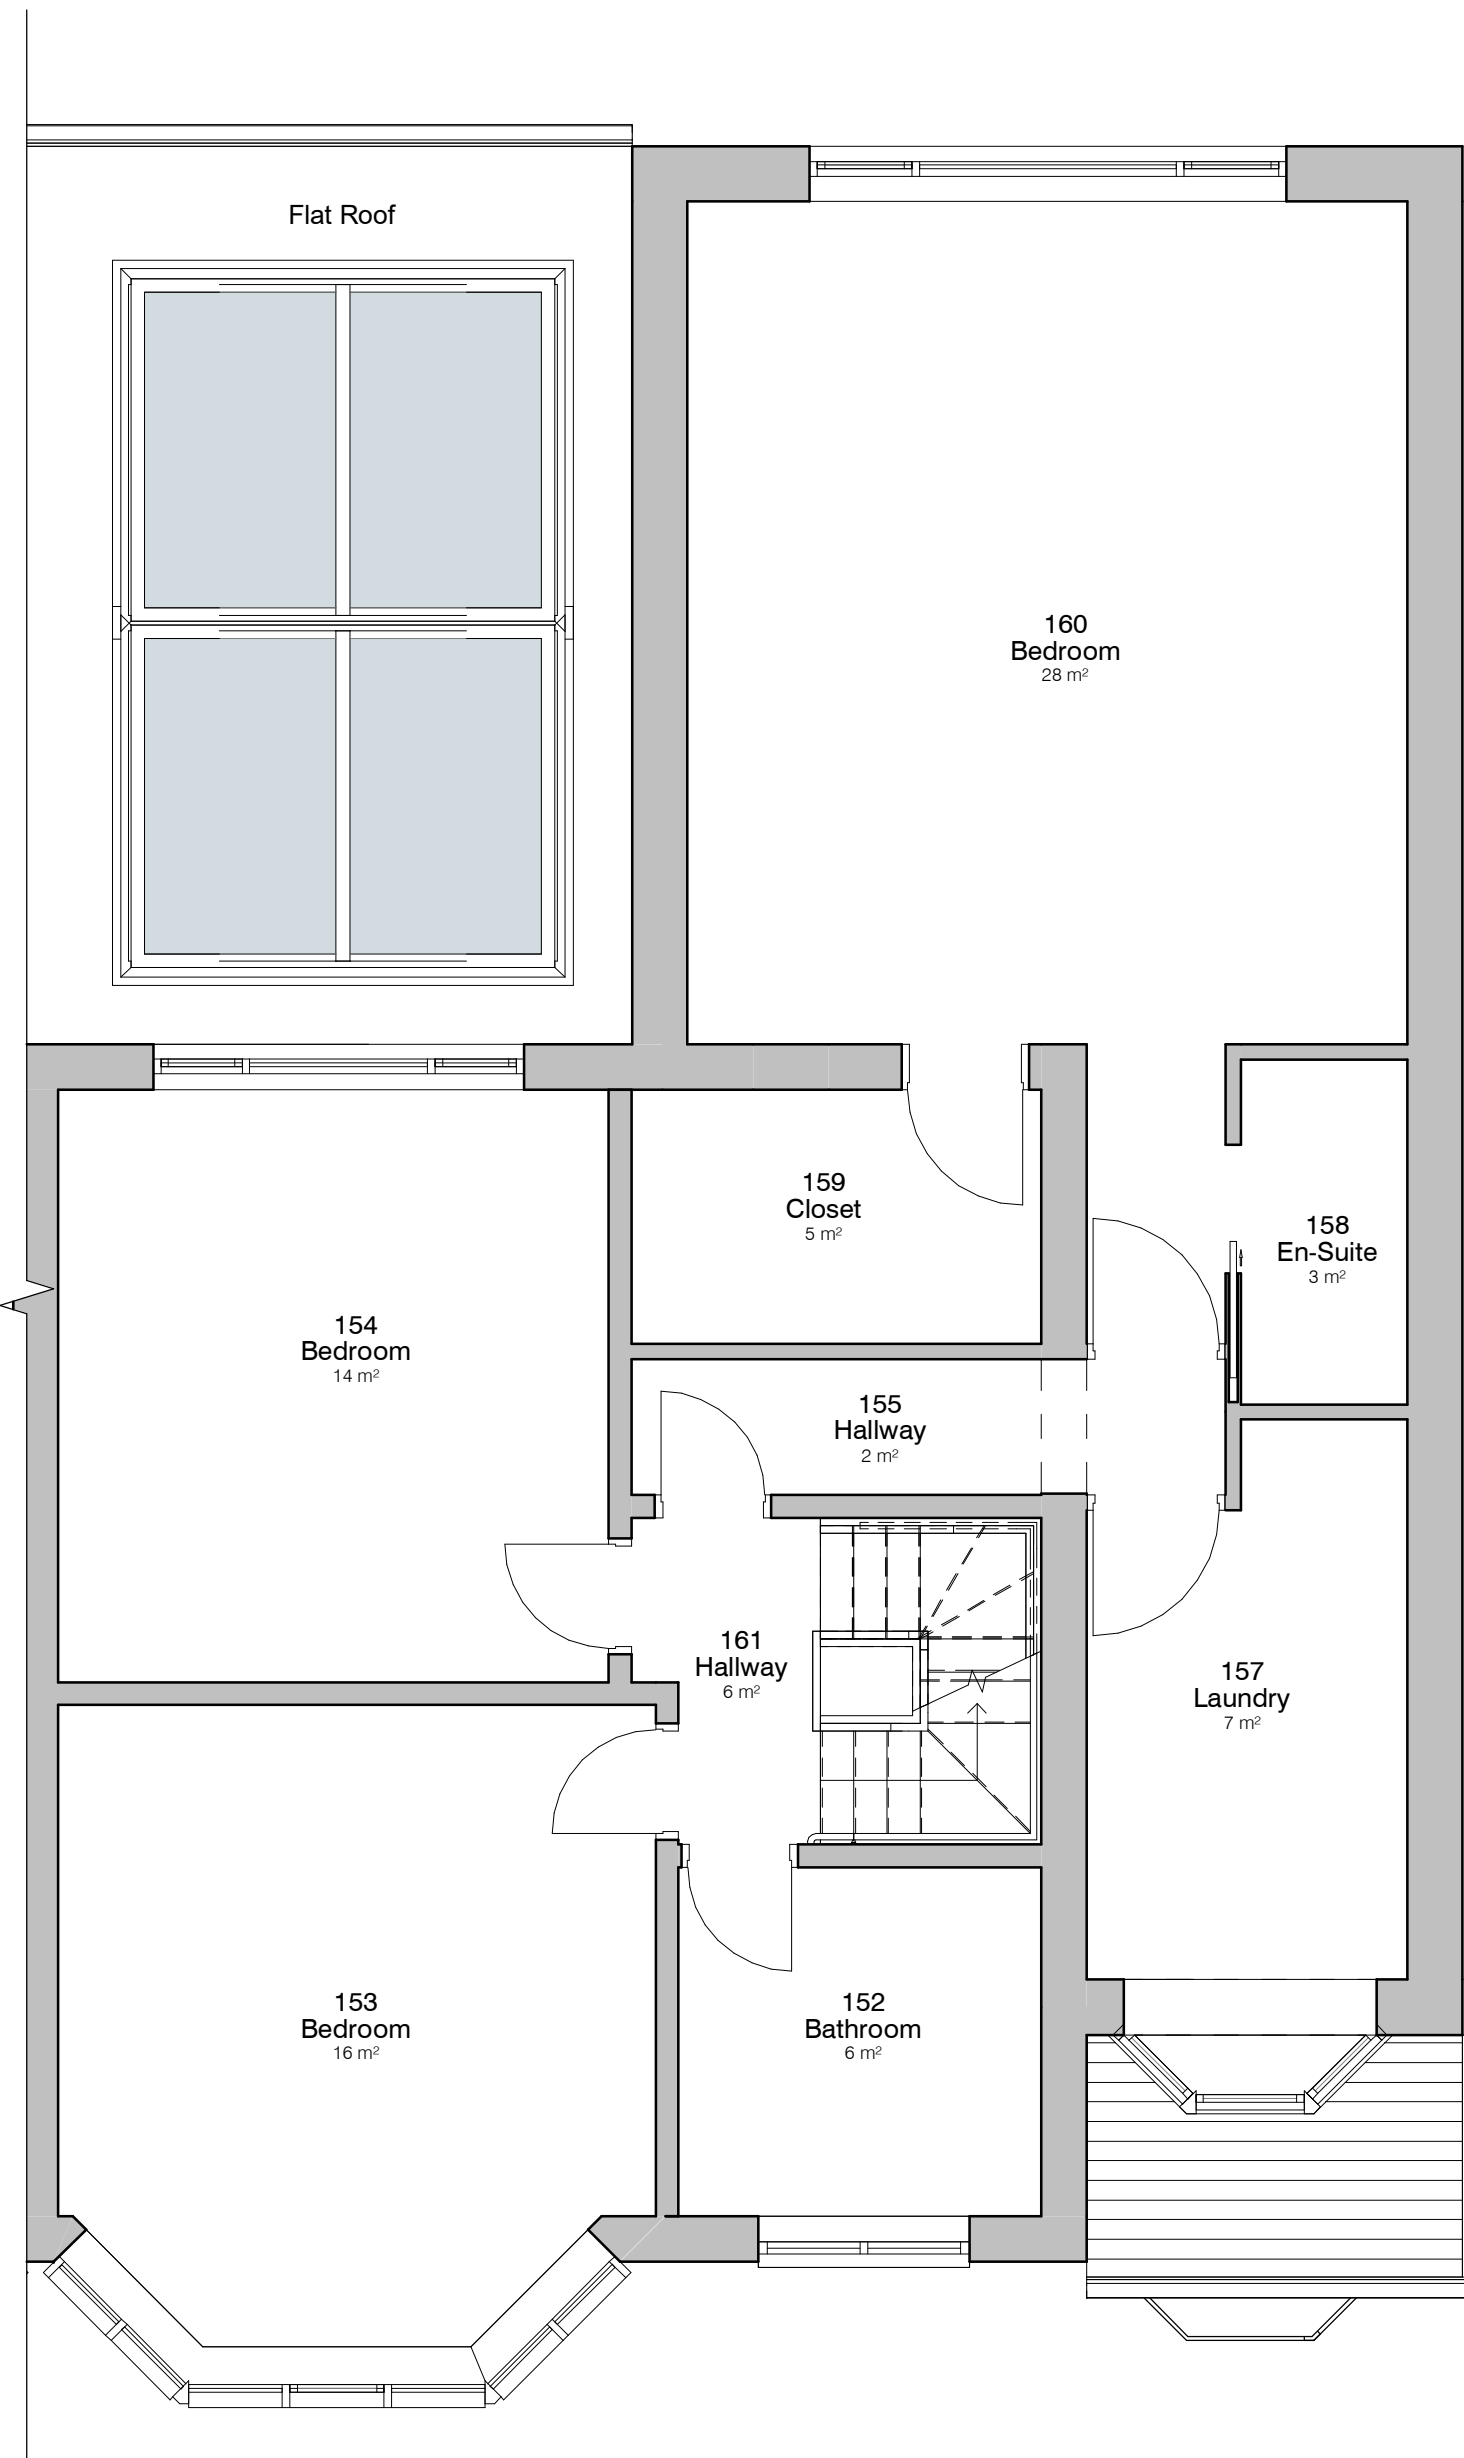
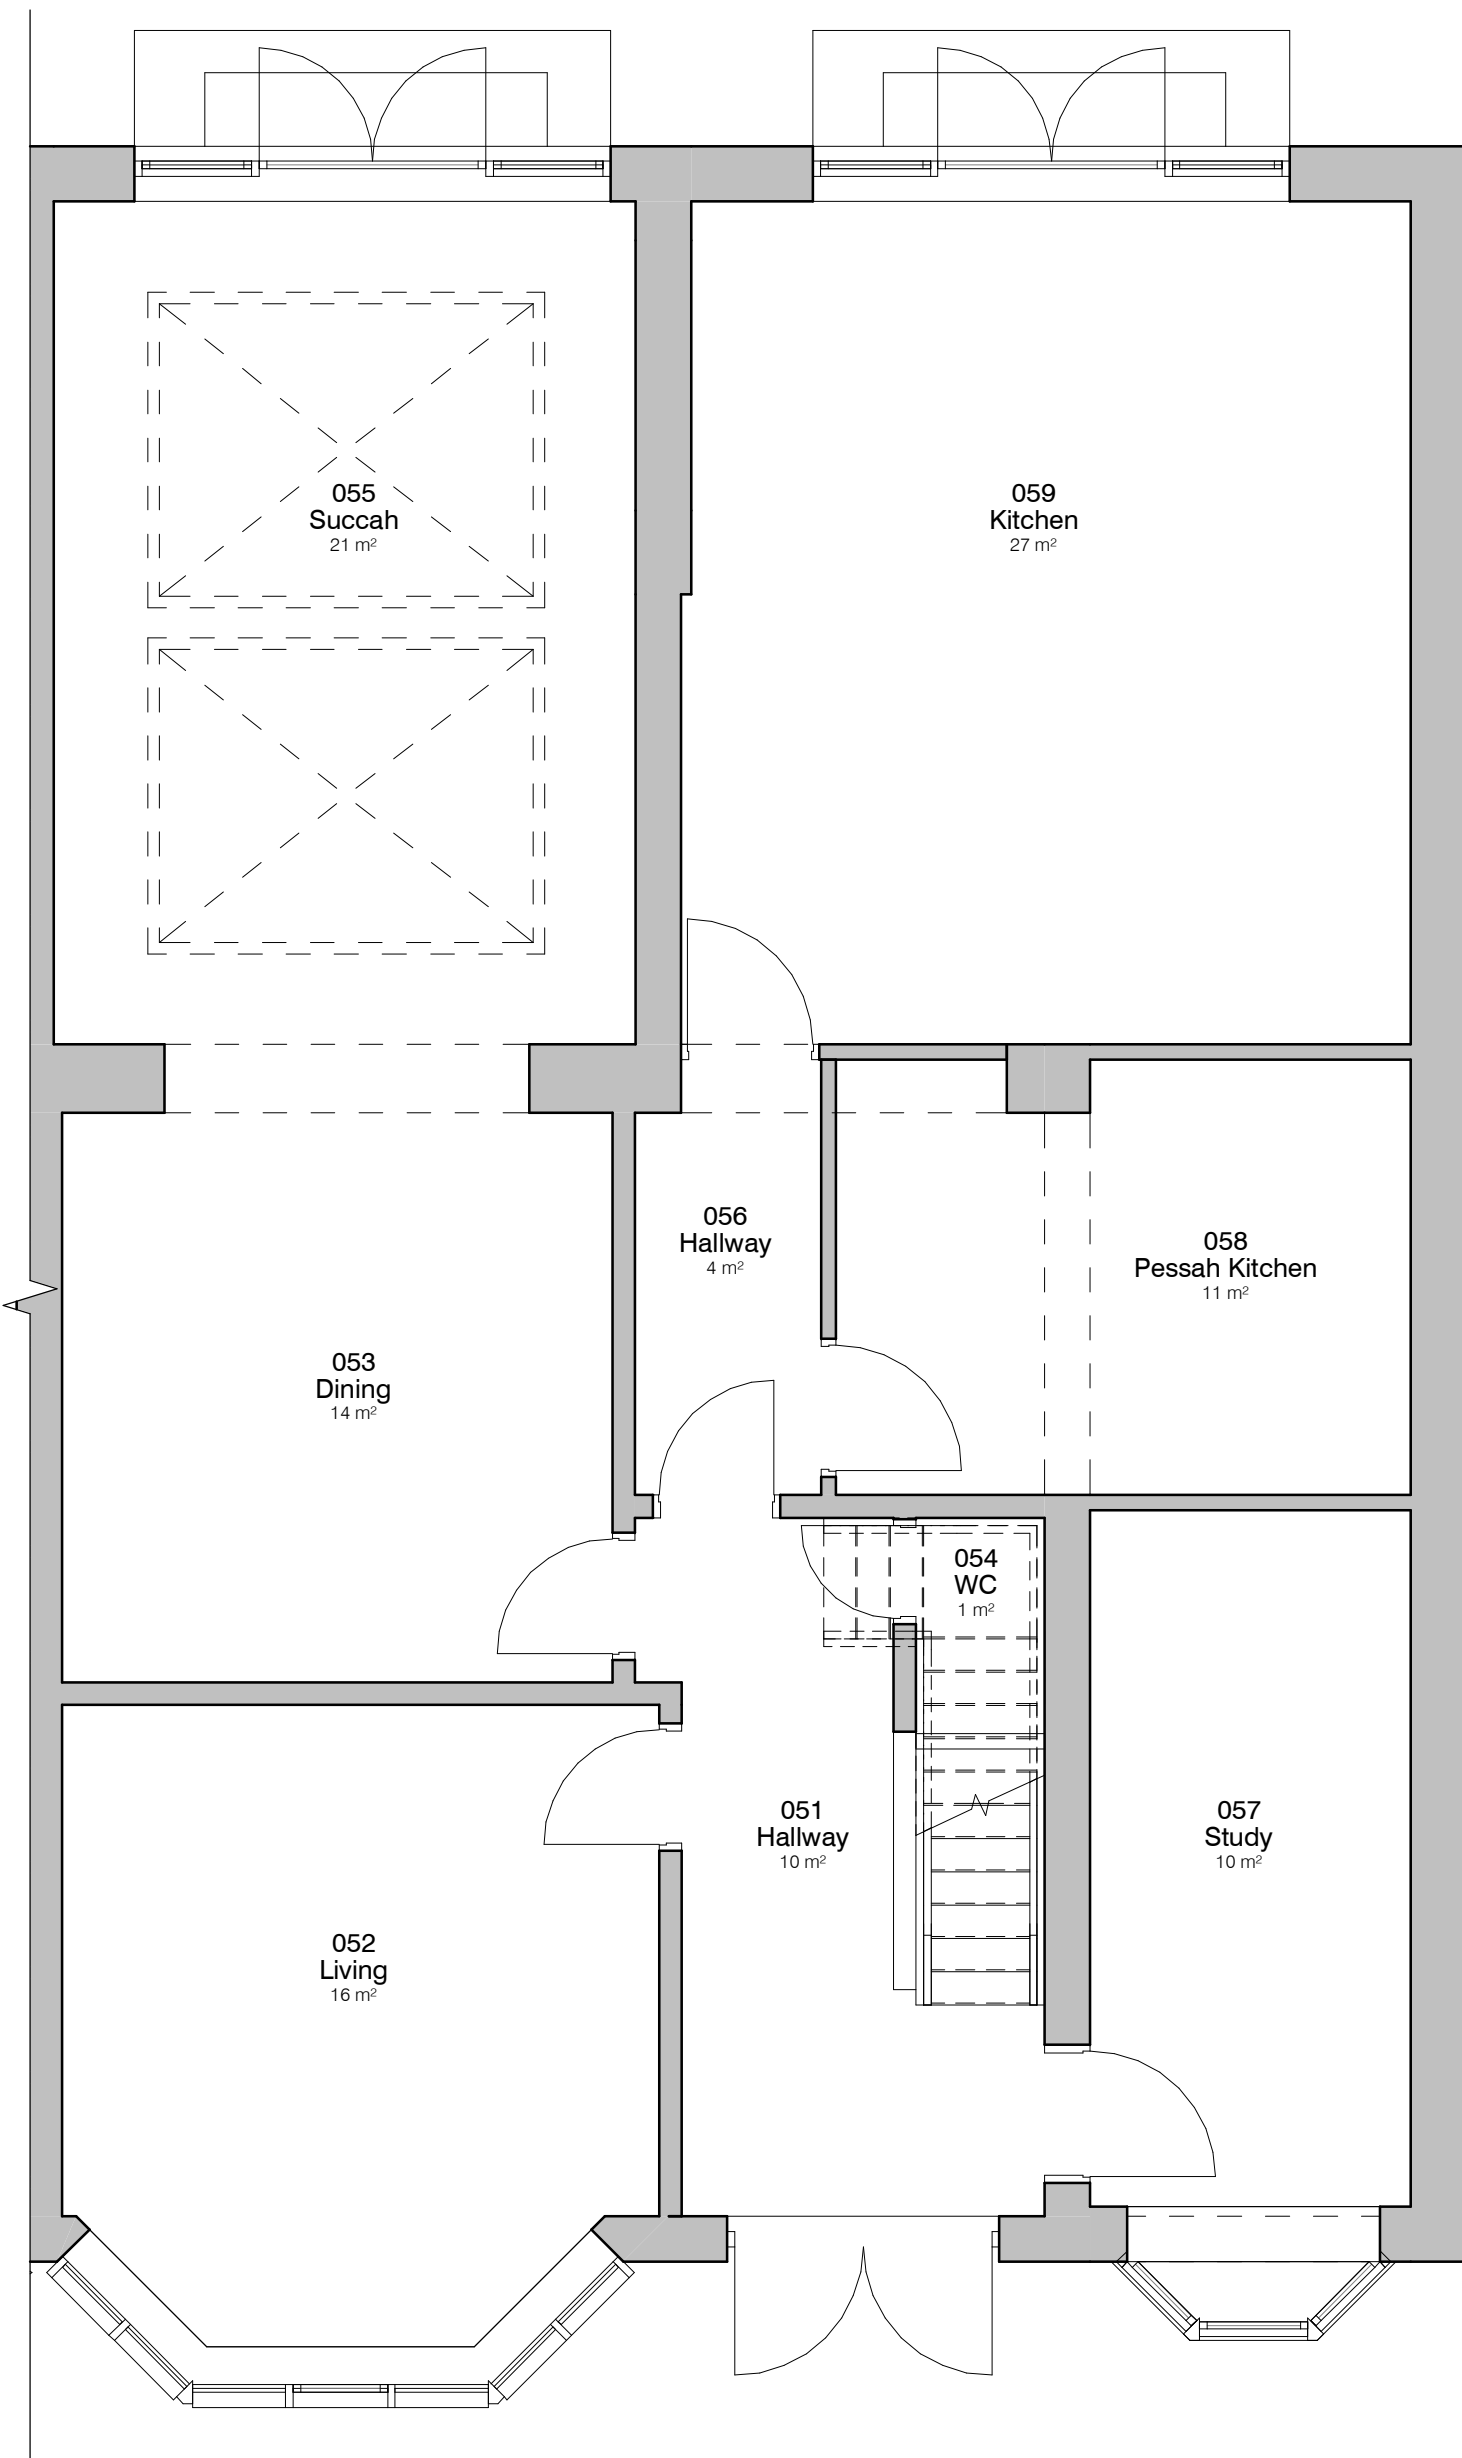


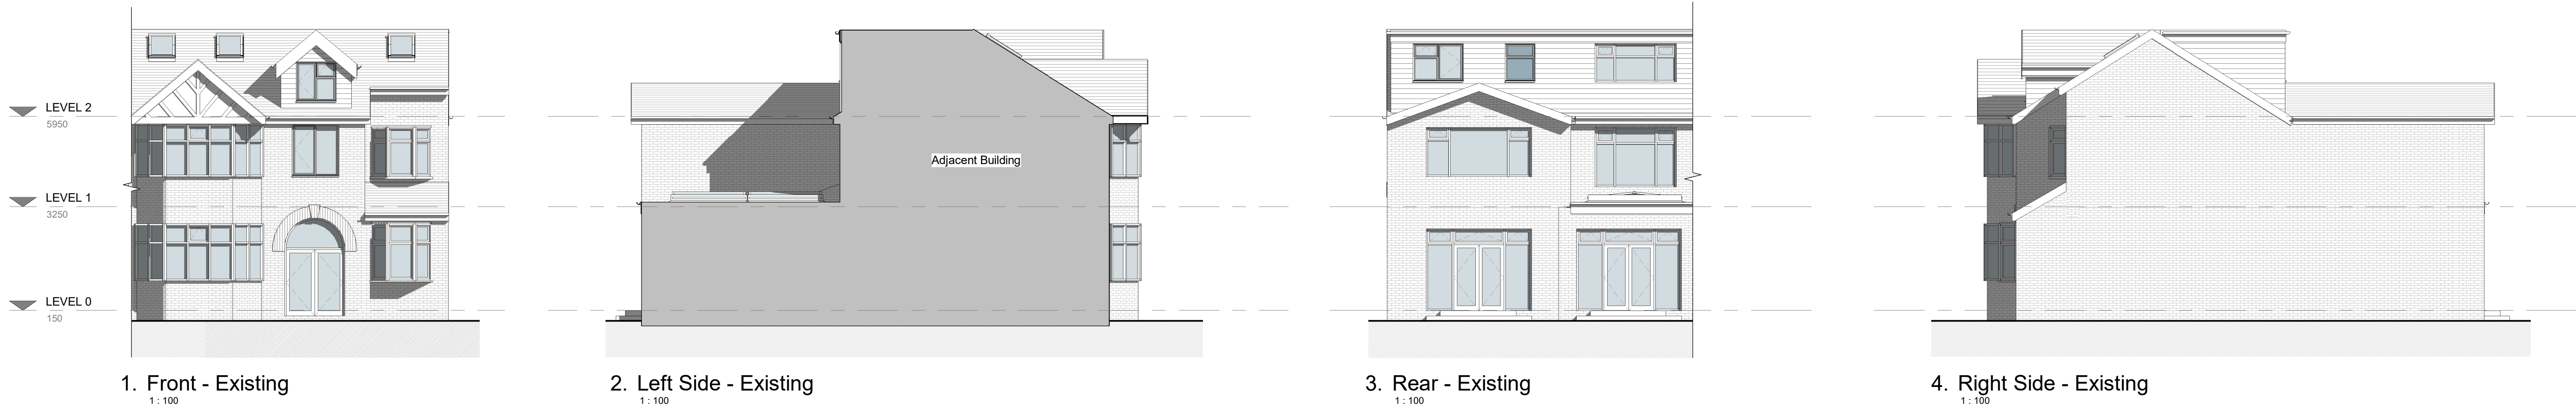

5. Level 0 - GA Existing
1 : 50

6. Level 1 - GA Existing
1 : 50

7. Level 2 - GA Existing
1 : 50

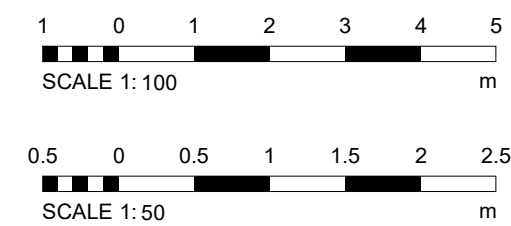

		1		Planning		DW 08/05/25	
		REV	DESCRIPTION		BY		DATE
PROJECT	12 Meadfoot Ave		SCALE B A1	DATE	08/05/25		DRAWN BY
		As indicated				CW	
CLIENT	David Benamor		STATUS	PLANNING			
TITLE	Existing GA Plans and Elevations		PROJECT NO.	DRAWING NO.		REV.	
		DA24009.		002.		1	
		NOTES					
		THIS DRAWING MUST NOT BE REPRODUCED WITHOUT WRITTEN CONSENT. ALL DIMENSIONS AND MATERIALS SHALL BE CHECKED AND CONFIRMED IN THE FIELD AND CORRECTED TO BE IN ACCORDANCE WITH THE CURRENT STATUTORY LEGISLATION, RELEVANT CODES OF PRACTICE AND PREVIOUS EXPERIENCE. ALL DIMENSIONS ON THIS DRAWING ARE IN MILLIMETRES UNLESS OTHERWISE STATED.					