




1. Front - Proposed
1:100




2. Left Side - Proposed
1:100




3. Rear - Proposed
1:100

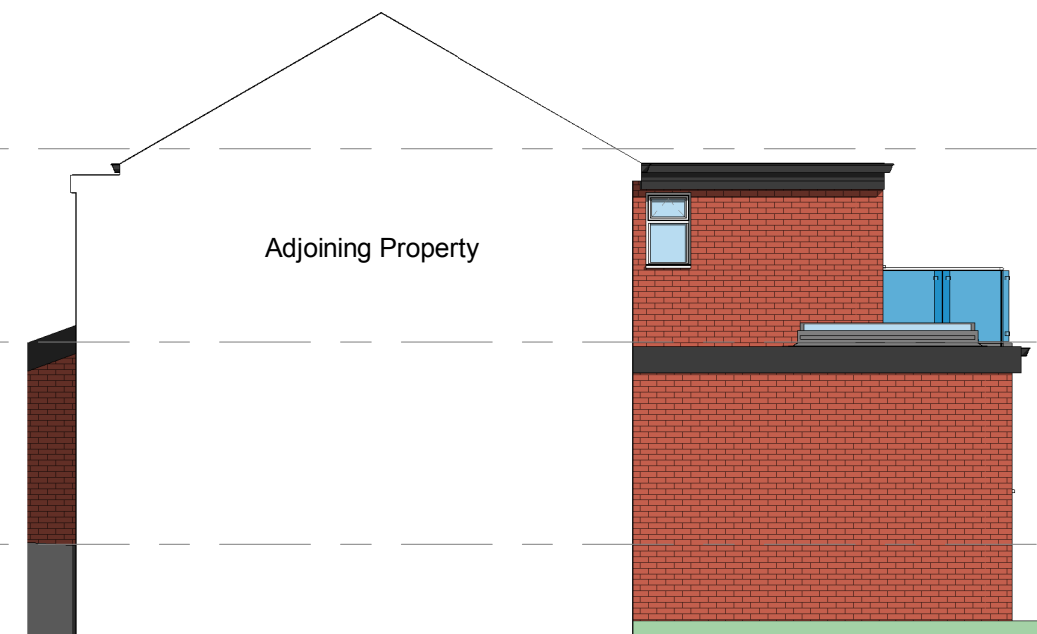


4. Right Side - Proposed
1:100

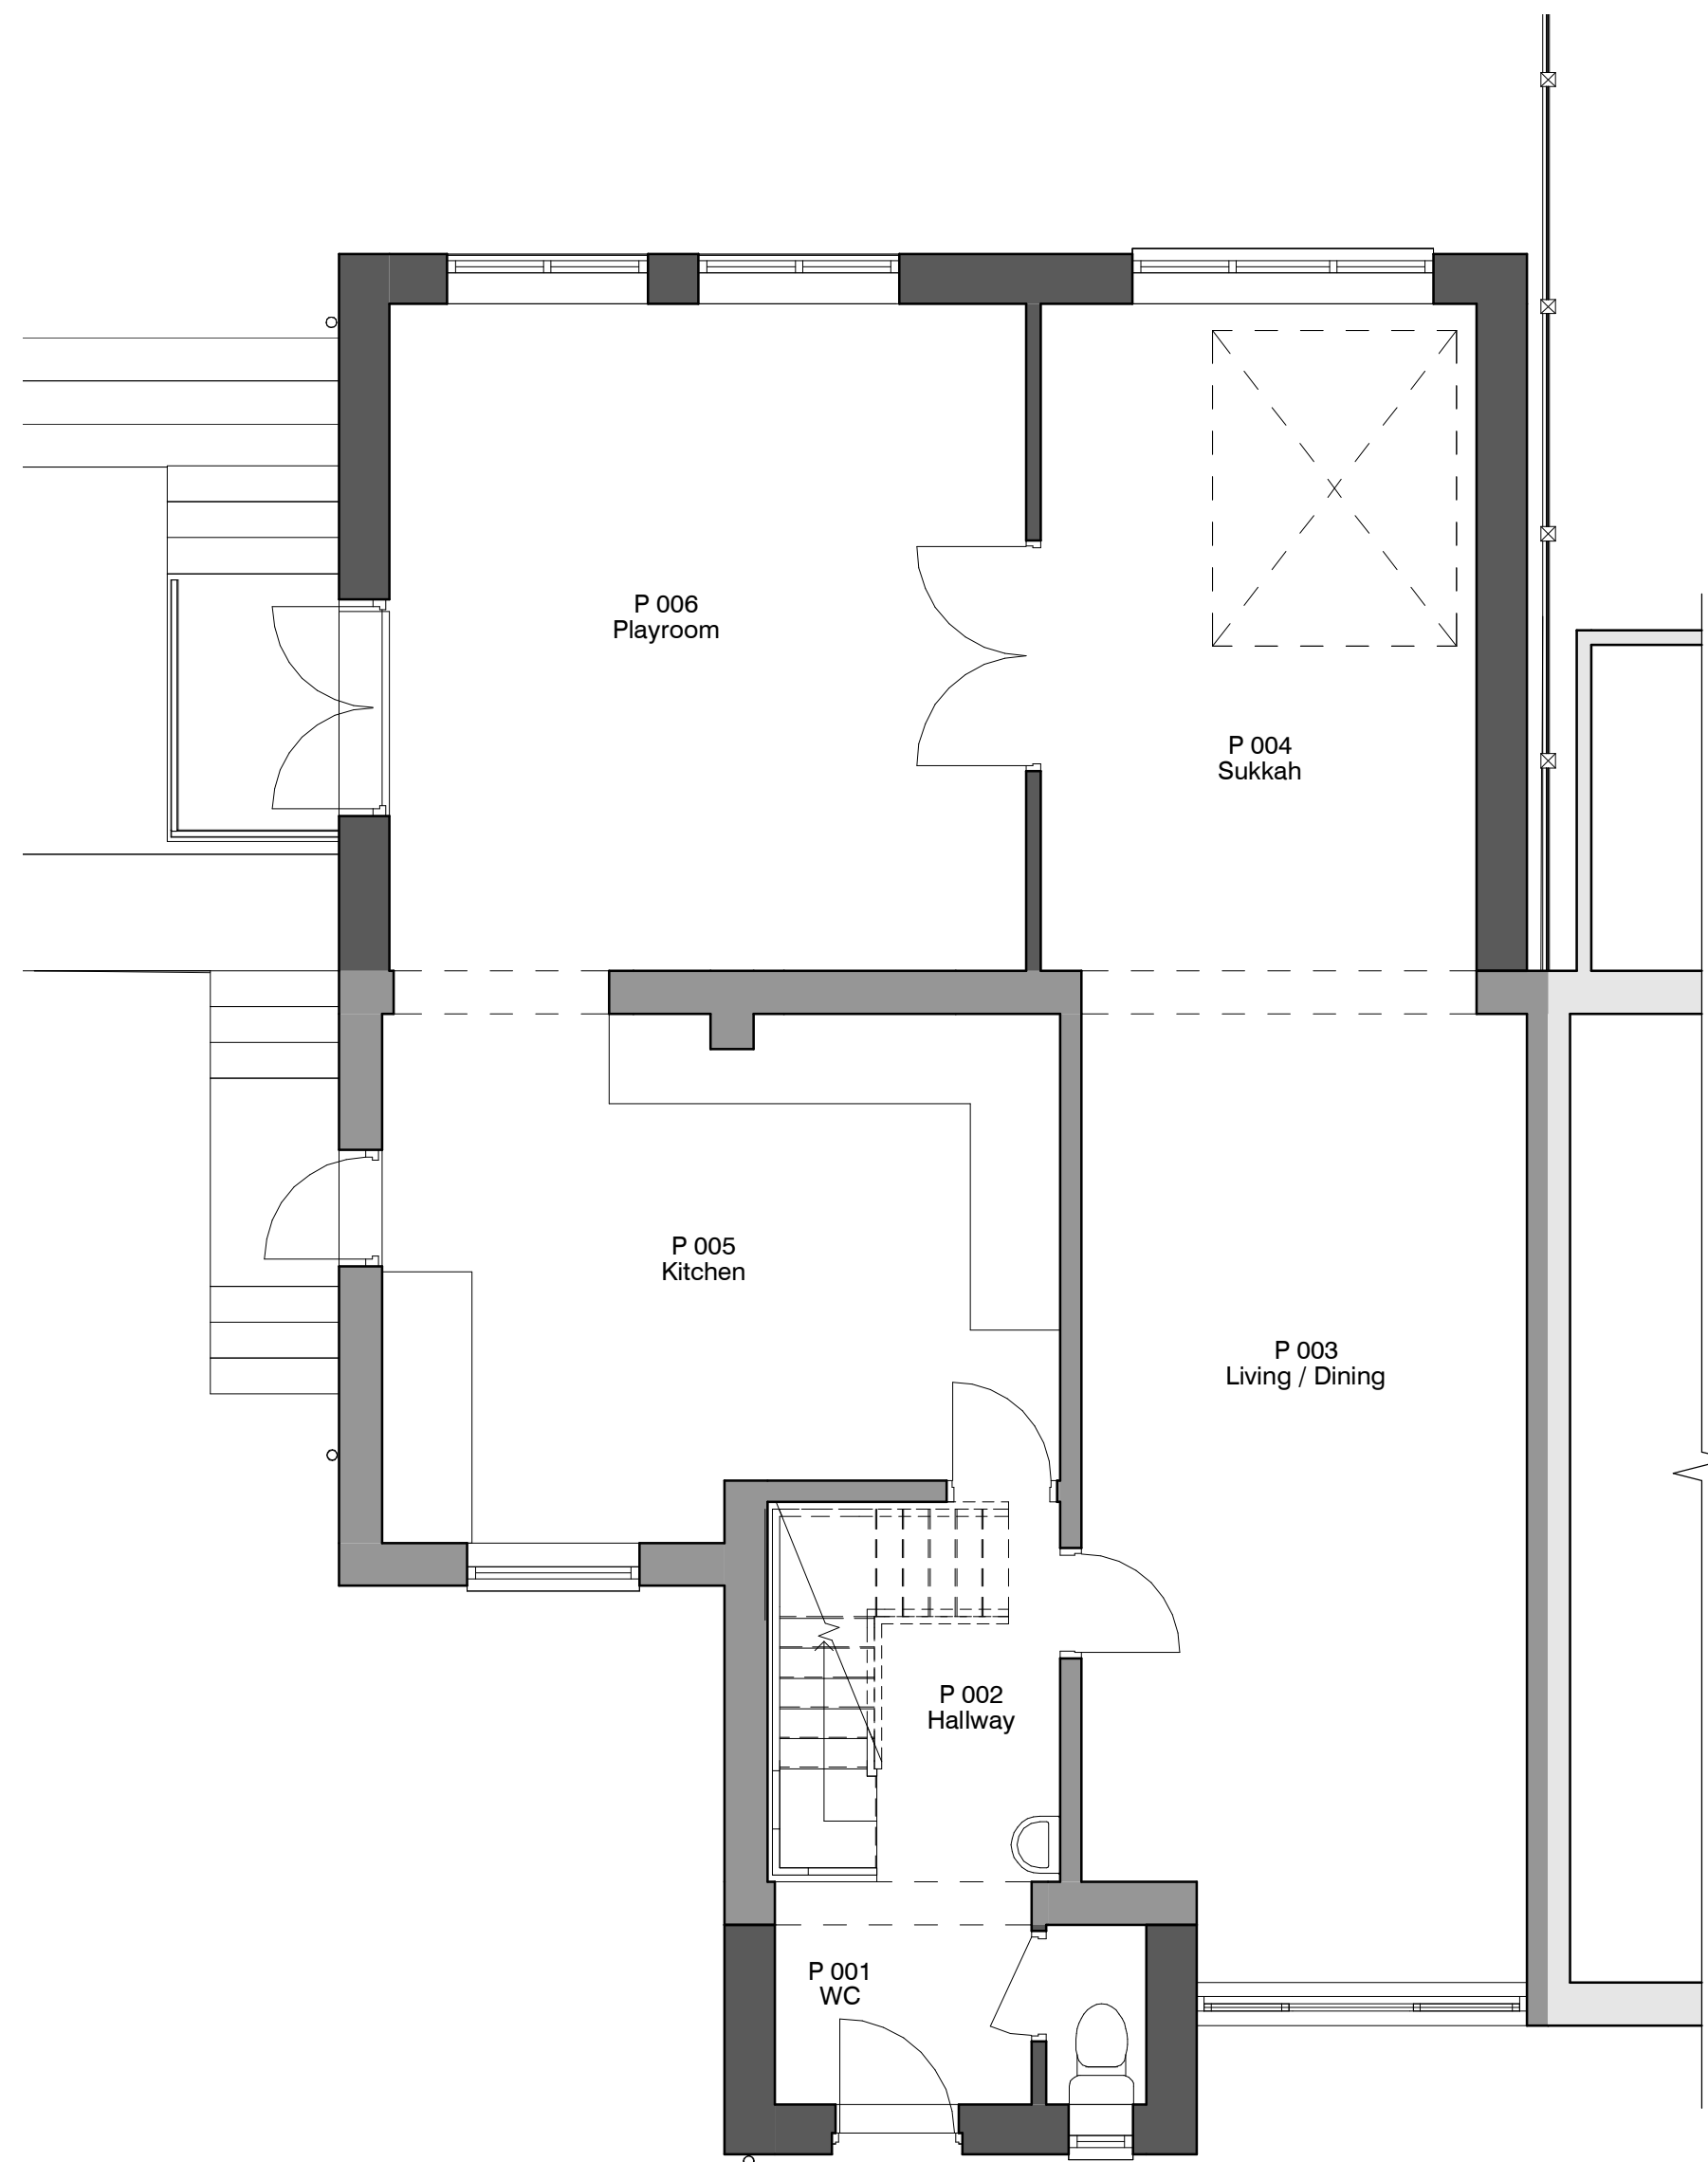

5. Level 0 - Proposed
1:50

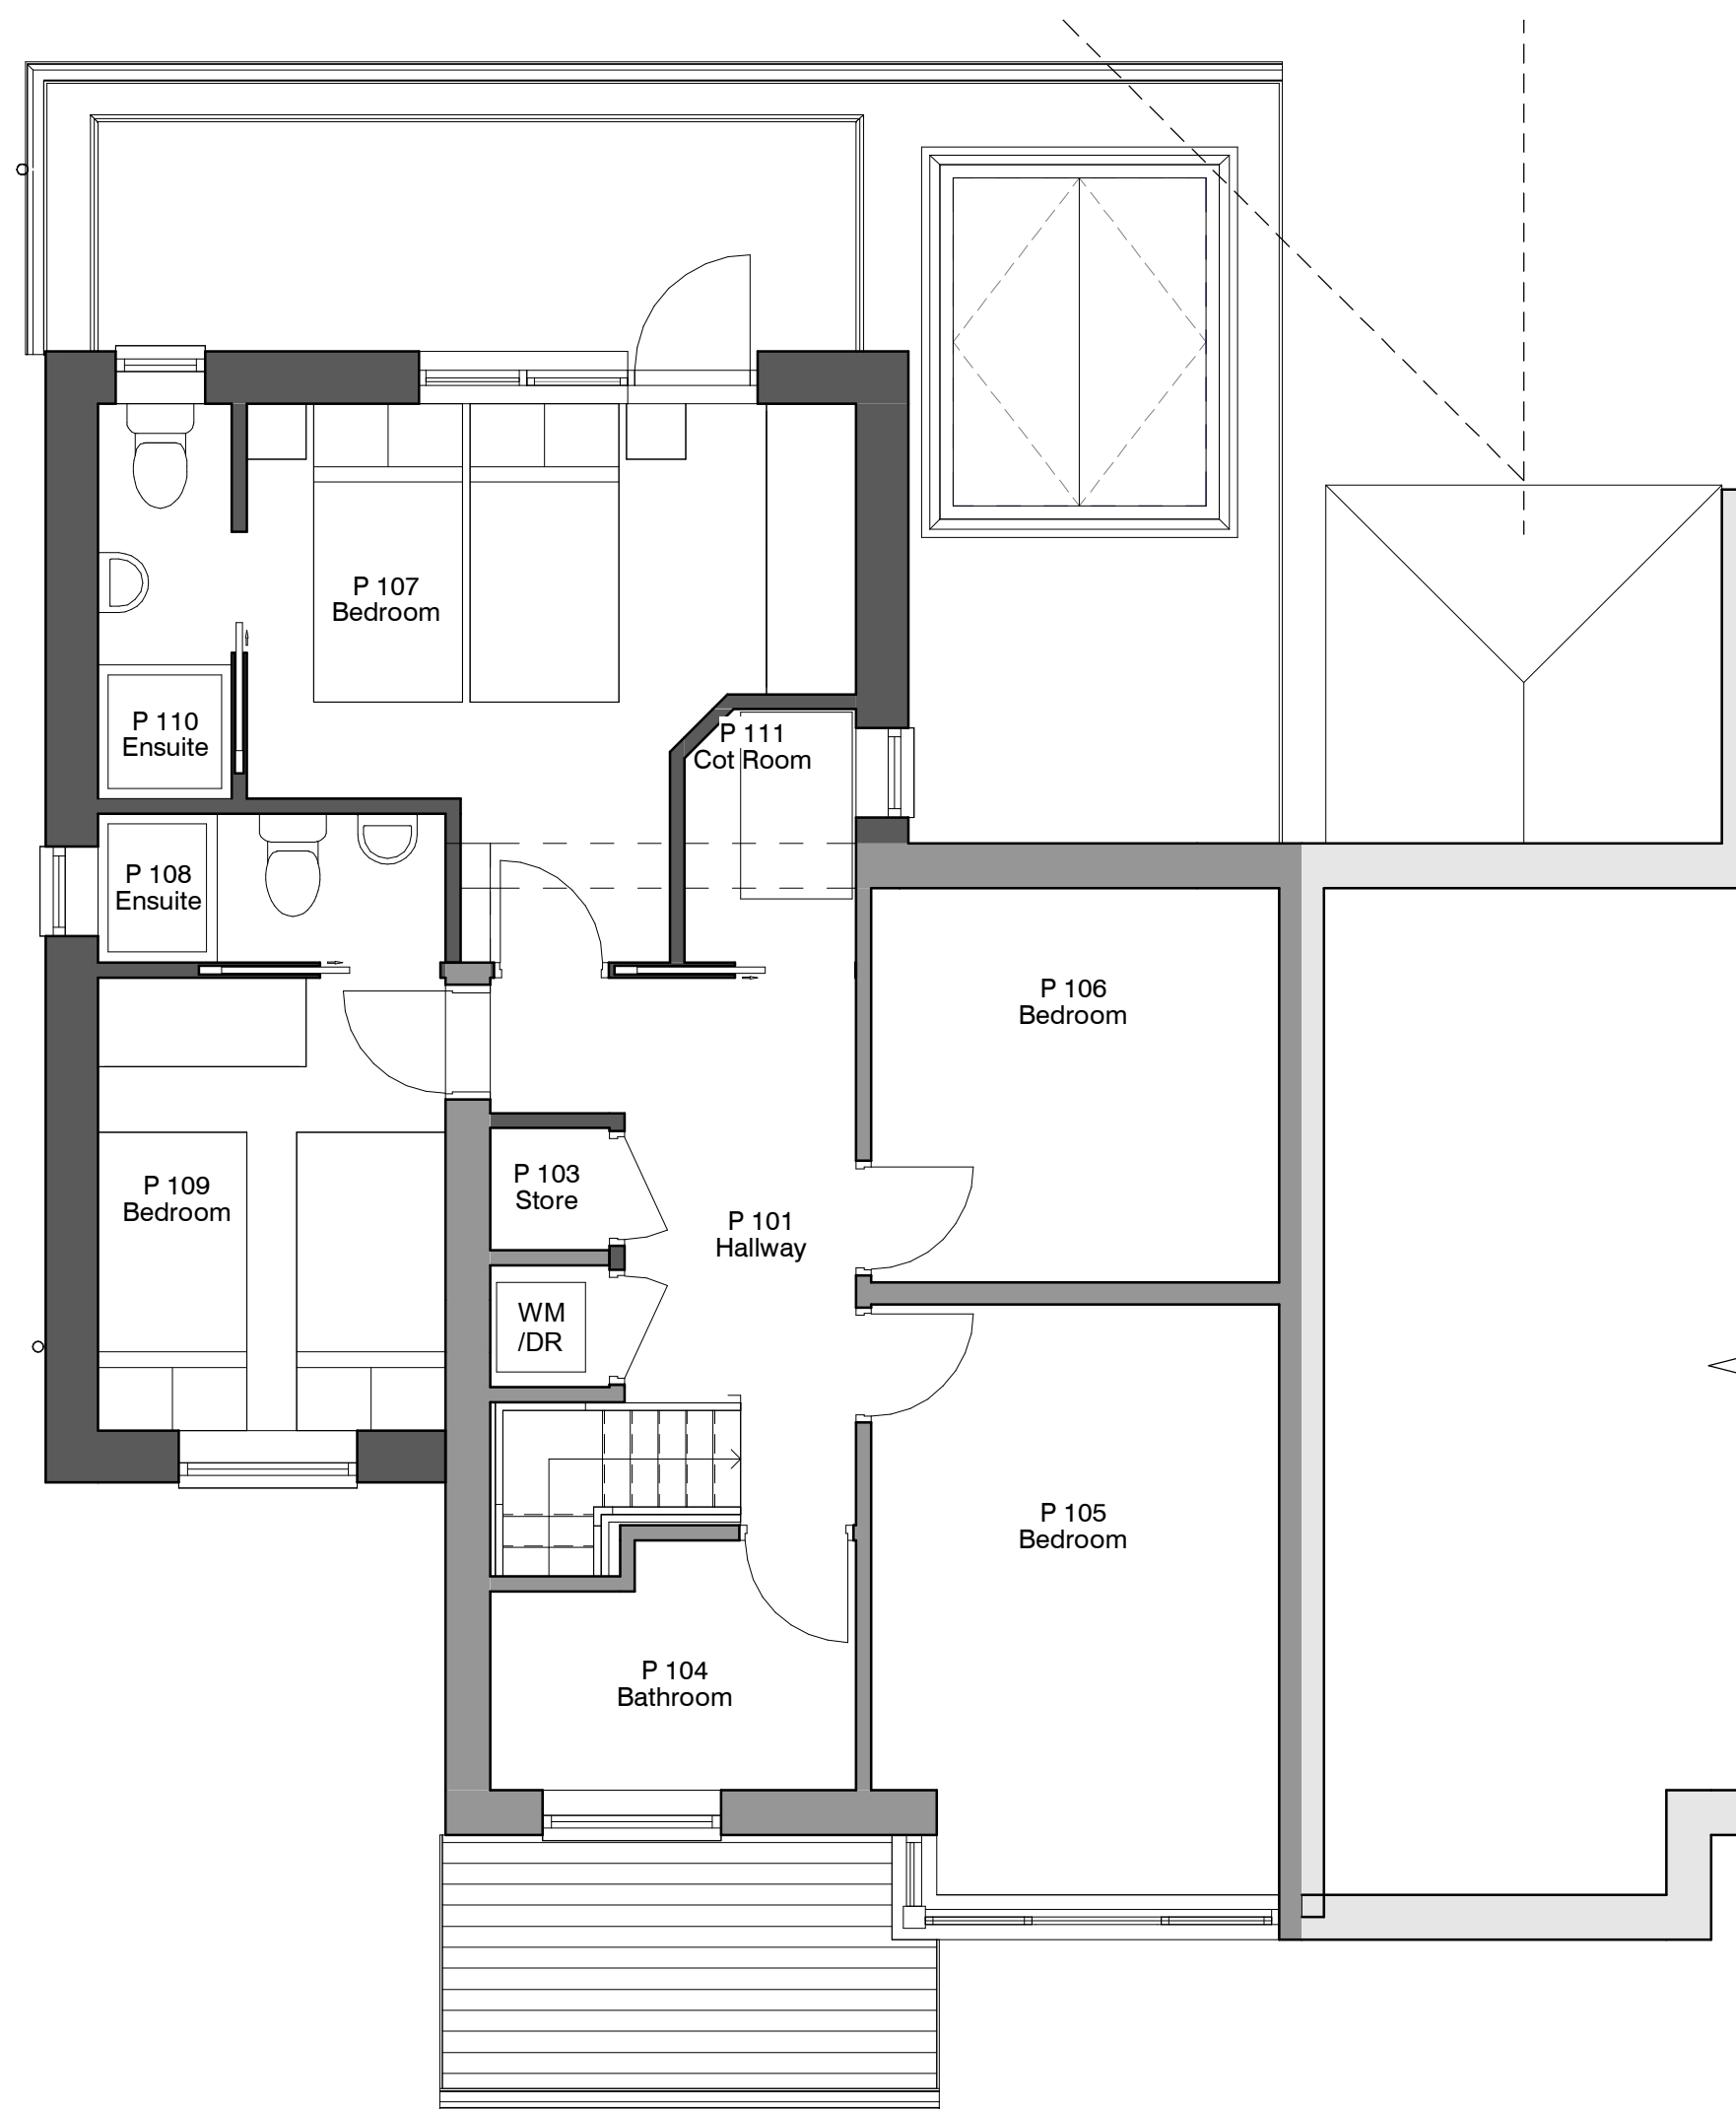

6. Level 1 - Proposed
1:50

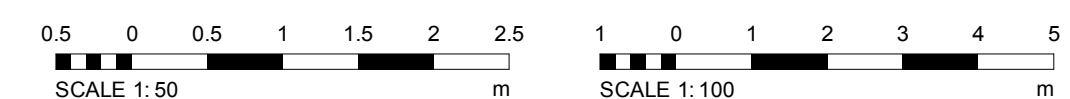

6	Refuse	10/05/25
5	Refuse and external	07/05/25
4	Refuse and external	07/05/25
3	Refuse and external	07/05/25
2	Refuse and external	23/04/25
1	Refuse and external	23/04/25
REV	DESCRIPTION	BY DATE
 office@radnorarchitecture.co.uk		
PROJECT 21 Newington Avenue		
PROJECT NO. RA25015		
CLIENT		
DATE 05 APR 2025		
DRAWN BY ER		
TITLE Proposed Plans and Elevations		
SHEET NO. 003.		REV. 6
SCALE @ A1		As indicated
NOTES © COPYRIGHT. ALL RIGHTS RESERVED. NO PART OF THIS PUBLICATION MAY BE REPRODUCED OR TRANSMITTED IN ANY FORM OR BY ANY MEANS WITHOUT PRIOR WRITTEN PERMISSION FROM RADNOR ARCHITECTURE. THE DESIGN, AS DEVELOPED AND SET OUT HEREIN, IS THE PROPERTY OF RADNOR ARCHITECTURE. THE CLIENT'S RESPONSIBILITY IS TO OBTAIN ALL NECESSARY STATUTORY LEGISLATION, REGULATORY CONSENTS OF PRACTICE AND DESIGN STANDARDS. ALL CONSTRUCTION AND CONSTRUCTION ARE UNLESS OTHERWISE SPECIFIED.		