


EXTEND RIDGE LINES OUT TO
NEW GABLED PILE END
TO SAME PROFILE/PITCH
AND SATE DUO ROOF SCAPE

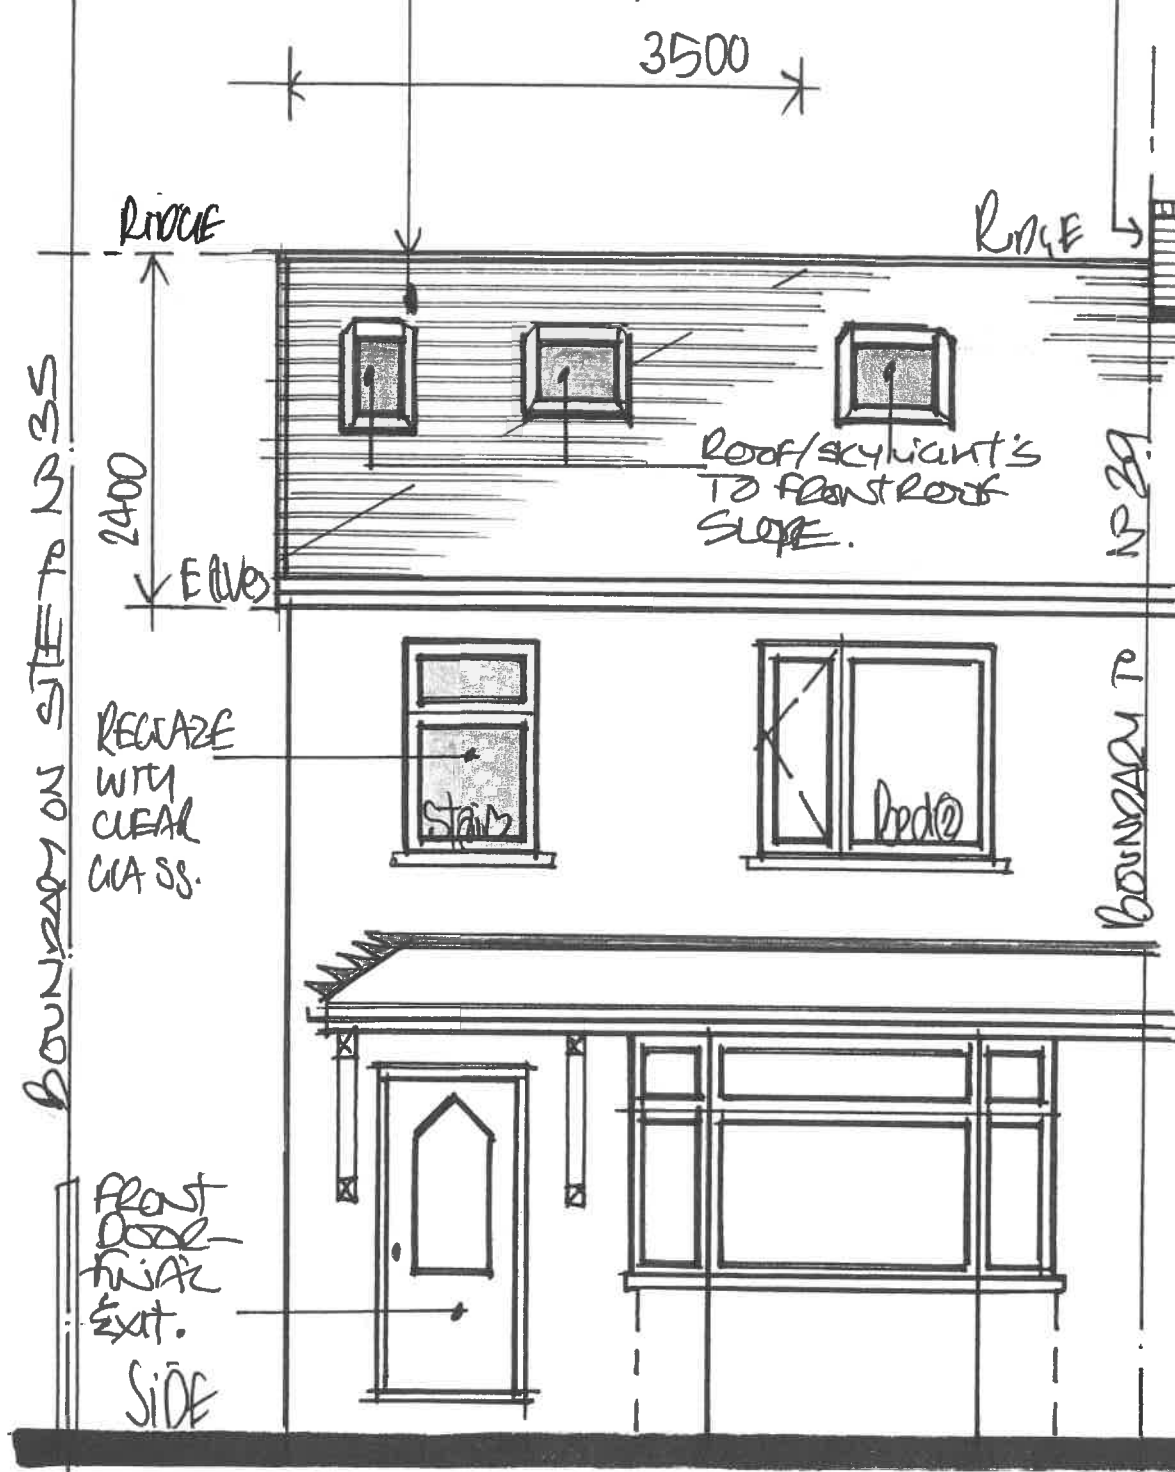


1:50 PROPOSED "FRONT" ELEVATION

ROOF/SKYLIGHTS.

- VIEWX/KEYUTE TYPE OR SA GLAZED UNITS TO BE INSTALLED TO MANUFACTURERS RECOMMENDATIONS.
- EXACT TYPE, SIZE AND POSITIONS TO BE AGREED TO ON SITE
- CHECK PITCH TO MATCH ROOF ON REAR EXTENSION TO ENSURE ROOFLIGHTS PROPOSED ARE SUITABLE FOR SHAWON PITCH ETC.

REMOVE CHIMNEY STACK TO NP 37
ABOVE ROOF LINES, REBUILD AND
REFACE REMAINING STACK/BREAST
TO NP 39 INC CODE 416 LEAD/STEPPED
FLASHINGS/SOAKERS AND
WEEDERS ACCORDINGLY

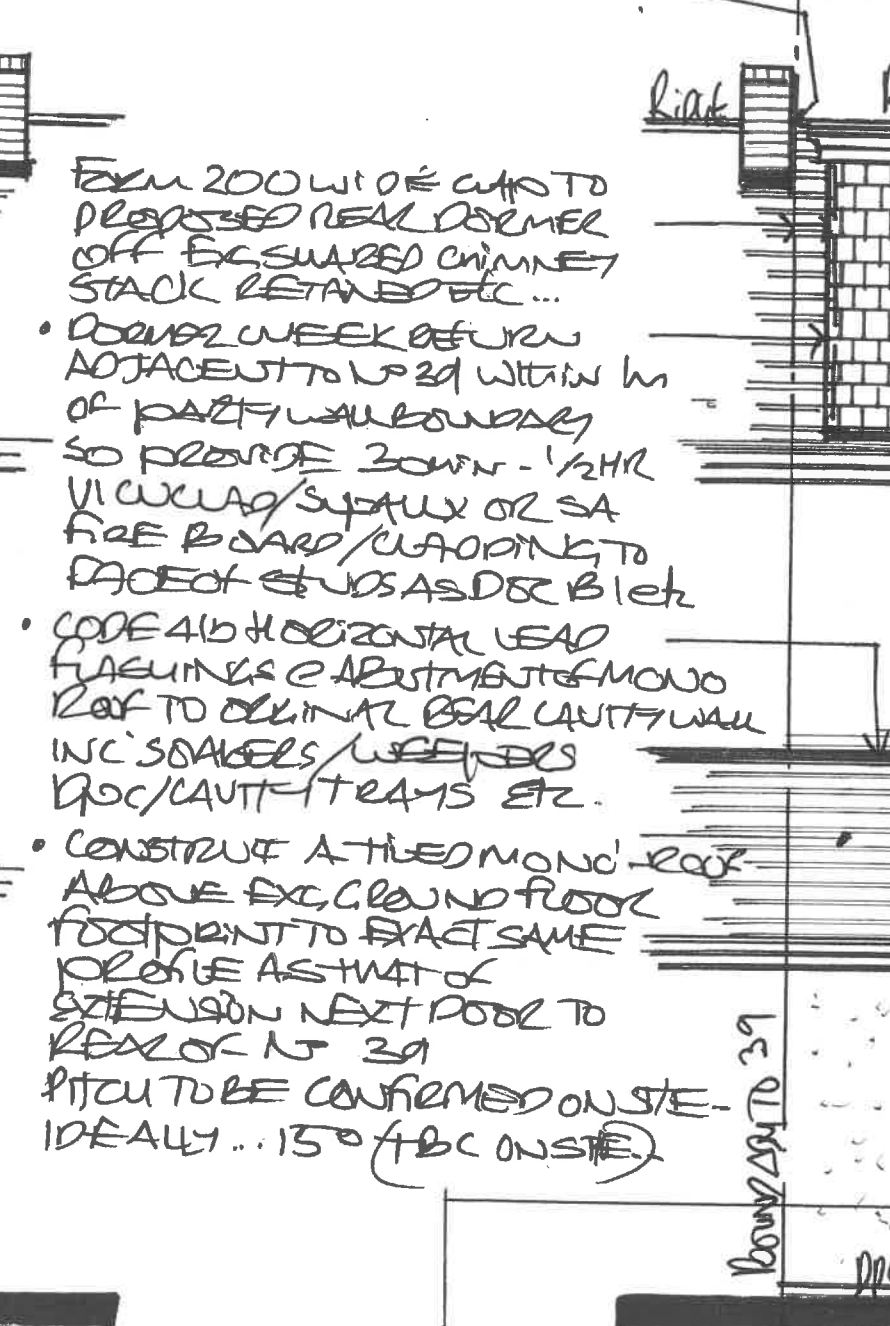

1:50 PROPOSED "REAR" ELEVATION

FORM A 3600 WIDE X 2100 HEIGHTURE TO NEW CANTY WALL CONSTRUCTION TO REAR OF GROUND FLOOR REAR EXTENSION CENTRALLY TO SUIT ROOM AND FIT A SYSTEM OF TOLUENE/DOUBLE GLAZED BI-FOLDING DOORS TO BS 6206 AND ACHIEVE A MAX U-VALUE OF 1.6 AS DOC 12 OCT. 10.