




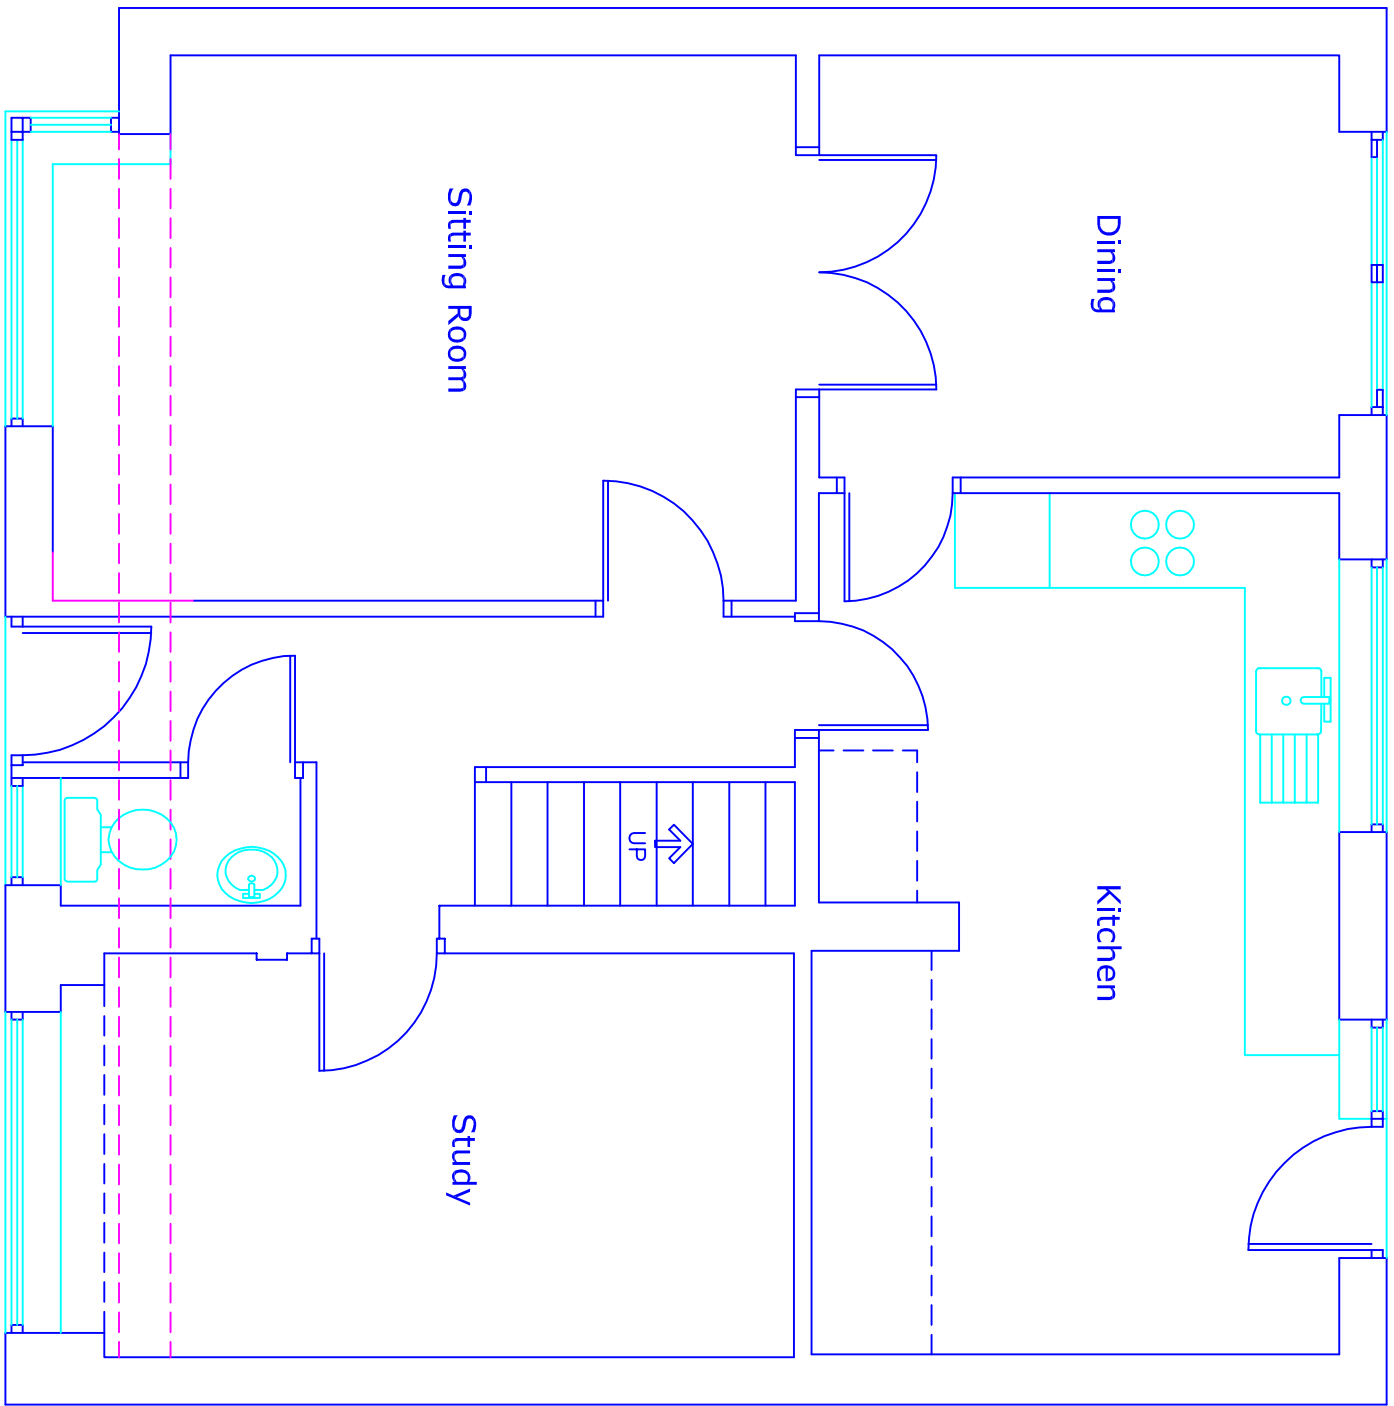


Proposed Plan
Ground Floor

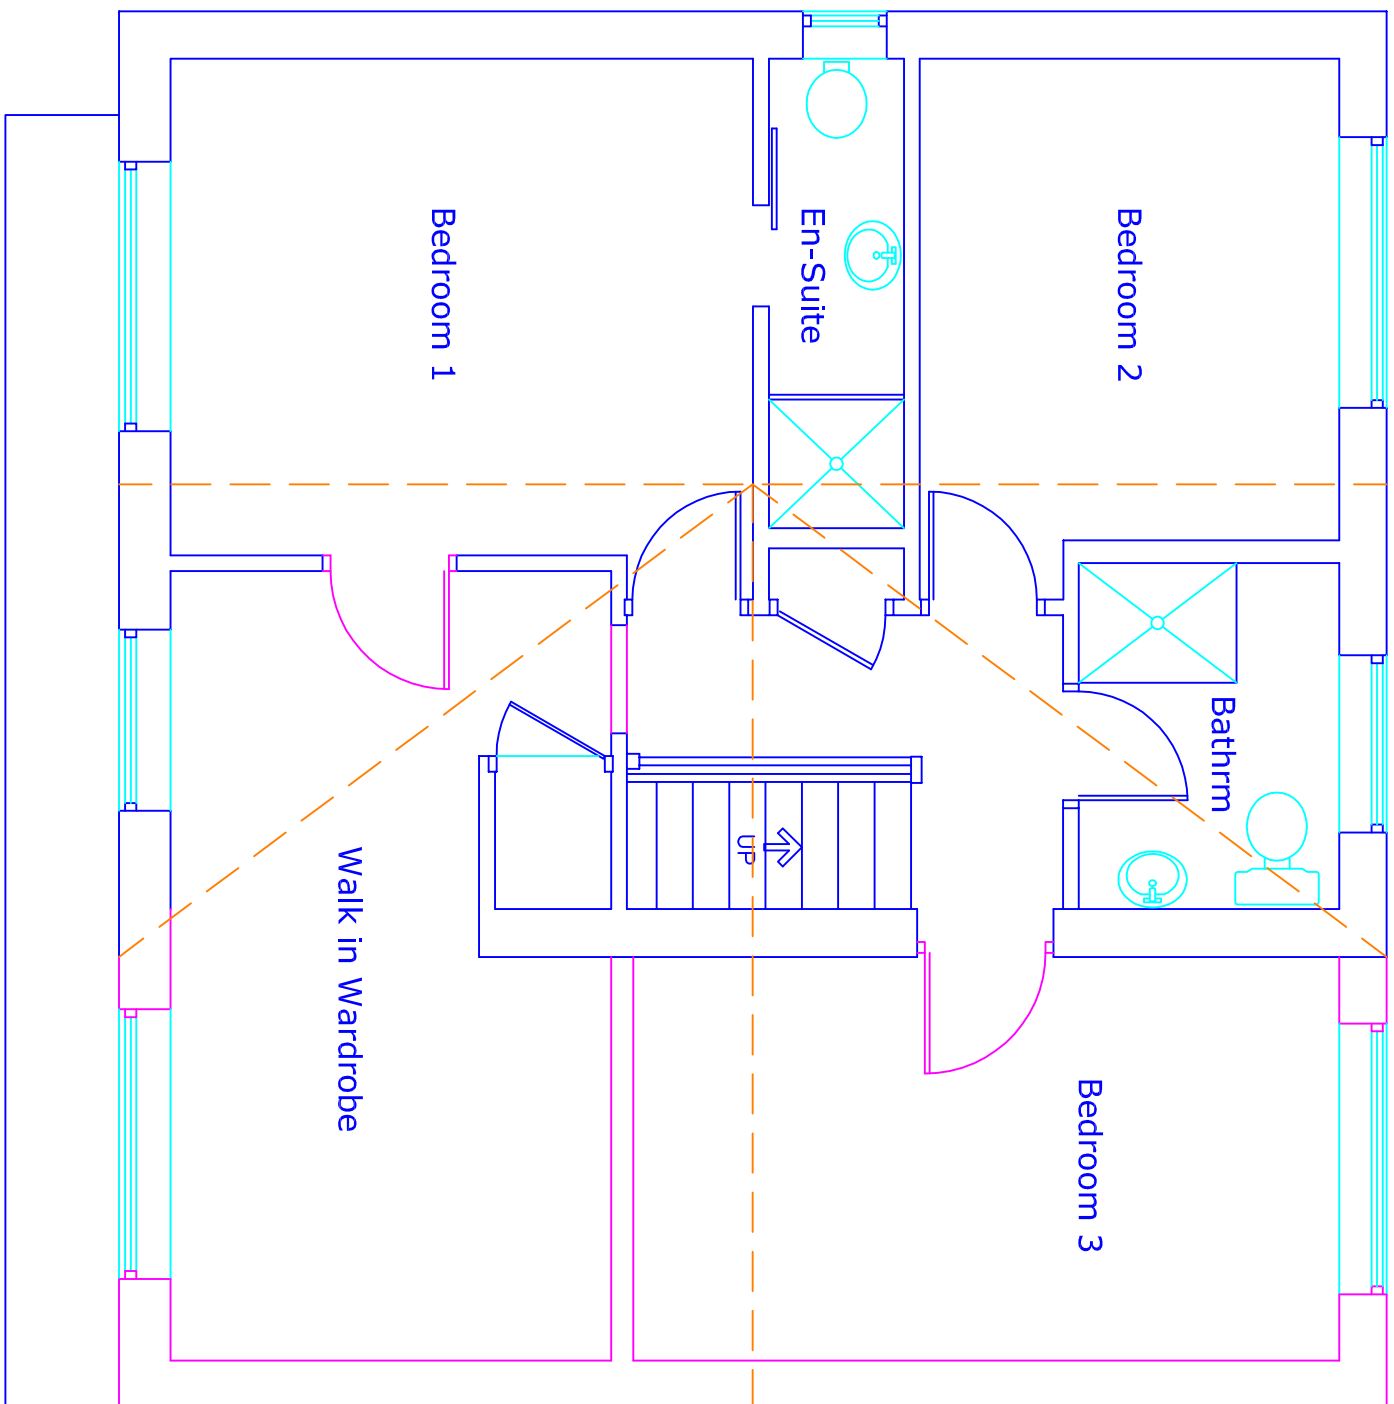


Proposed Plan
First Floor

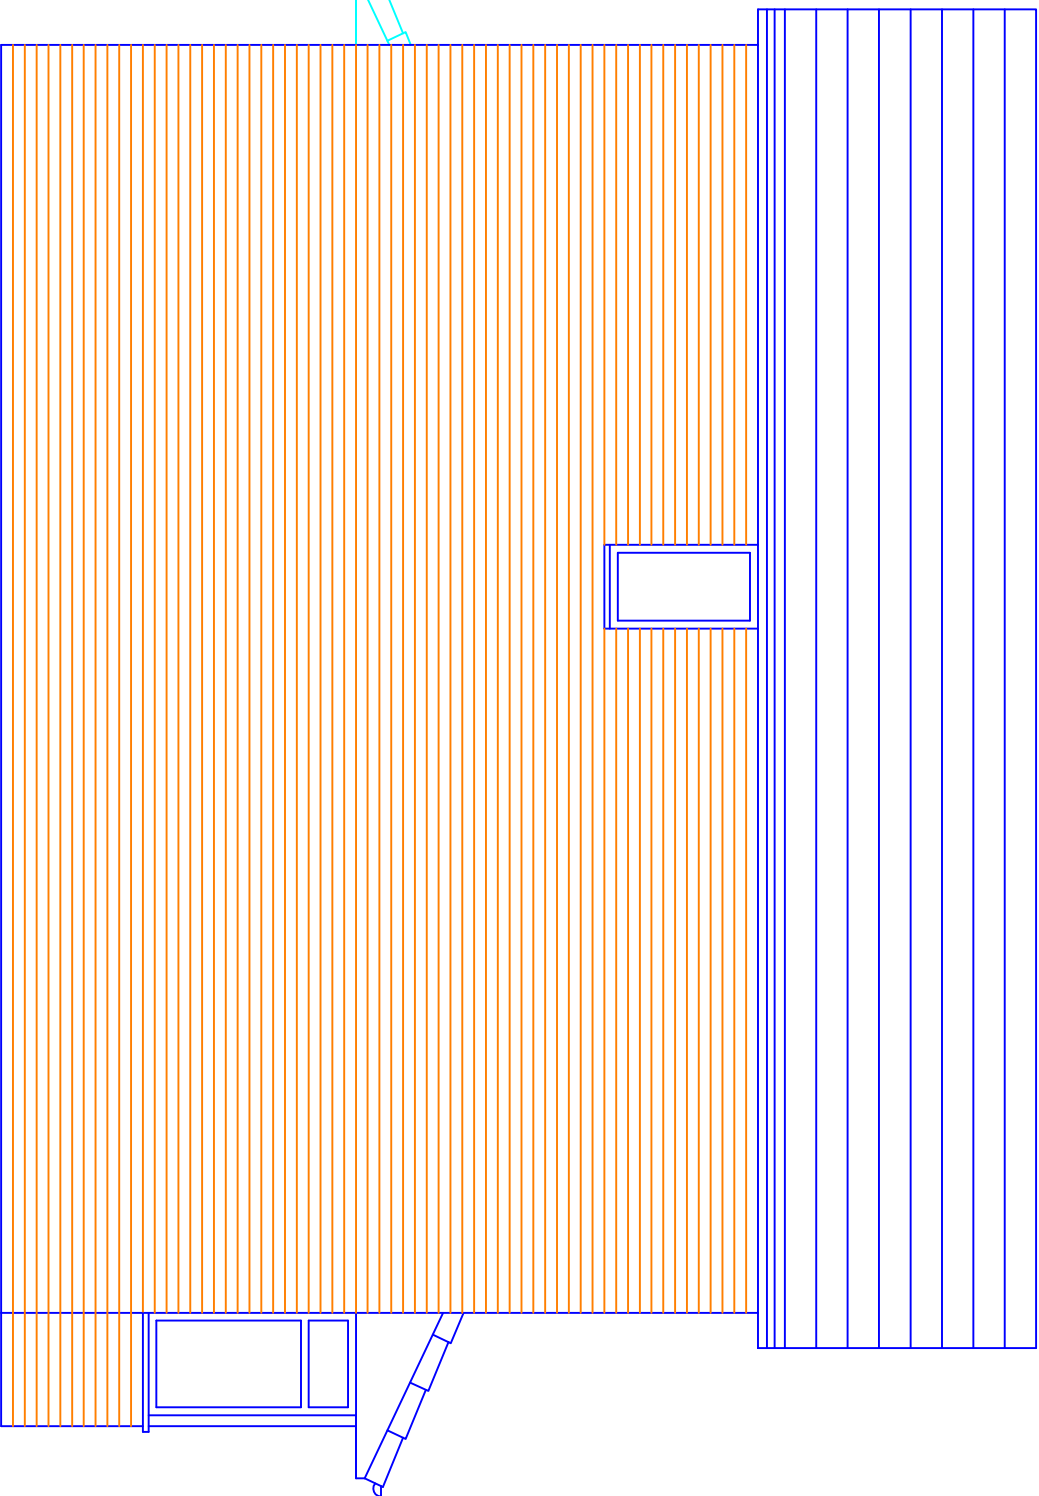


Proposed Side (West) Elevation
No change

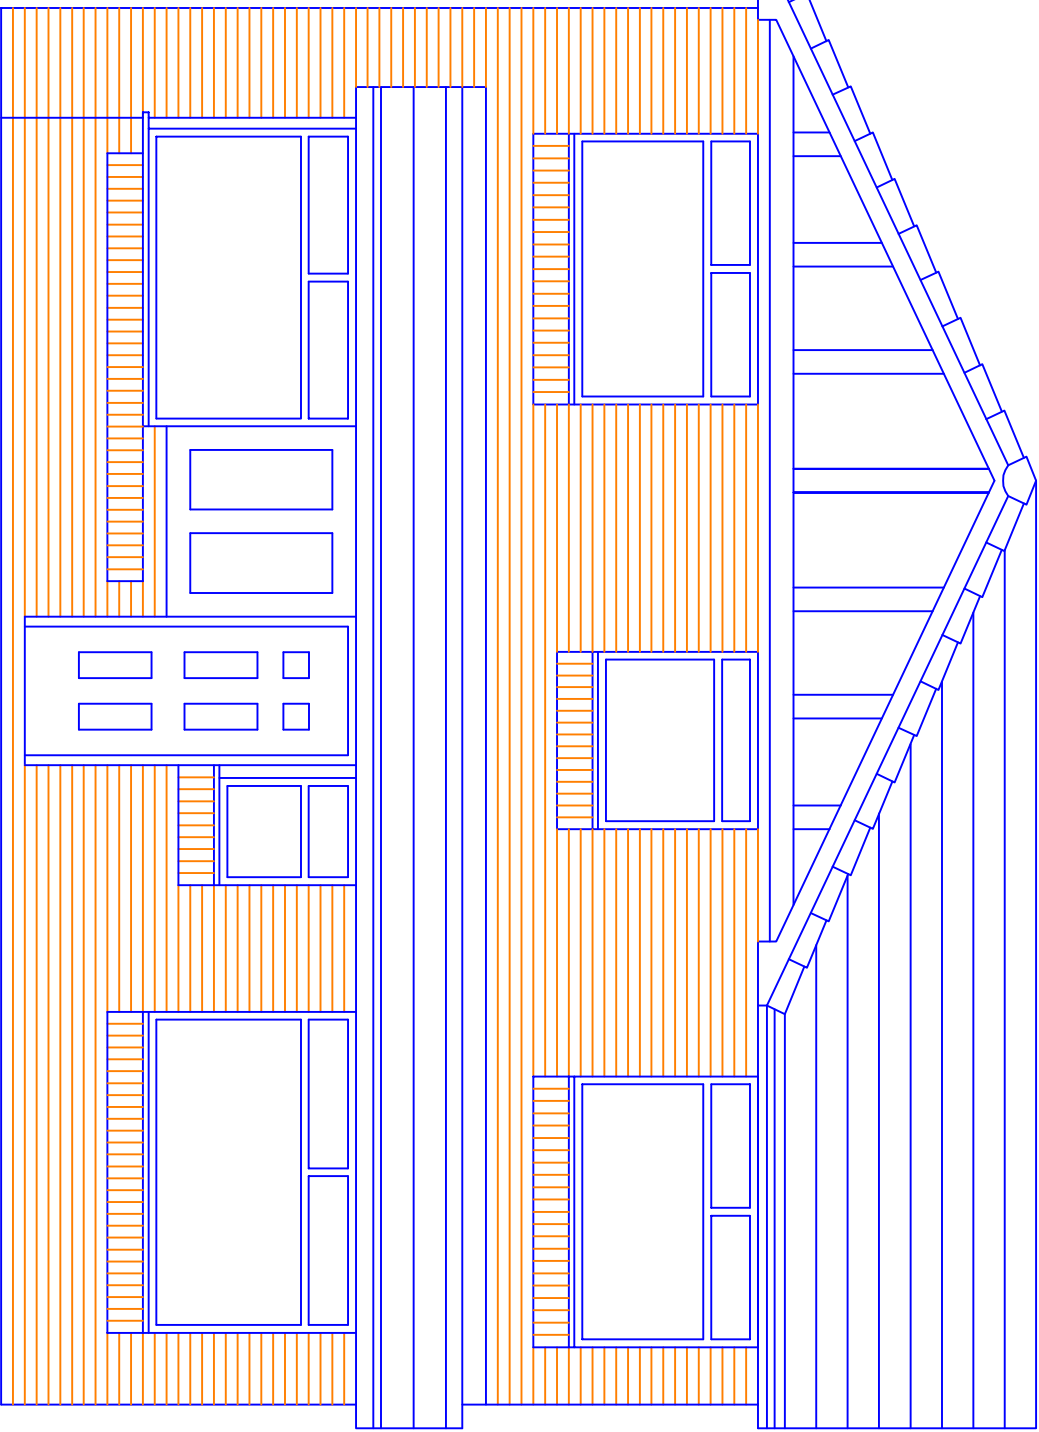

Proposed Front (South) Elevation

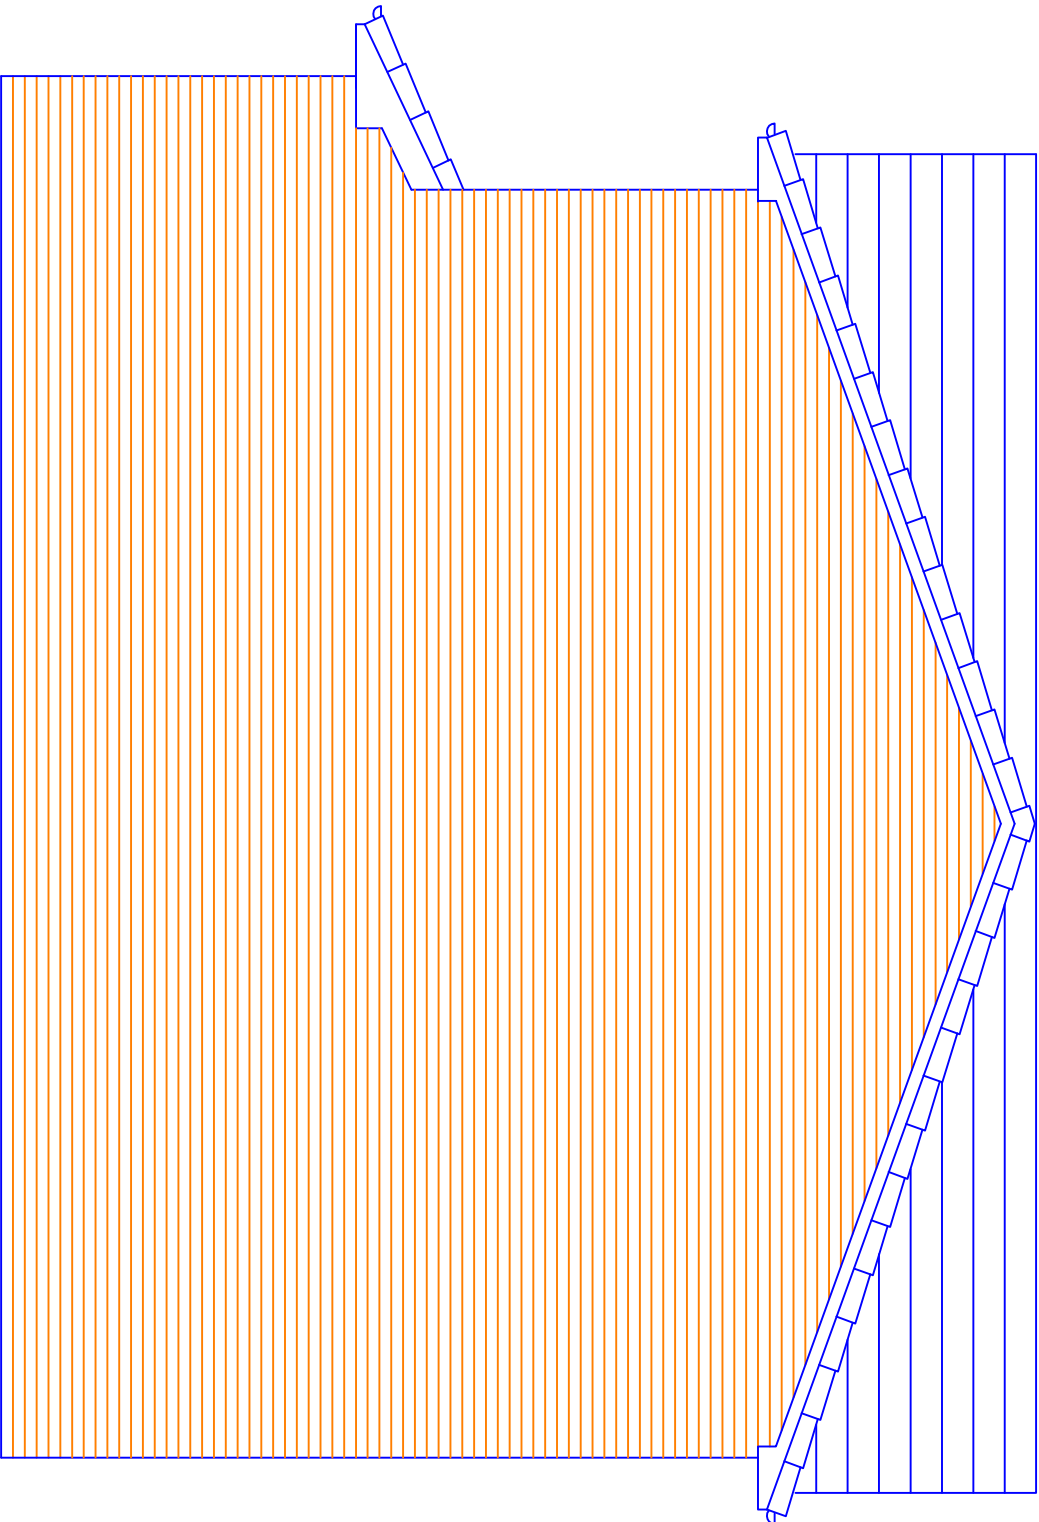

Proposed Side (East) Elevation

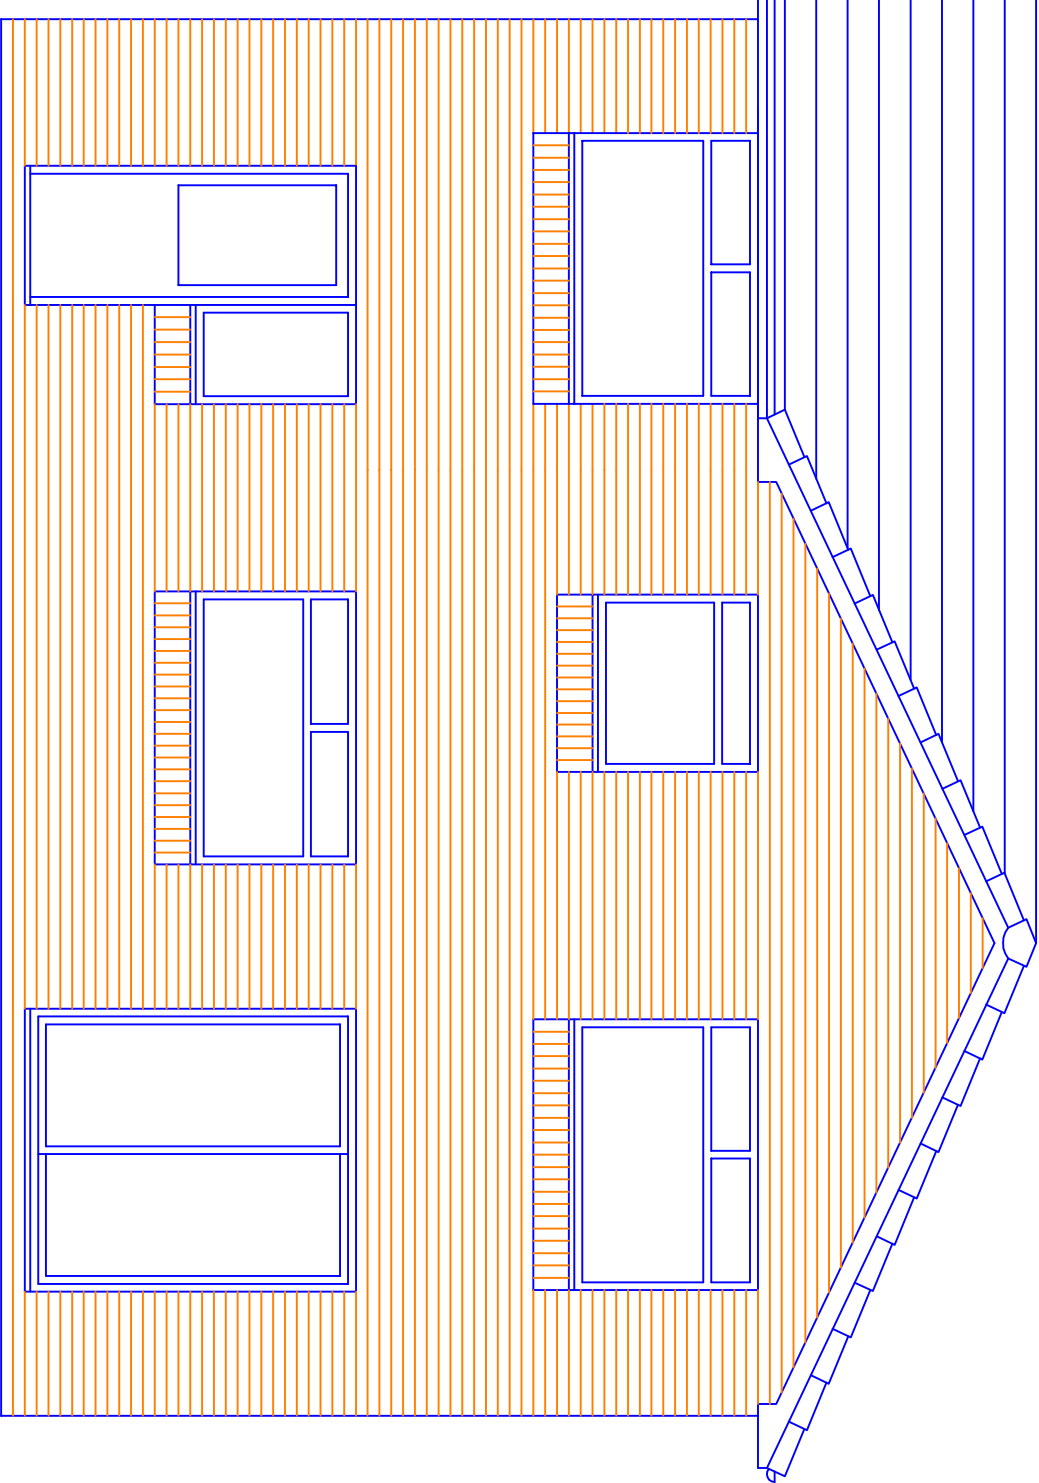

Proposed Rear (North) Elevation

0 1 2 3 m

This drawing and design concept is the property of PPV design. It should not be reproduced without written permission

2 Hainshore Road, Holcombe Village
Ramsbottom, Lancashire BL8 4PA
Gary Dearden (PAC hons) DipArch RIBA
gary@ppv-design.co.uk www.ppv-design.co.uk
T. 0706 822751 M. 07712 669482

78 Riverside Road
Radcliffe
Manchester
M26 2PZ

scale 1:50 at A1
November 2021
Proposed Plans
and Elevations

PPV design Ltd