


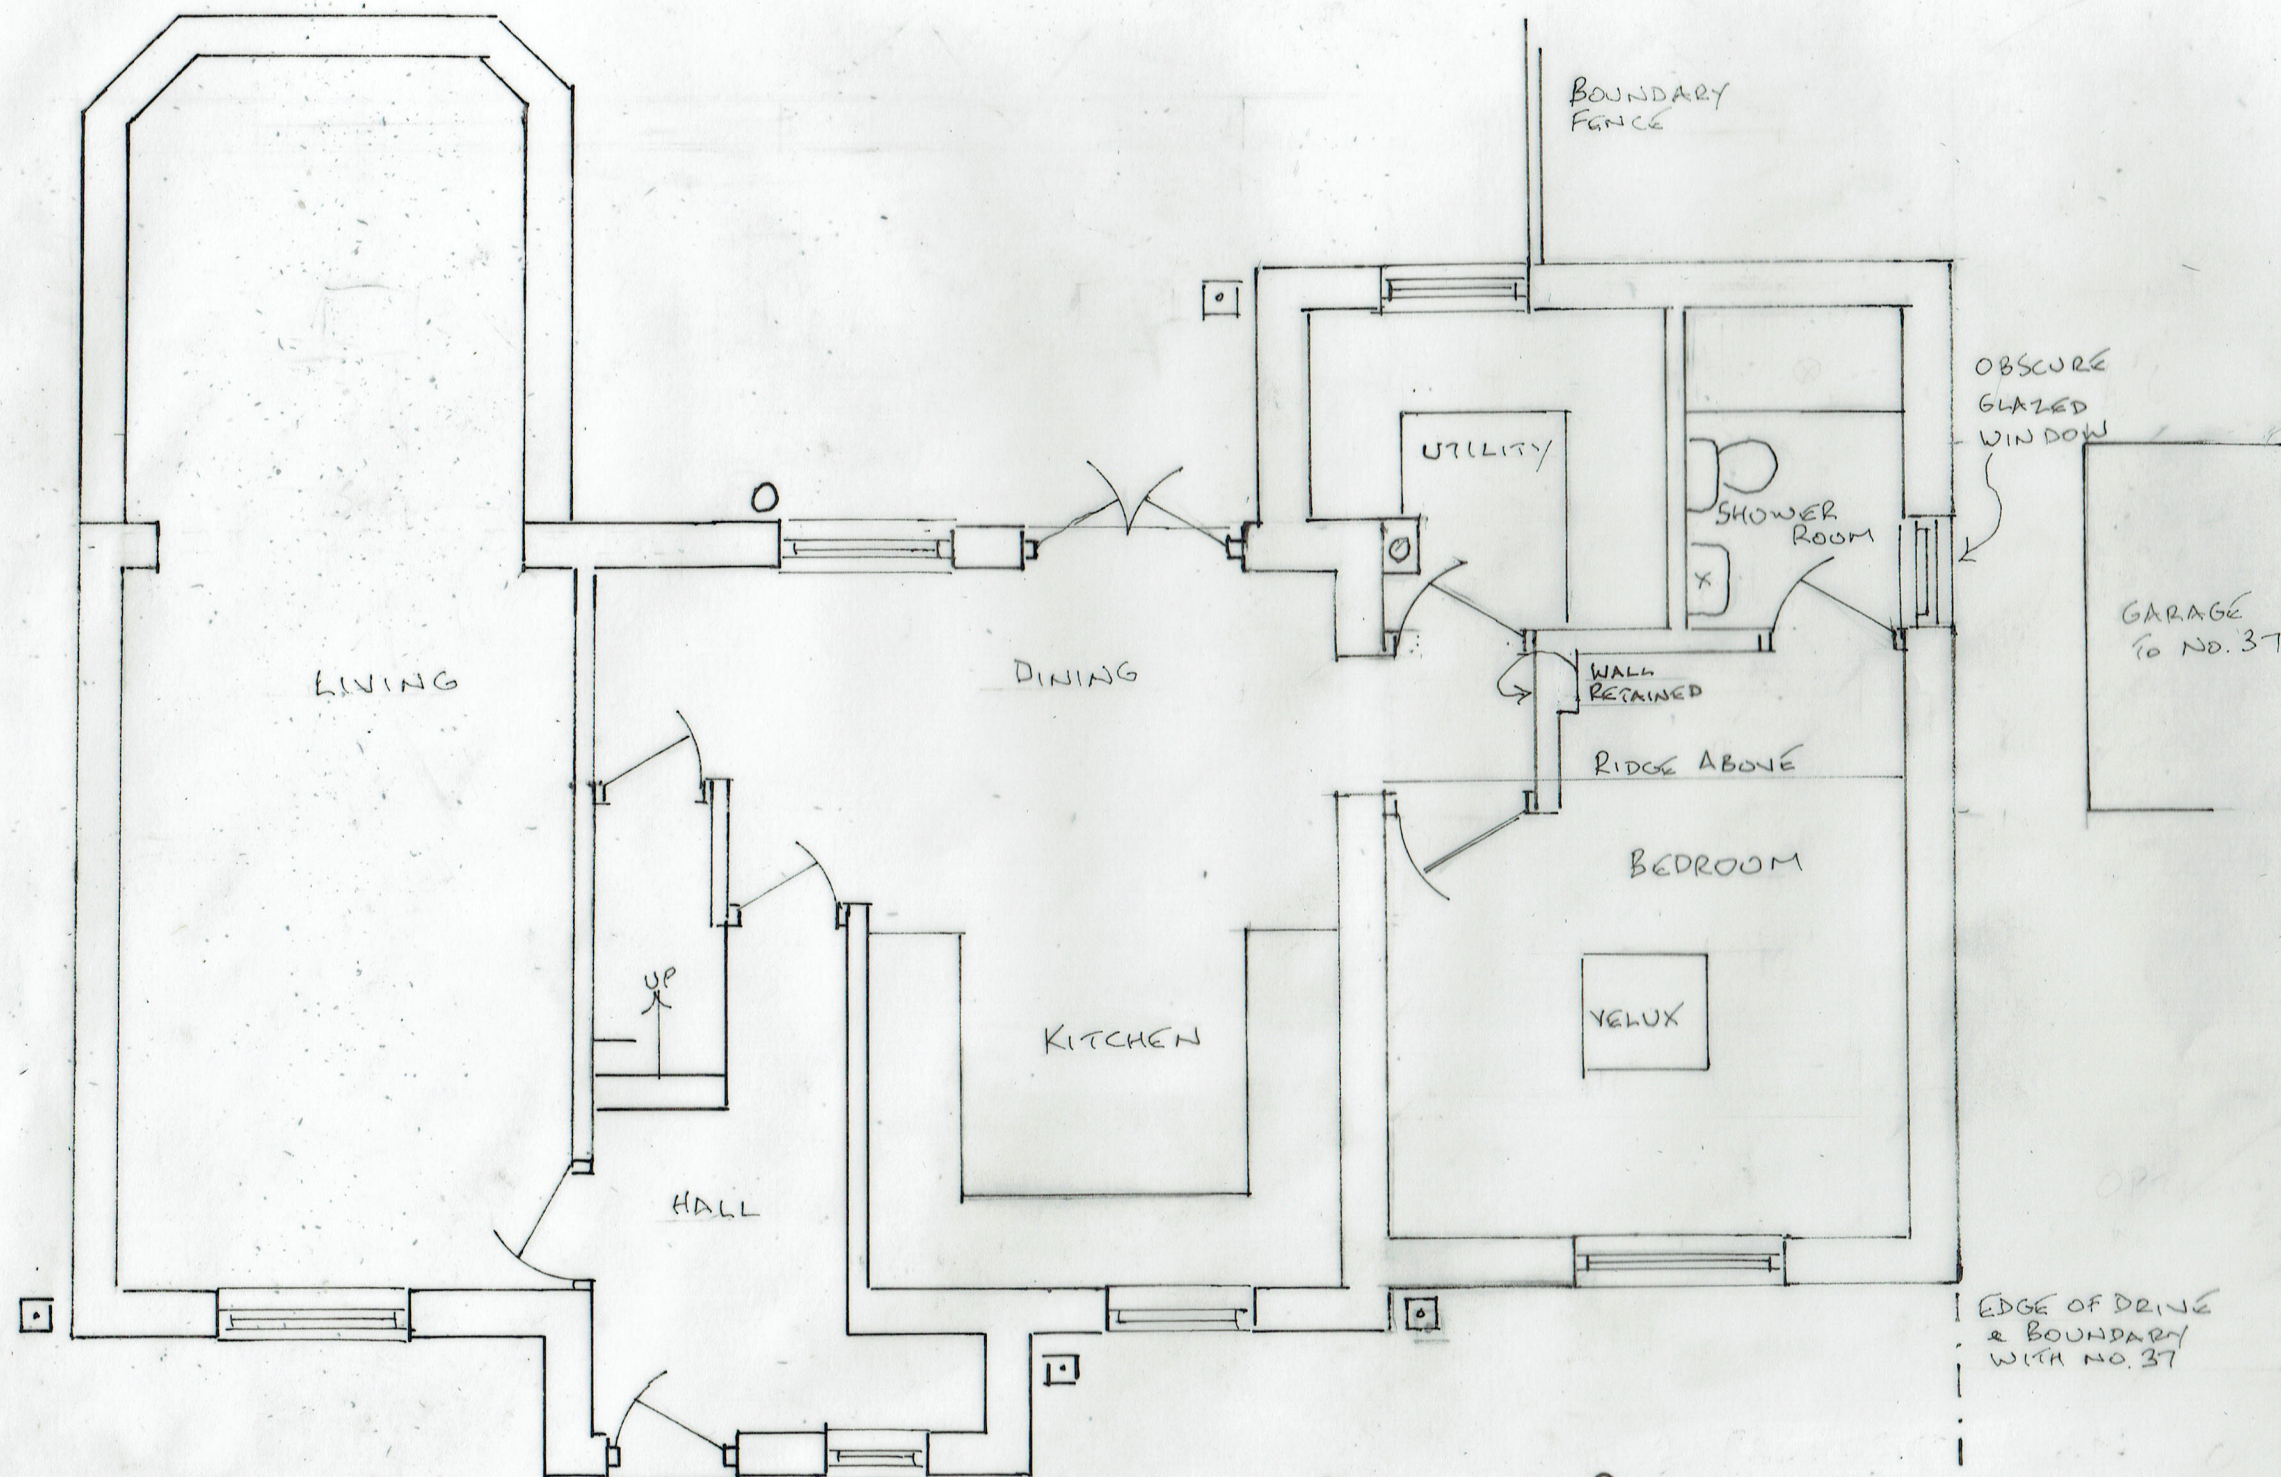

2, PROPOSED PLAN

0 METRES 5
SCALE 1:500 A3

08/02/2025

25/802/02

SINGLE STOREY EXTENSION

35 STANFORD HALL CRESCENT, RAMSBOTTOM

BLO 9FD