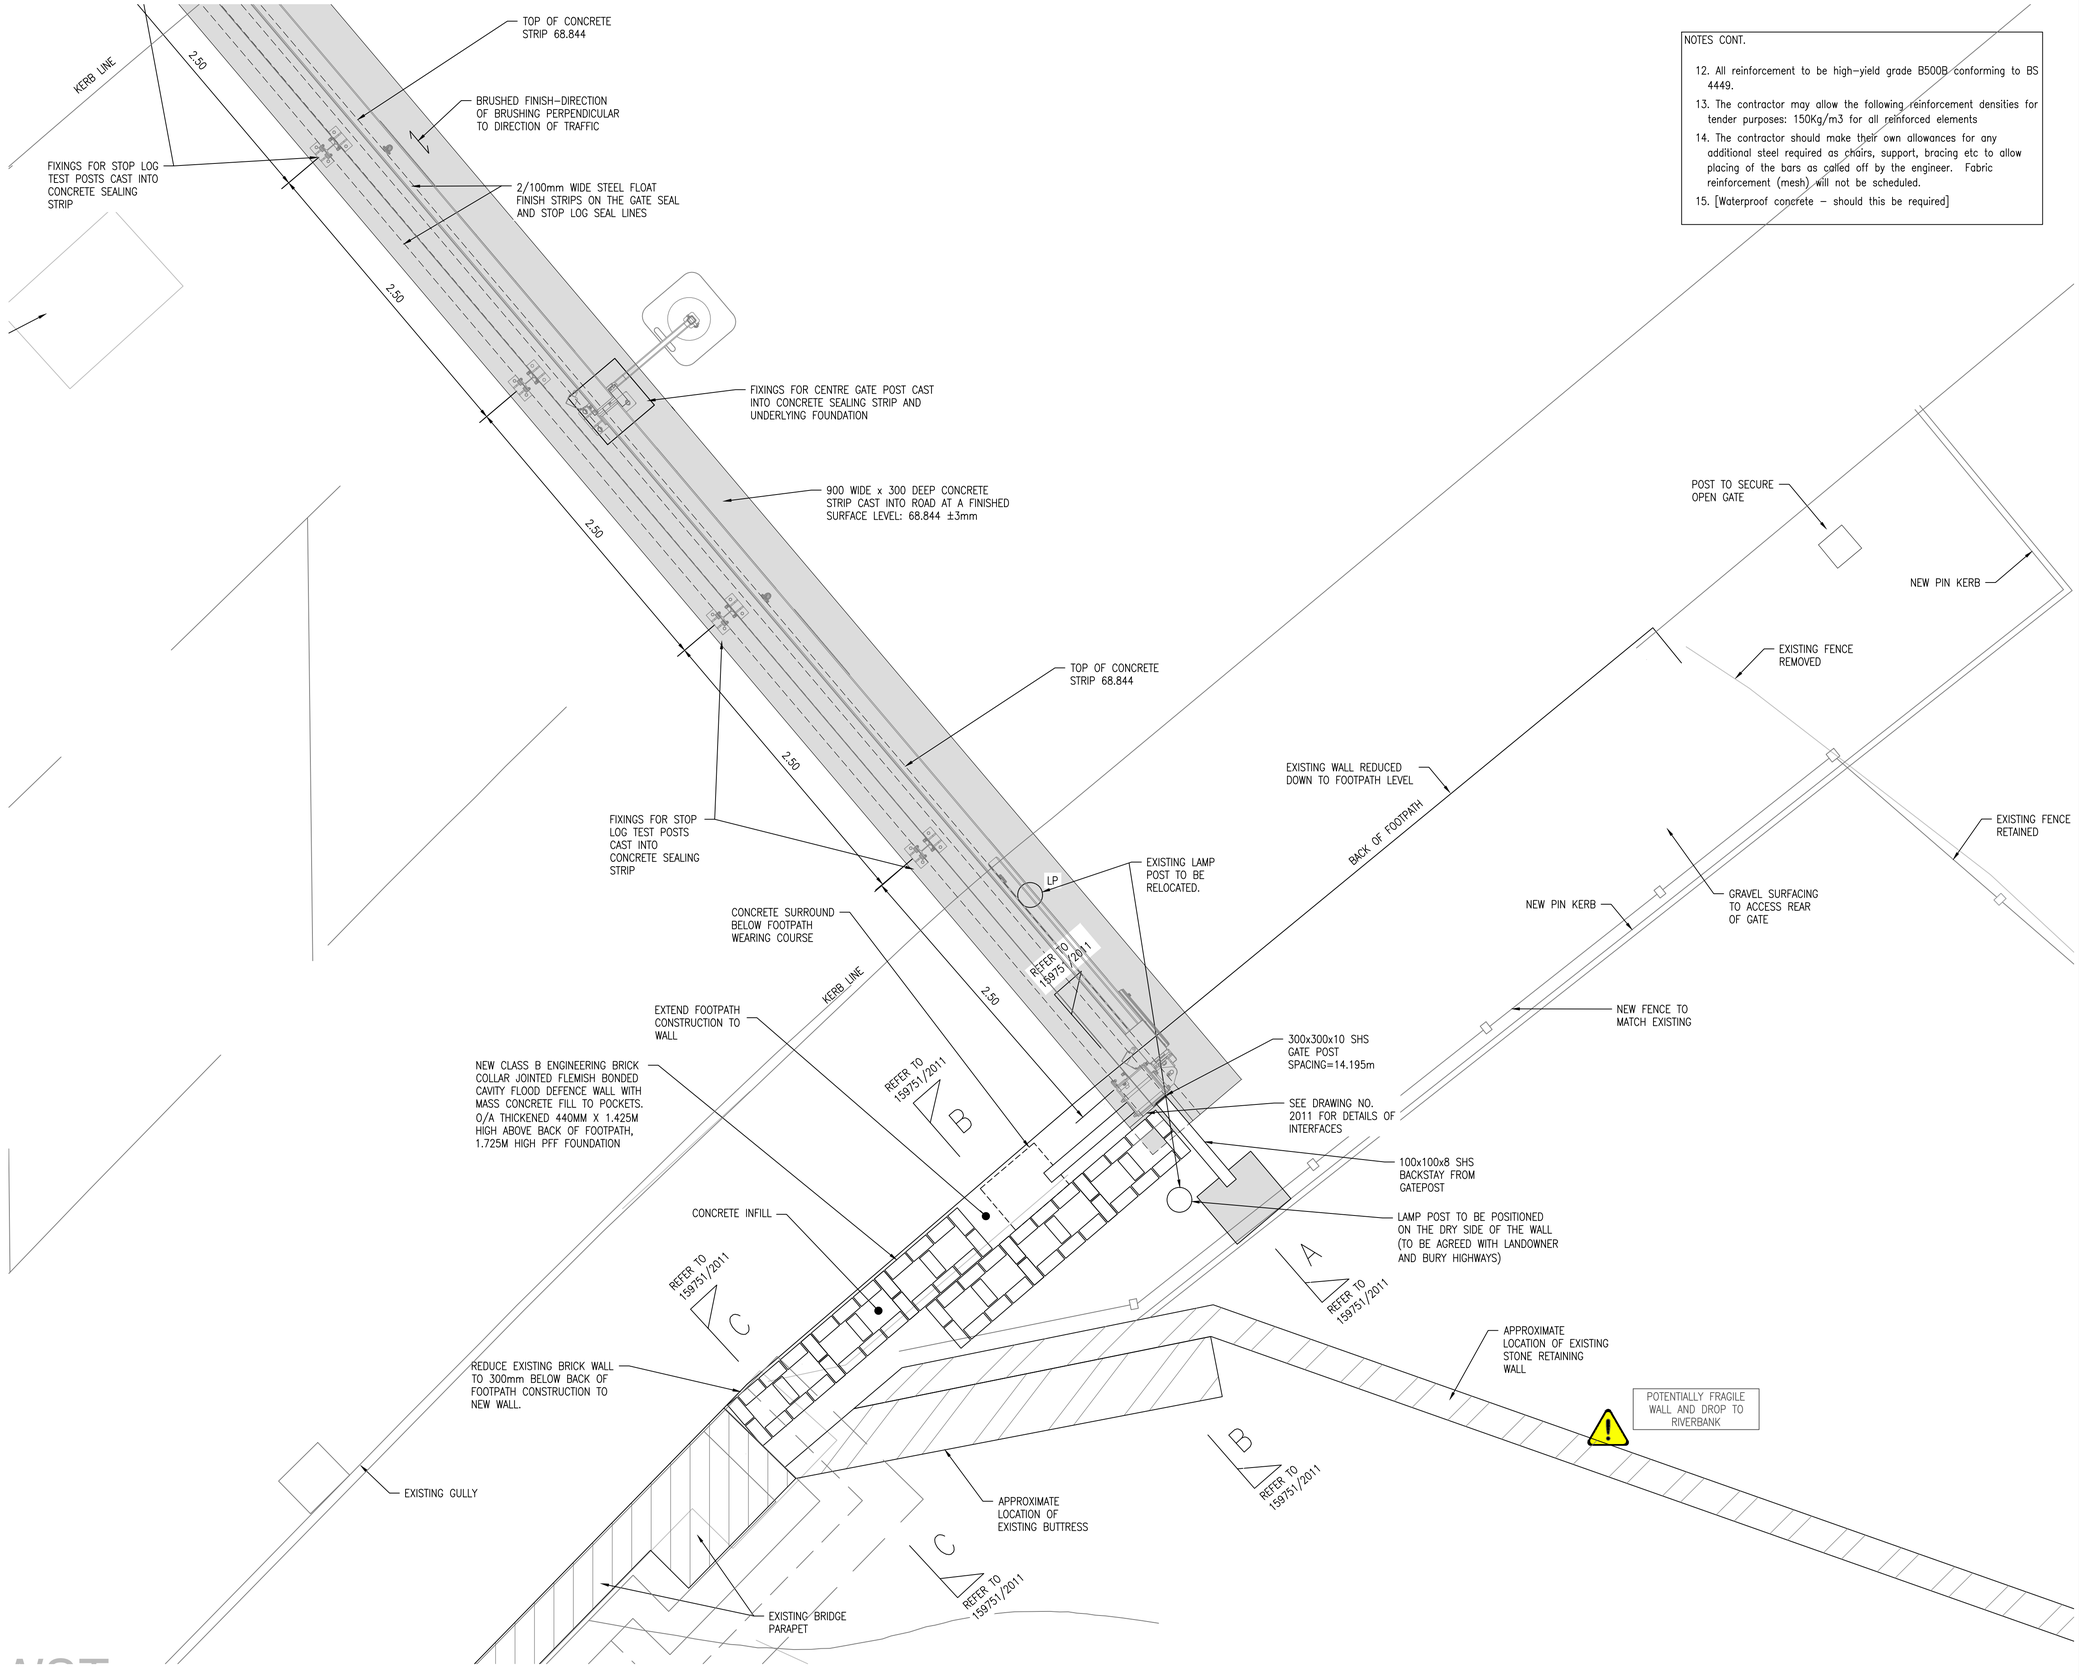


NOTES CONT.

12. All reinforcement to be high–yield grade B500B conforming to BS 4449.
13. The contractor may allow the following reinforcement densities for tender purposes: 150Kg/m3 for all reinforced elements
14. The contractor should make their own allowances for any additional steel required as chairs, support, bracing etc to allow placing of the bars as called off by the engineer. Fabric reinforcement (mesh) will not be scheduled.
15. [Waterproof concrete – should this be required]

Do not scale from this drawing.

SAFETY, HEALTH AND ENVIRONMENTAL INFORMATION

IN ADDITION TO THE HAZARD/RISKS NORMALLY ASSOCIATED WITH THE TYPES OF WORK DETAILED ON THIS DRAWING, NOTE THE FOLLOWING RISKS AND INFORMATION.

RISKS LISTED HERE ARE NOT EXHAUSTIVE. REFER TO DESIGN ASSESSMENT FORM NO.

CONSTRUCTION
1. HIGHWAY TRAFFIC
2. EXISTING SERVICES
3. FRAGILE BRIDGE STRUCTURE

DEMOLITION
1. AS CONSTRUCTION

FOR INFORMATION RELATING TO USE, CLEANING AND MAINTENANCE SEE THE HEALTH AND SAFETY FILE

IT IS ASSUMED THAT ALL WORKS WILL BE CARRIED OUT BY A COMPETENT CONTRACTOR WORKING, WHERE APPROPRIATE, TO AN APPROVED METHOD STATEMENT.

NOTES:

1. REFER TO 159751–2020 FOR CONCRETE & STEELWORK NOTES

Rev.	Date	Description	Drwn.	Chkd.	Appd.
E	25.06.24	WALL AND GATE UPDATES	MB	JRT	JRT
D	24.06.24	DEFENCE WALL AMENDED, BACKSTAY'S AMENDED/ADDED	MB	JRT	JRT
C	24.06.24	REVISED DRAWING NUMBER	JM	JRT	JRT
B	21.06.24	FLOOD WALL MOVED AND HAZARD TRIANGLES ADDED	JM	JRT	JRT
A	20.06.24	NOTES ADDED	JM	JRT	JRT

FAIRHURST
51a St. Pauls Street
LEEDS
LS1 2TE
Tel: 0113 243 4671
Fax: 0844 381 4412

Client: A.E YATES Group

Project Title:
HARDY'S GATE BRIDGE
DUMERS LANE
BURY

Drawing Title:
NORTH GATE
DOWNSTREAM GENERAL ARRANGEMENT

Scale at A1:	Status:	
1:100	PRELIMINARY	
Drawn: JM	Checked: JRT	Approved: JRT
Date: 25/06/24	Date: 25/06/24	Date: 25/06/24

Drawing No.: Fairhurst Ref No.: 159751/2013
E.A Ref No.: ENV0000389C–FHT–00–DR–C–2013
Revision: E