



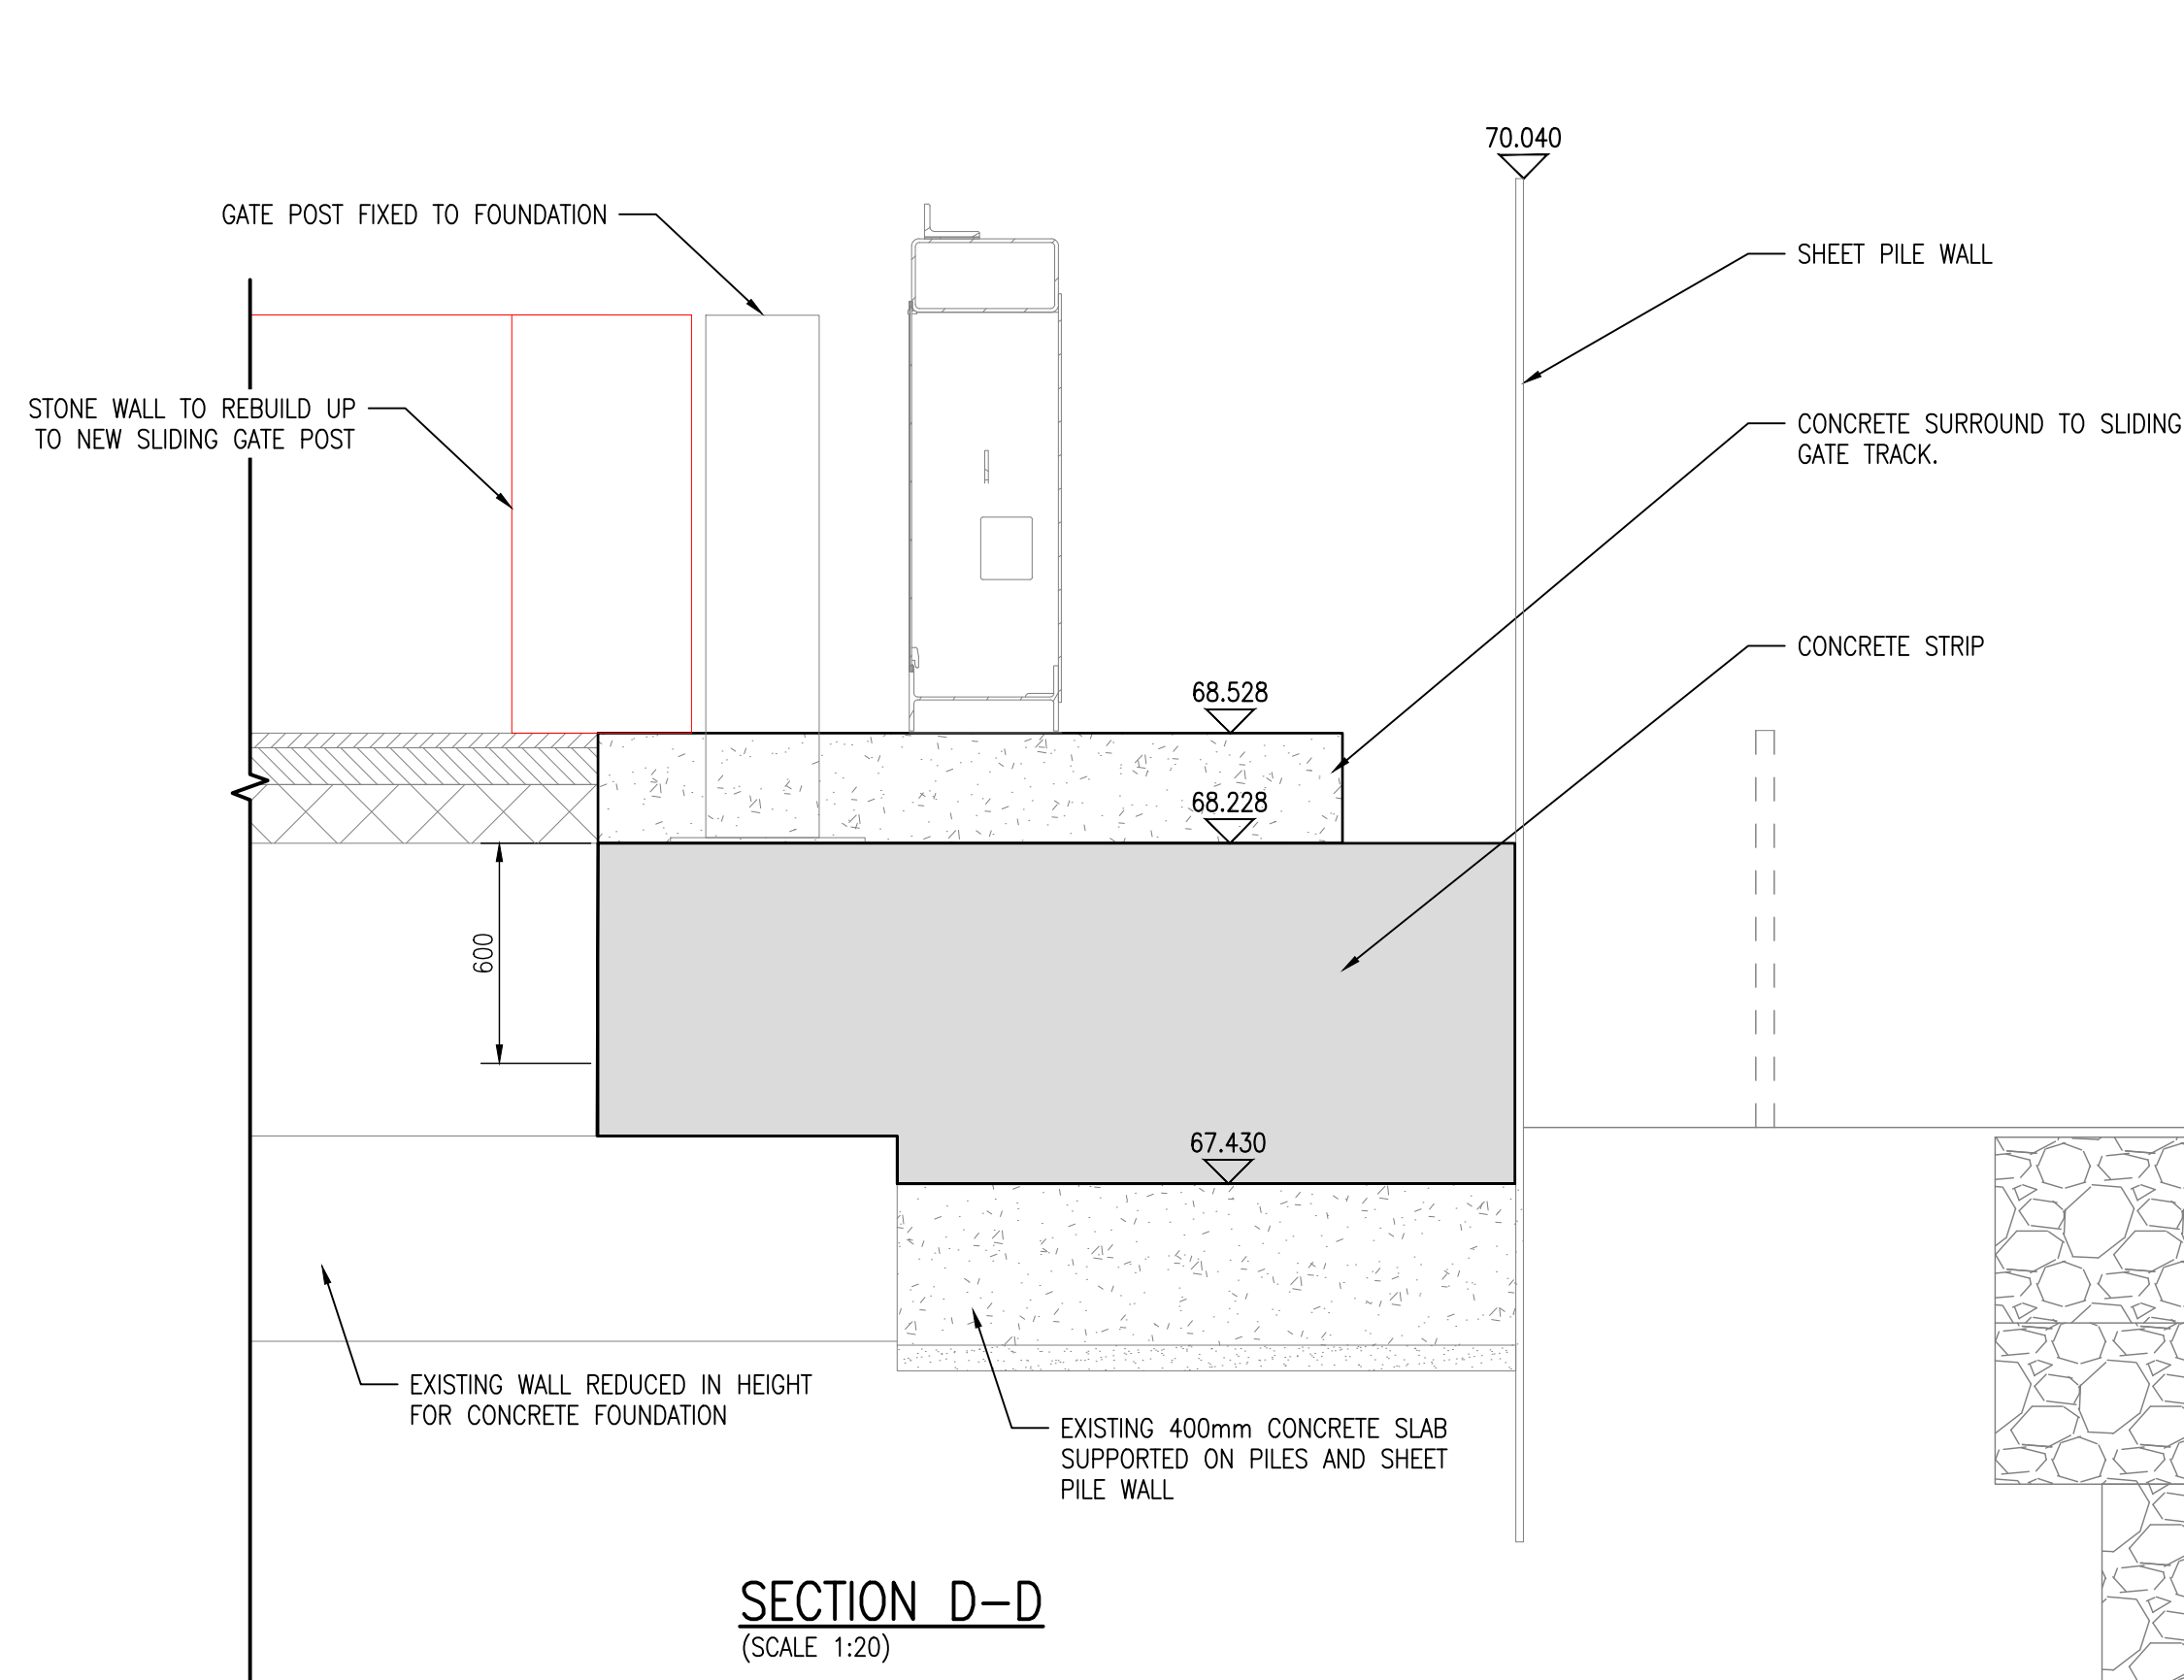

SECTION D-D
(SCALE 1:20)

REFER TO 159751-2004 AND
159751-2005 FOR PLANS

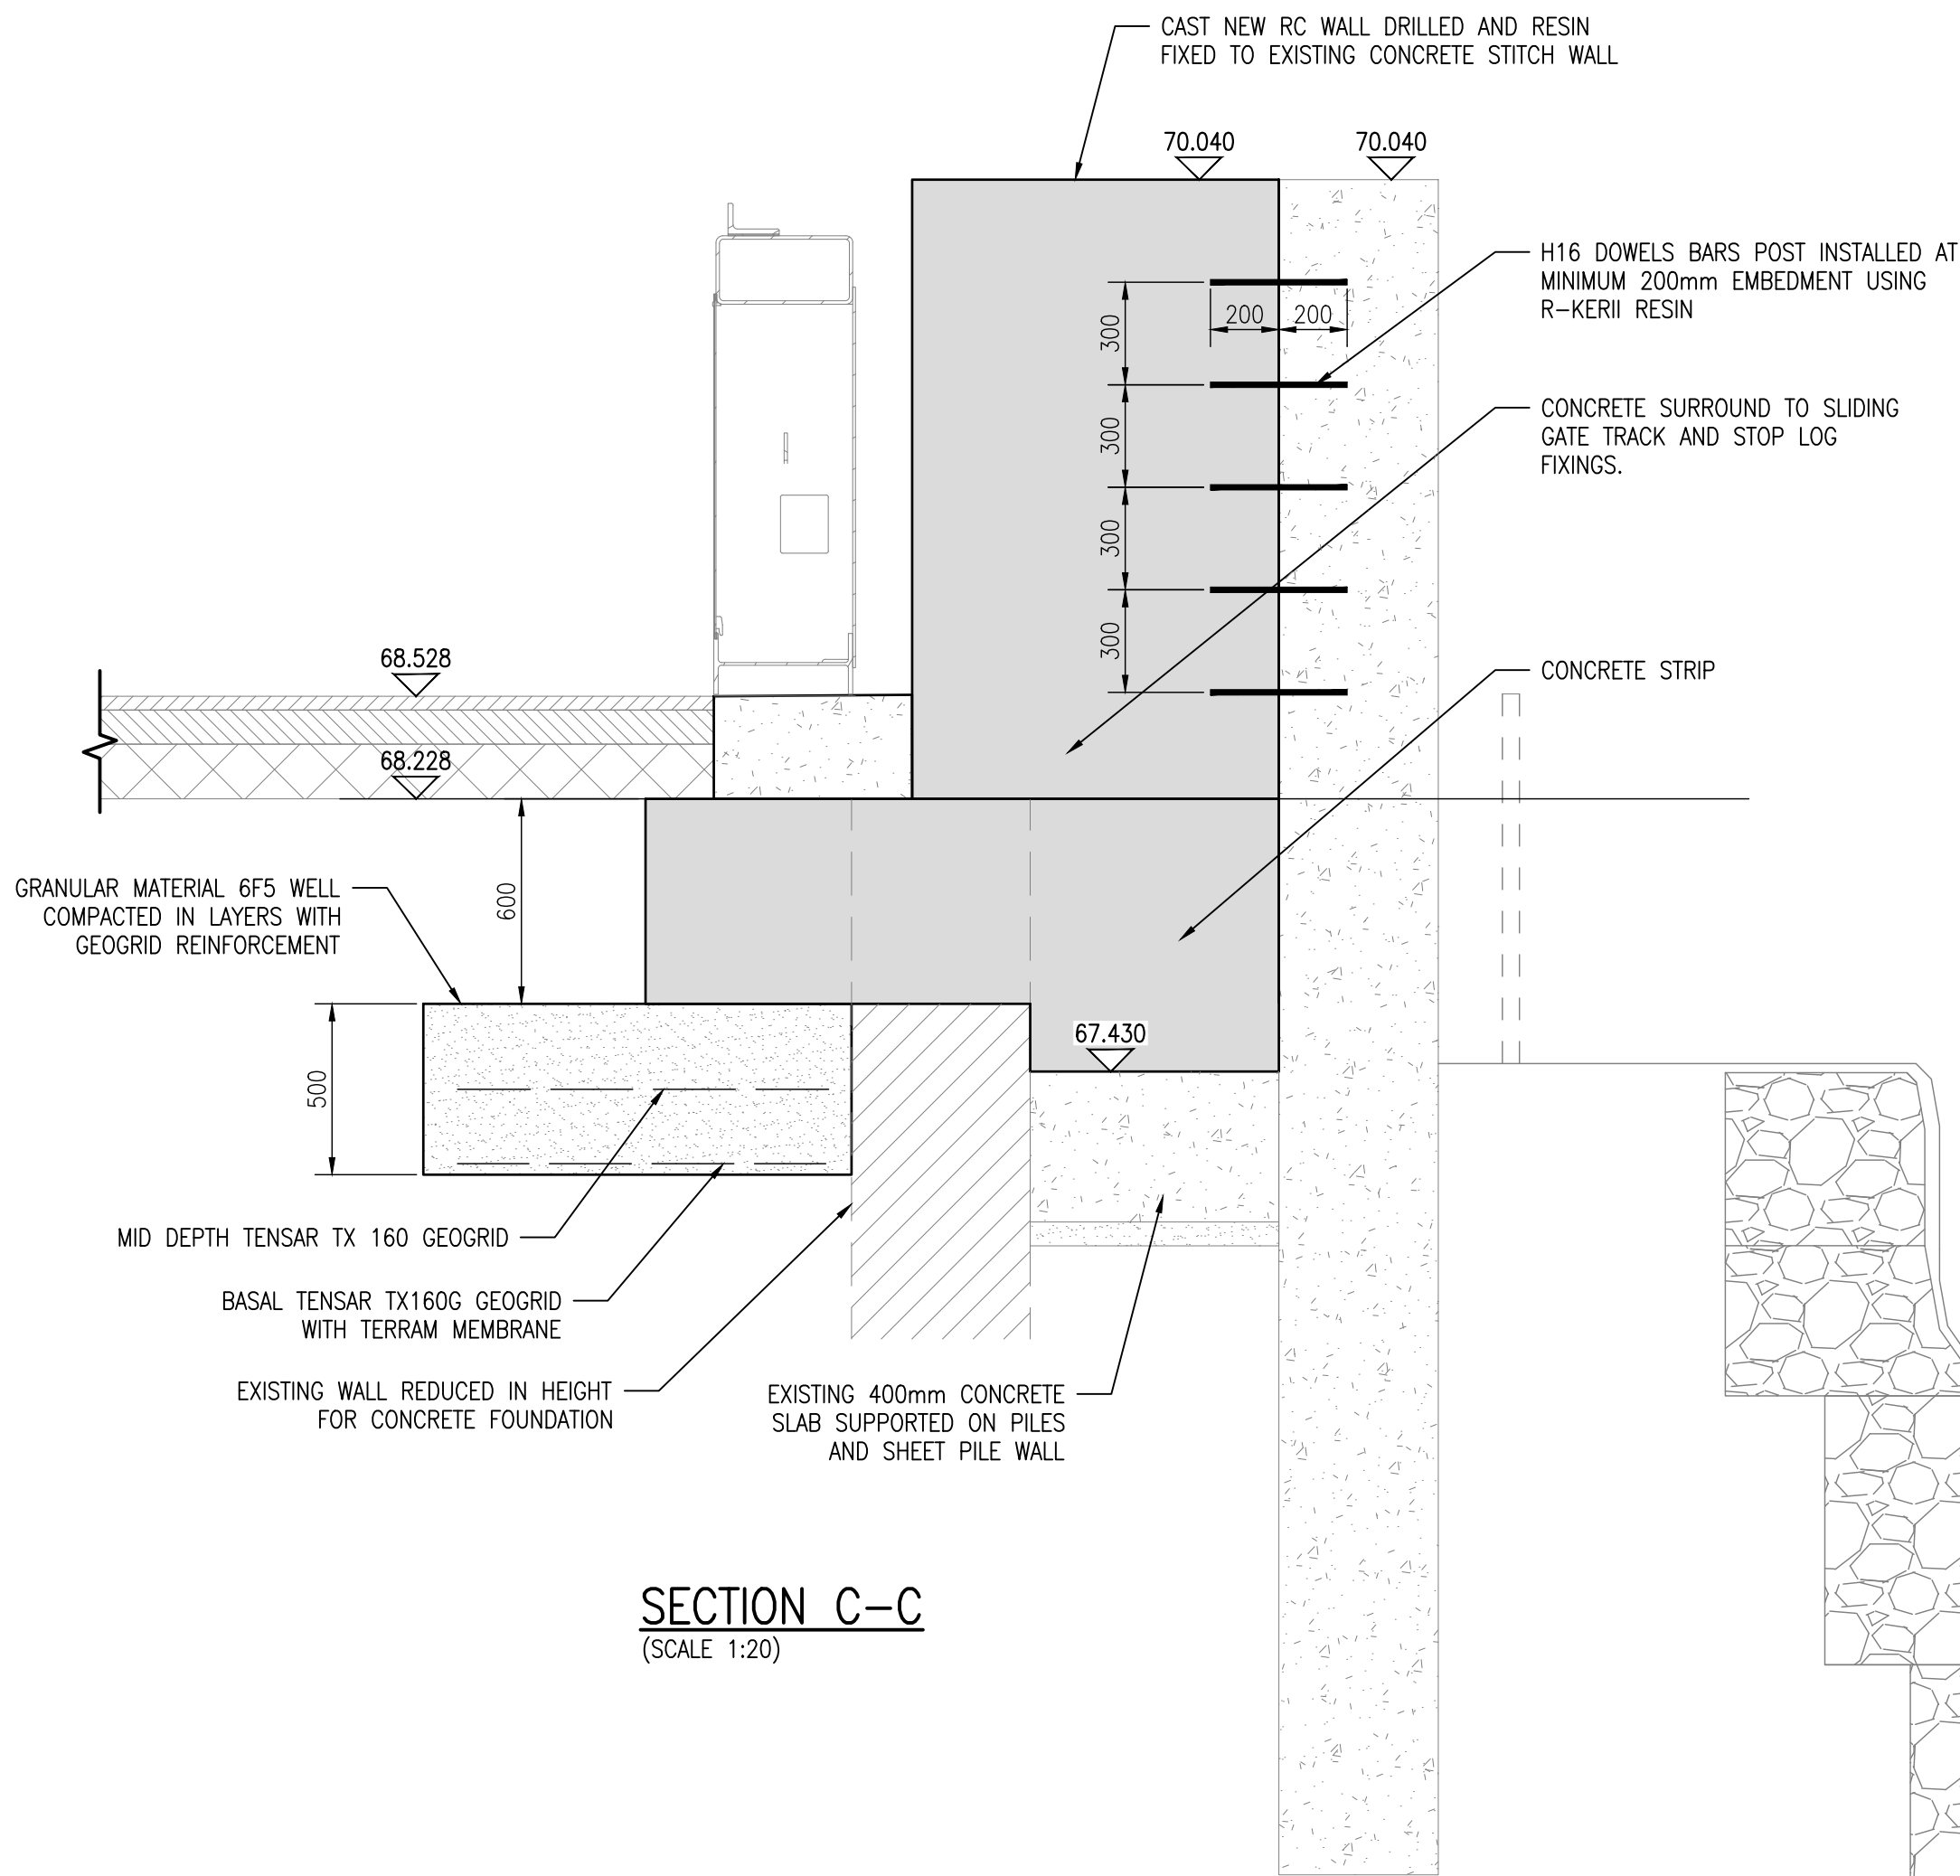

SECTION C-C
(SCALE 1:20)

SAFETY HEALTH AND ENVIRONMENTAL INFORMATION	
In addition to the hazards/risks normally associated with the types of work detailed on this drawing, not the following risk and information.	
Hazards listed here are not exhaustive. Refer to Design Assessment Form No.	
CONSTRUCTION 1. HIGHWAY TRAFFIC 2. EXISTING SERVICES 3. FRAGILE BRIDGE STRUCTURE	
DEMOLITION AS CONSTRUCTION	
For information relating to Use, Cleaning and maintenance see the Health and Safety File	
It is assumed that all works will be carried out by a competent contractor working, where appropriate, to an approved method statement.	

Rev.	Date	Description	Drawn	Checked	Approved
B	06/12/24	SECTIONS UPDATED	NW	JRT	JRT
A	26/07/24	SECTIONS UPDATED	JR	JRT	JRT

Notes:
NOTES:
1. REFER TO 159751-2020 FOR CONCRETE & STEELWORK NOTES



Project Title:
**HARDY'S GATE BRIDGE
DUMERS LANE
BURY**

Drawing Title:
**SOUTHERN GATE
SECTIONS SHEET 2**

FAIRHURST

51a St. Pauls Street,
LEEDS, LS1 2TE
Tel: 0113 243 4671 Fax: 0844 381 4412

Scale at A1:
AS SHOWN

Status:
PRELIMINARY

Drawn:
JR

Checked:
JT

Approved:
JT

Date:
04.07.2024

Date:
04.07.2024

Date:
04.07.2024

Drawing No.: Fairhurst Ref No. 159751/2021

Revision:
ENV000389C-FHT-00-DR-C-2021

B