


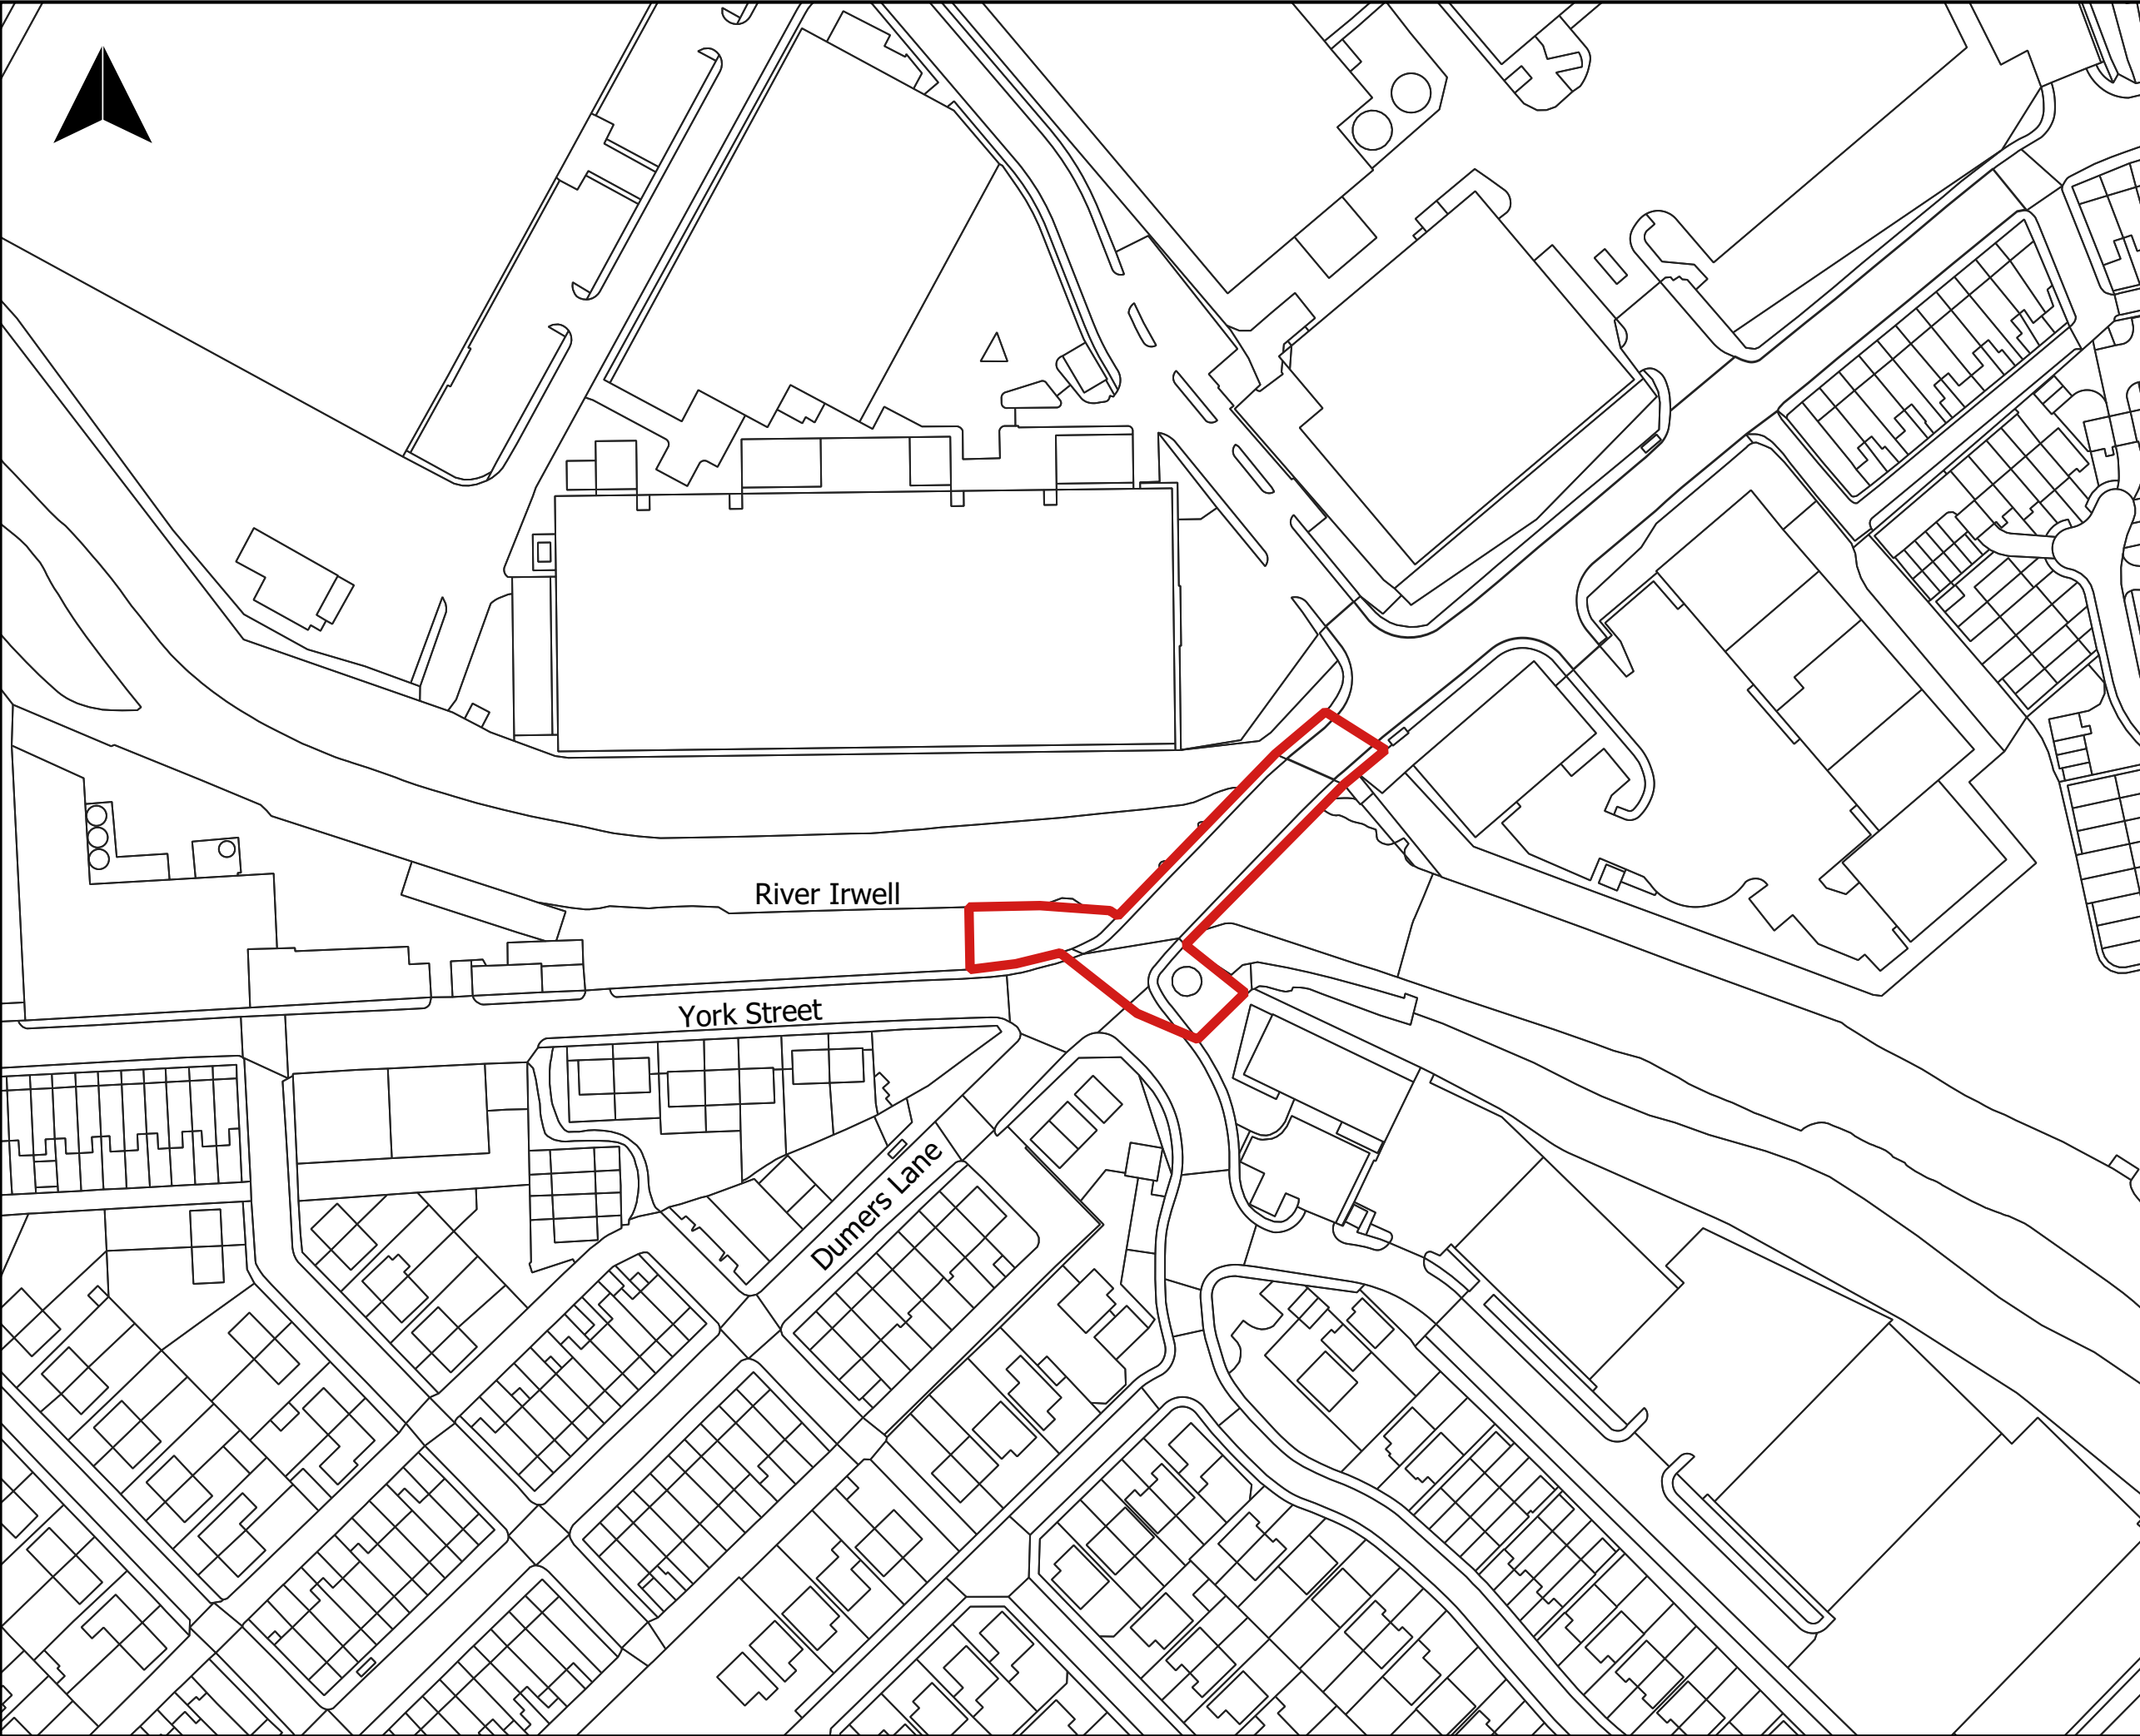


Location Map



Key to Symbols

 Planning Application Boundary

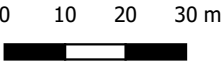

Notes

- 1. Contains OS data © Crown copyright and database right (2021). Contains Environment Agency information © Environment Agency and/or database right.
- 2. The area of the planning boundary (red line) shown is 1,800sqm.

P05	21/01/25	BB	Flood Gate Planning Submission	AG	TA
P04	12/04/23	BB	Flood Gate Planning Submission	AG	TA
P03	15/10/21	SP	Update to Permitted Development	JH	JS
P02	10/07/20	SP	For planning submission	AB	JS
P01	12/03/20	SP	First Issue	AB	JS
Rev	Date	Drawn	Description	Ch'k'd	App'd



**MOTT
MACDONALD**

Spring Bank House
33 Stamford Street
Altrincham, WA14 1ES
United Kingdom

T +44 (0)161 926 4000
F +44 (0)161 929 8915
W mottmac.com

Client



Title
ENV000389C Radcliffe & Redvales FRMS
Detailed design Phase 2
Planning Application Boundary
Radcliffe Areas - Hardy's Gate Bridge
Location Plan

Drawn	S Parkinson	SP	Eng check	J Holden	JH
Designed	S Parkinson	SP	Coordination	J Starling	JS
GIS check	J Holden	JH	Approved	J Starling	JS
Scale at A3 1:1,250	Status PRE	Rev P05	Security STD		

Drawing number
ENV000389C-BMM-DZ-4ZZ-DR-T-0213472