
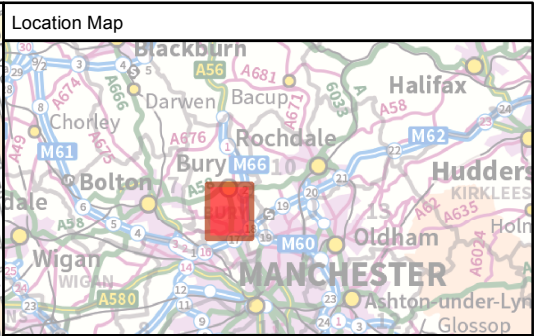


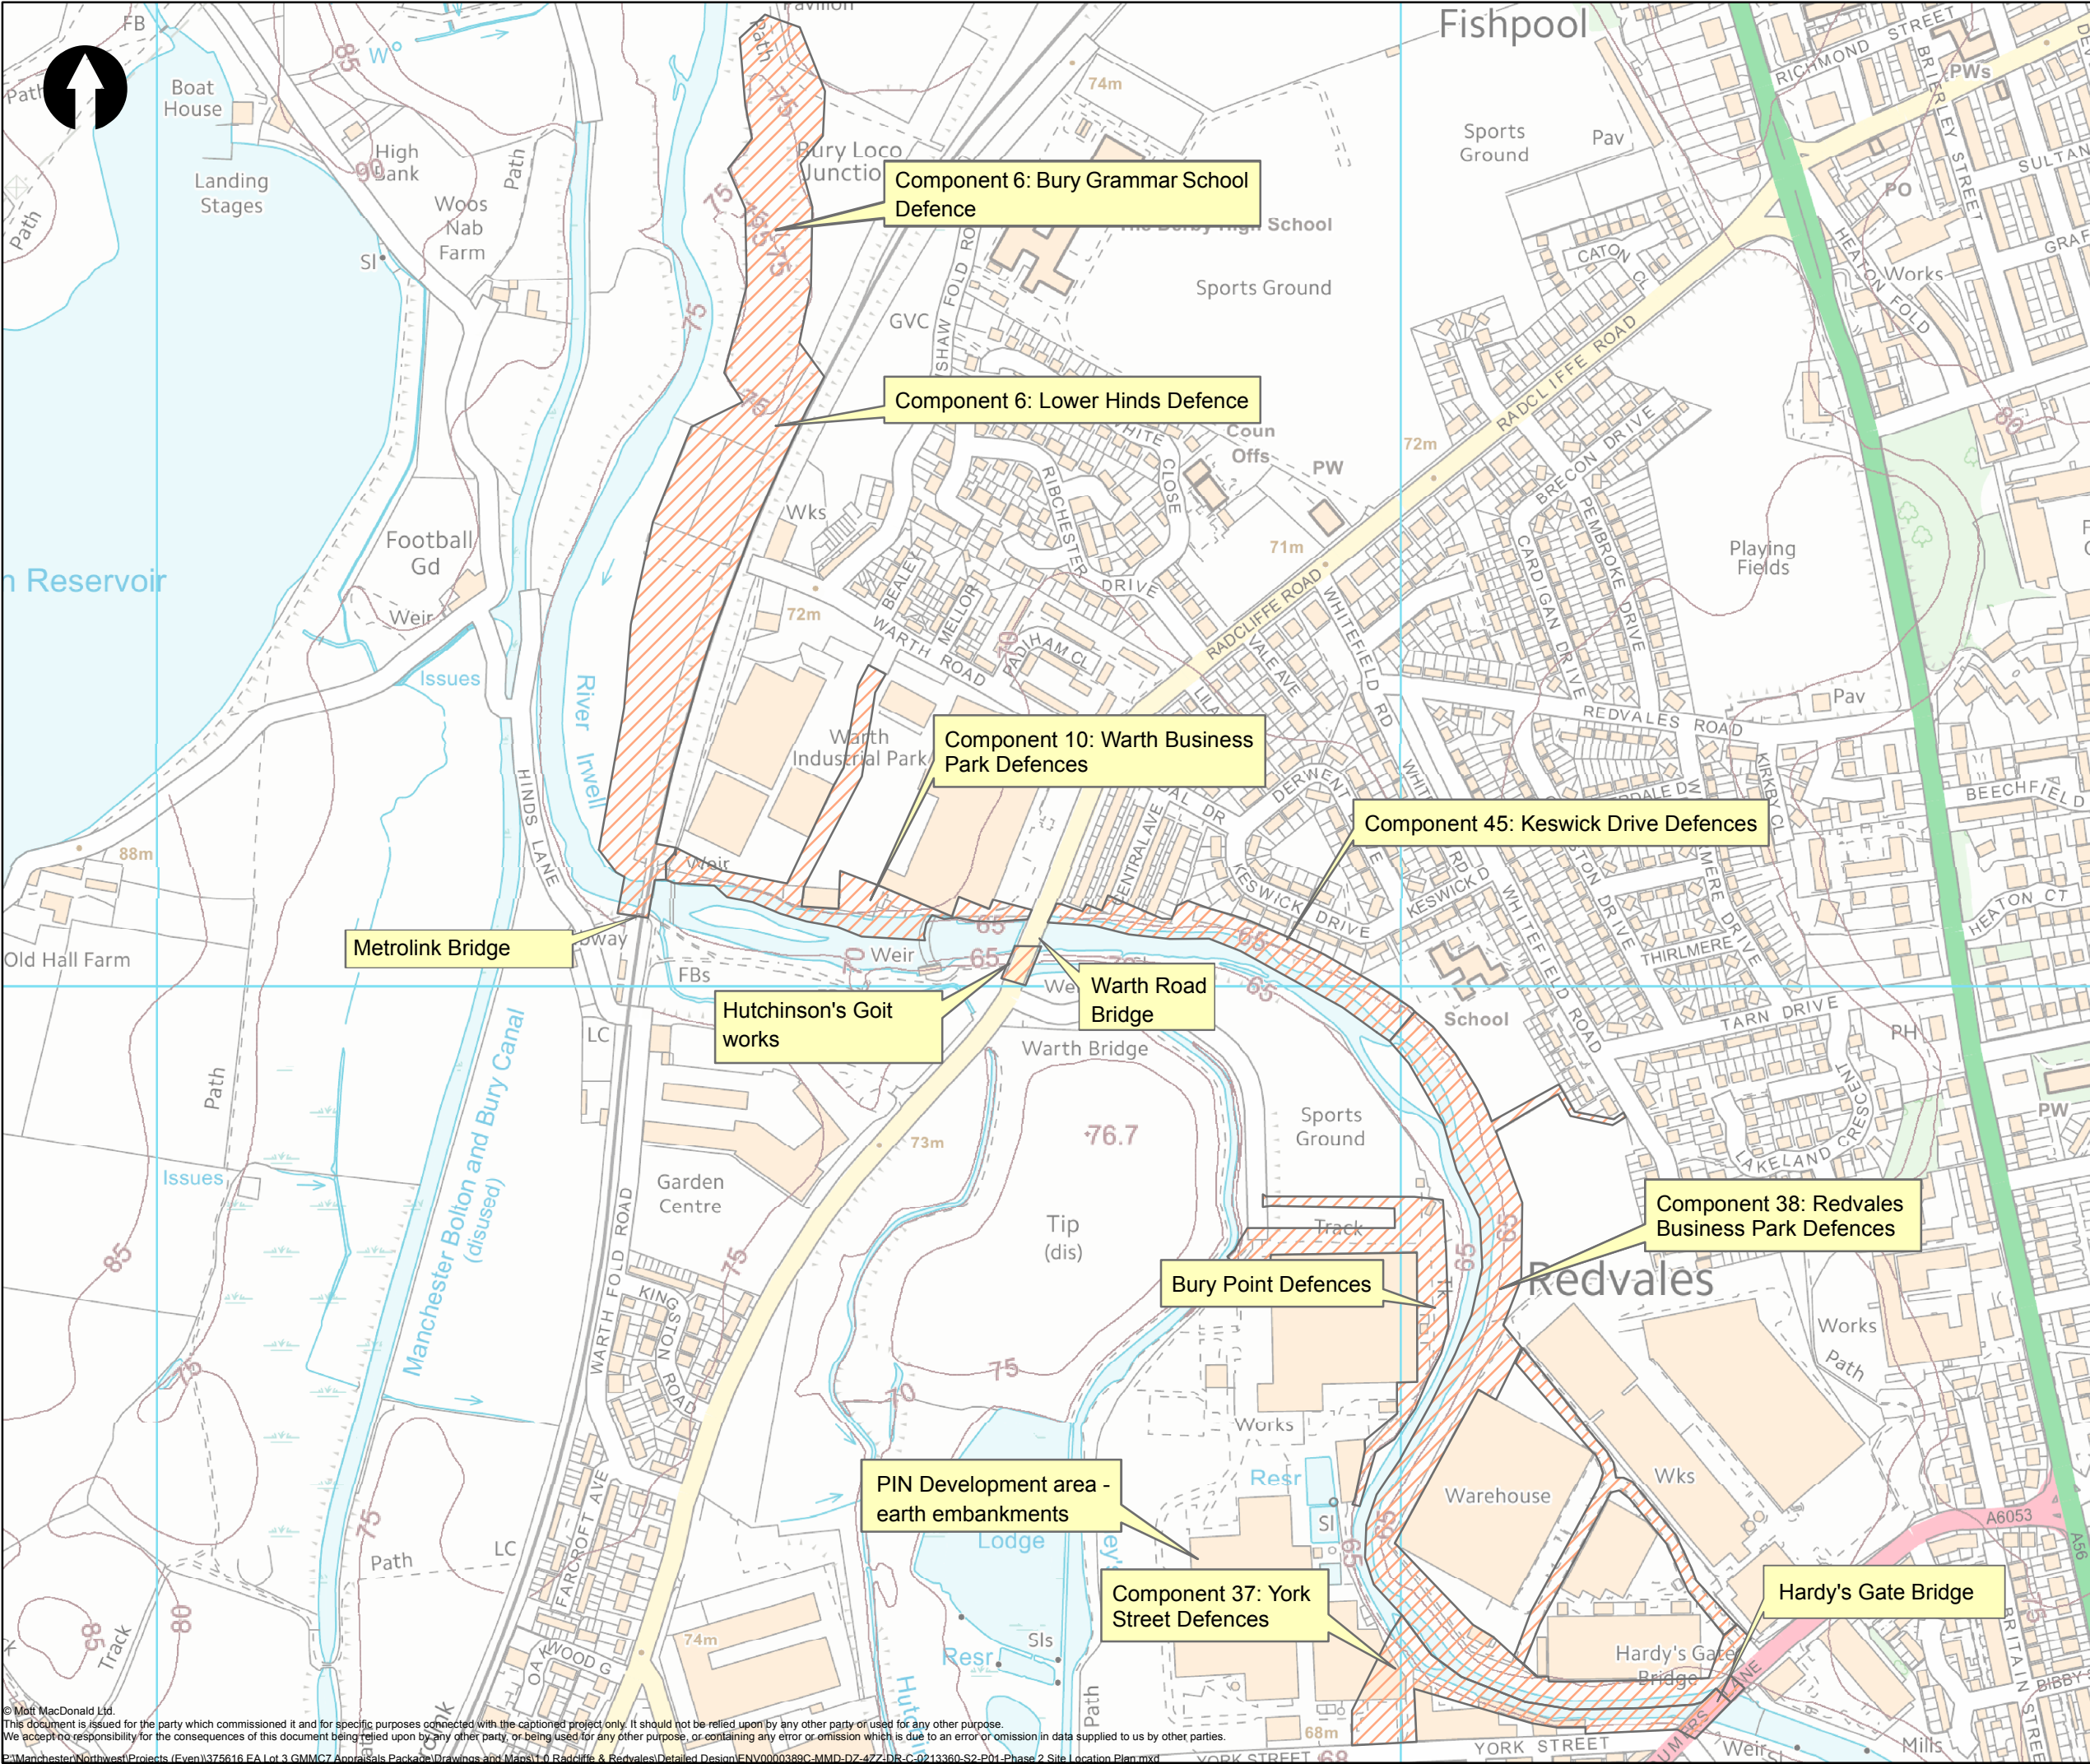

Key to Symbols

 Site Boundary (Construction working area - See note 2.)

Notes

1. Contains OS data © Crown copyright and database right (2019). Contains Environment Agency information © Environment Agency and/or database right.

2. Shaded site area denotes working area which includes temporary access routes.

AB	15/06/22	SP	Construction Record	JS	JS
Rev	Date	Drawn	Description	Ch'k'd	App'd



**MOTT
MACDONALD**

Spring Bank House
33 Stamford Street
Altrincham, WA14 1ES
United Kingdom

T +44 (0)161 926 4000
F +44 (0)161 929 8915
W mottmac.com

Client



Title

ENV0000389C Radcliffe & Redvales FRMS
Detailed Design
Phase 2
Site Location Plan

Drawn	S Parkinson	SP	Eng Check	N/A	N/A
Designed	S Parkinson	SP	Coordination	J Starling	JS
GIS Check	J Starling	JS	Approved	J Starling	JS
Scale at A3	1:5,000	Status	S2	Rev	AB
Drawing Number	ENV0000389C-MMD-DZ-4ZZ-DR-C-0213360	Security	STD		