




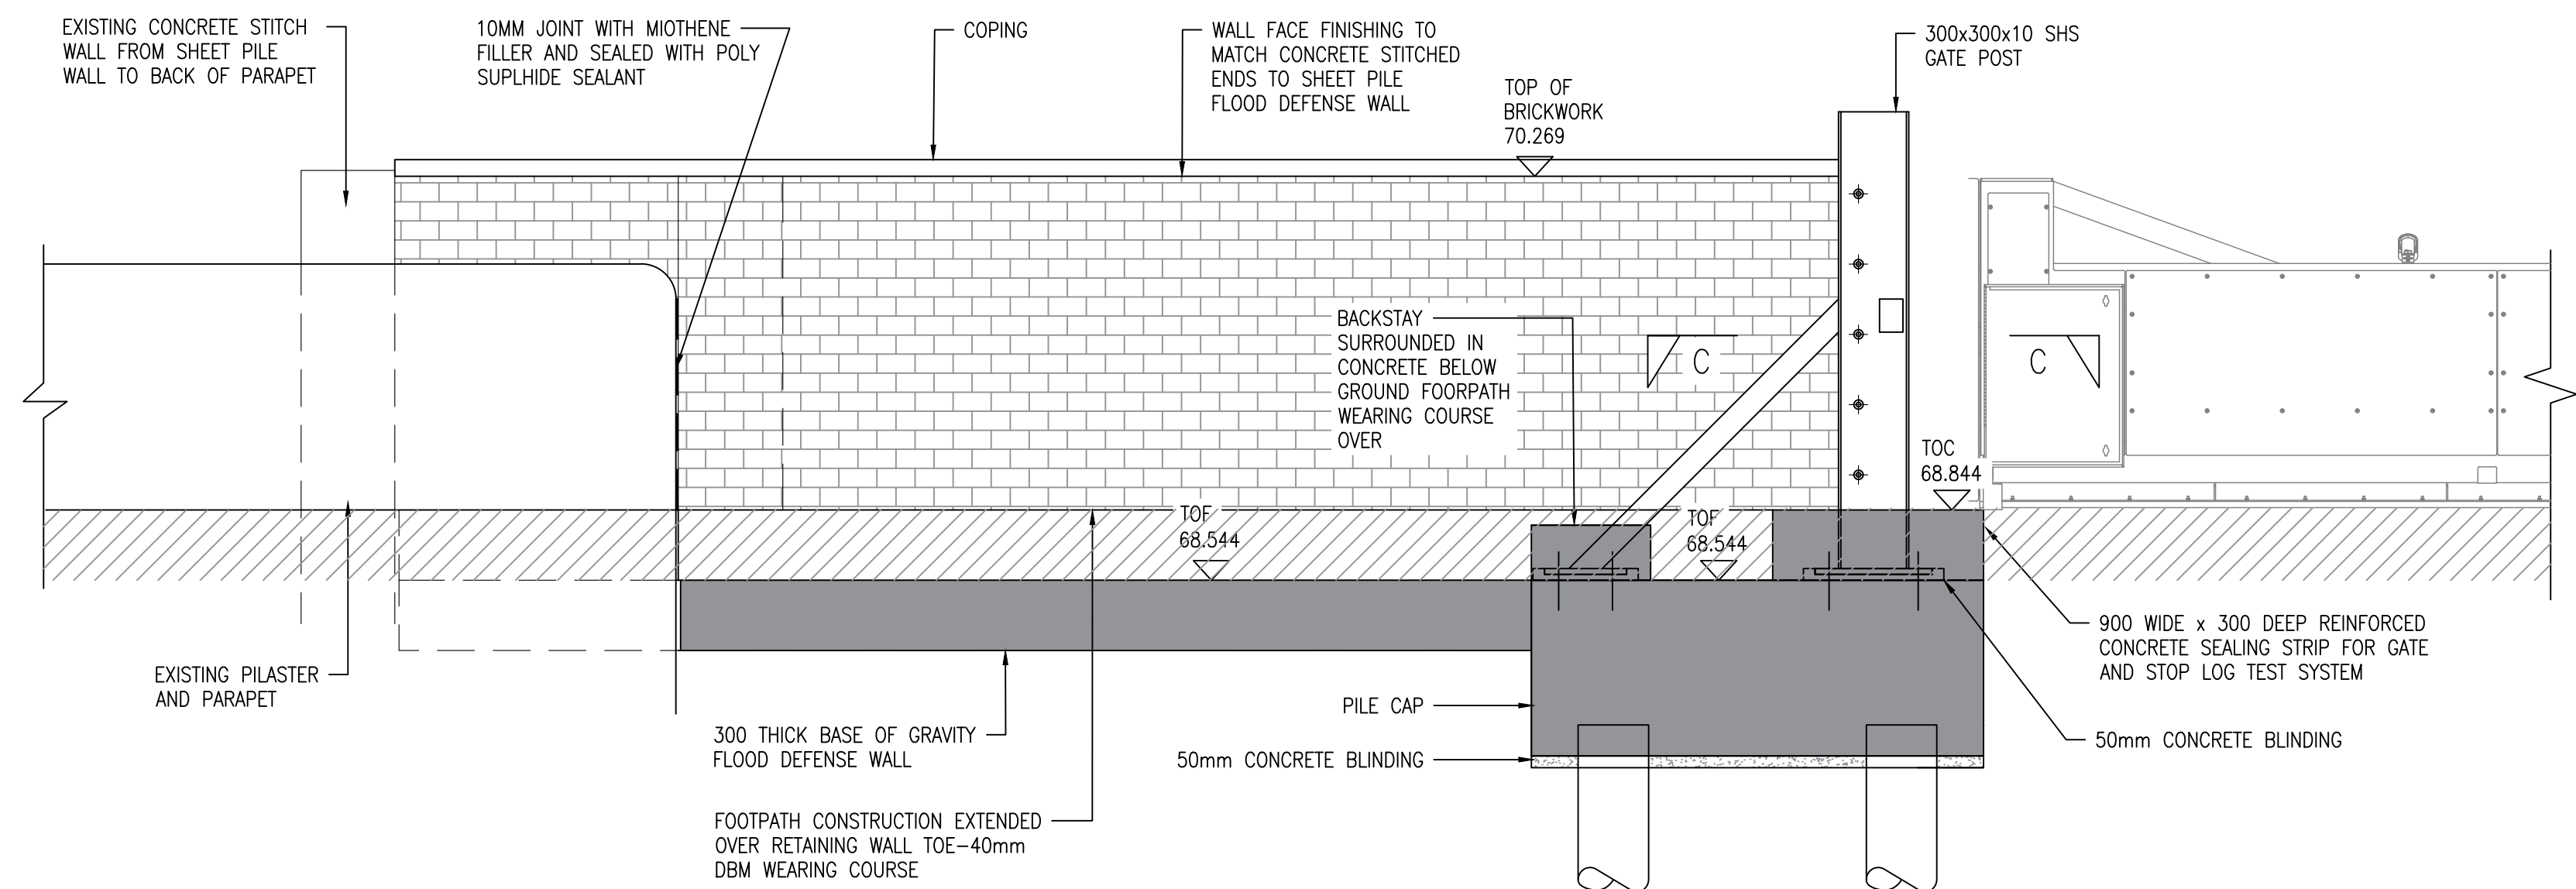


ELEVATION ON UPSTREAM WALL
(SCALE 1:25)

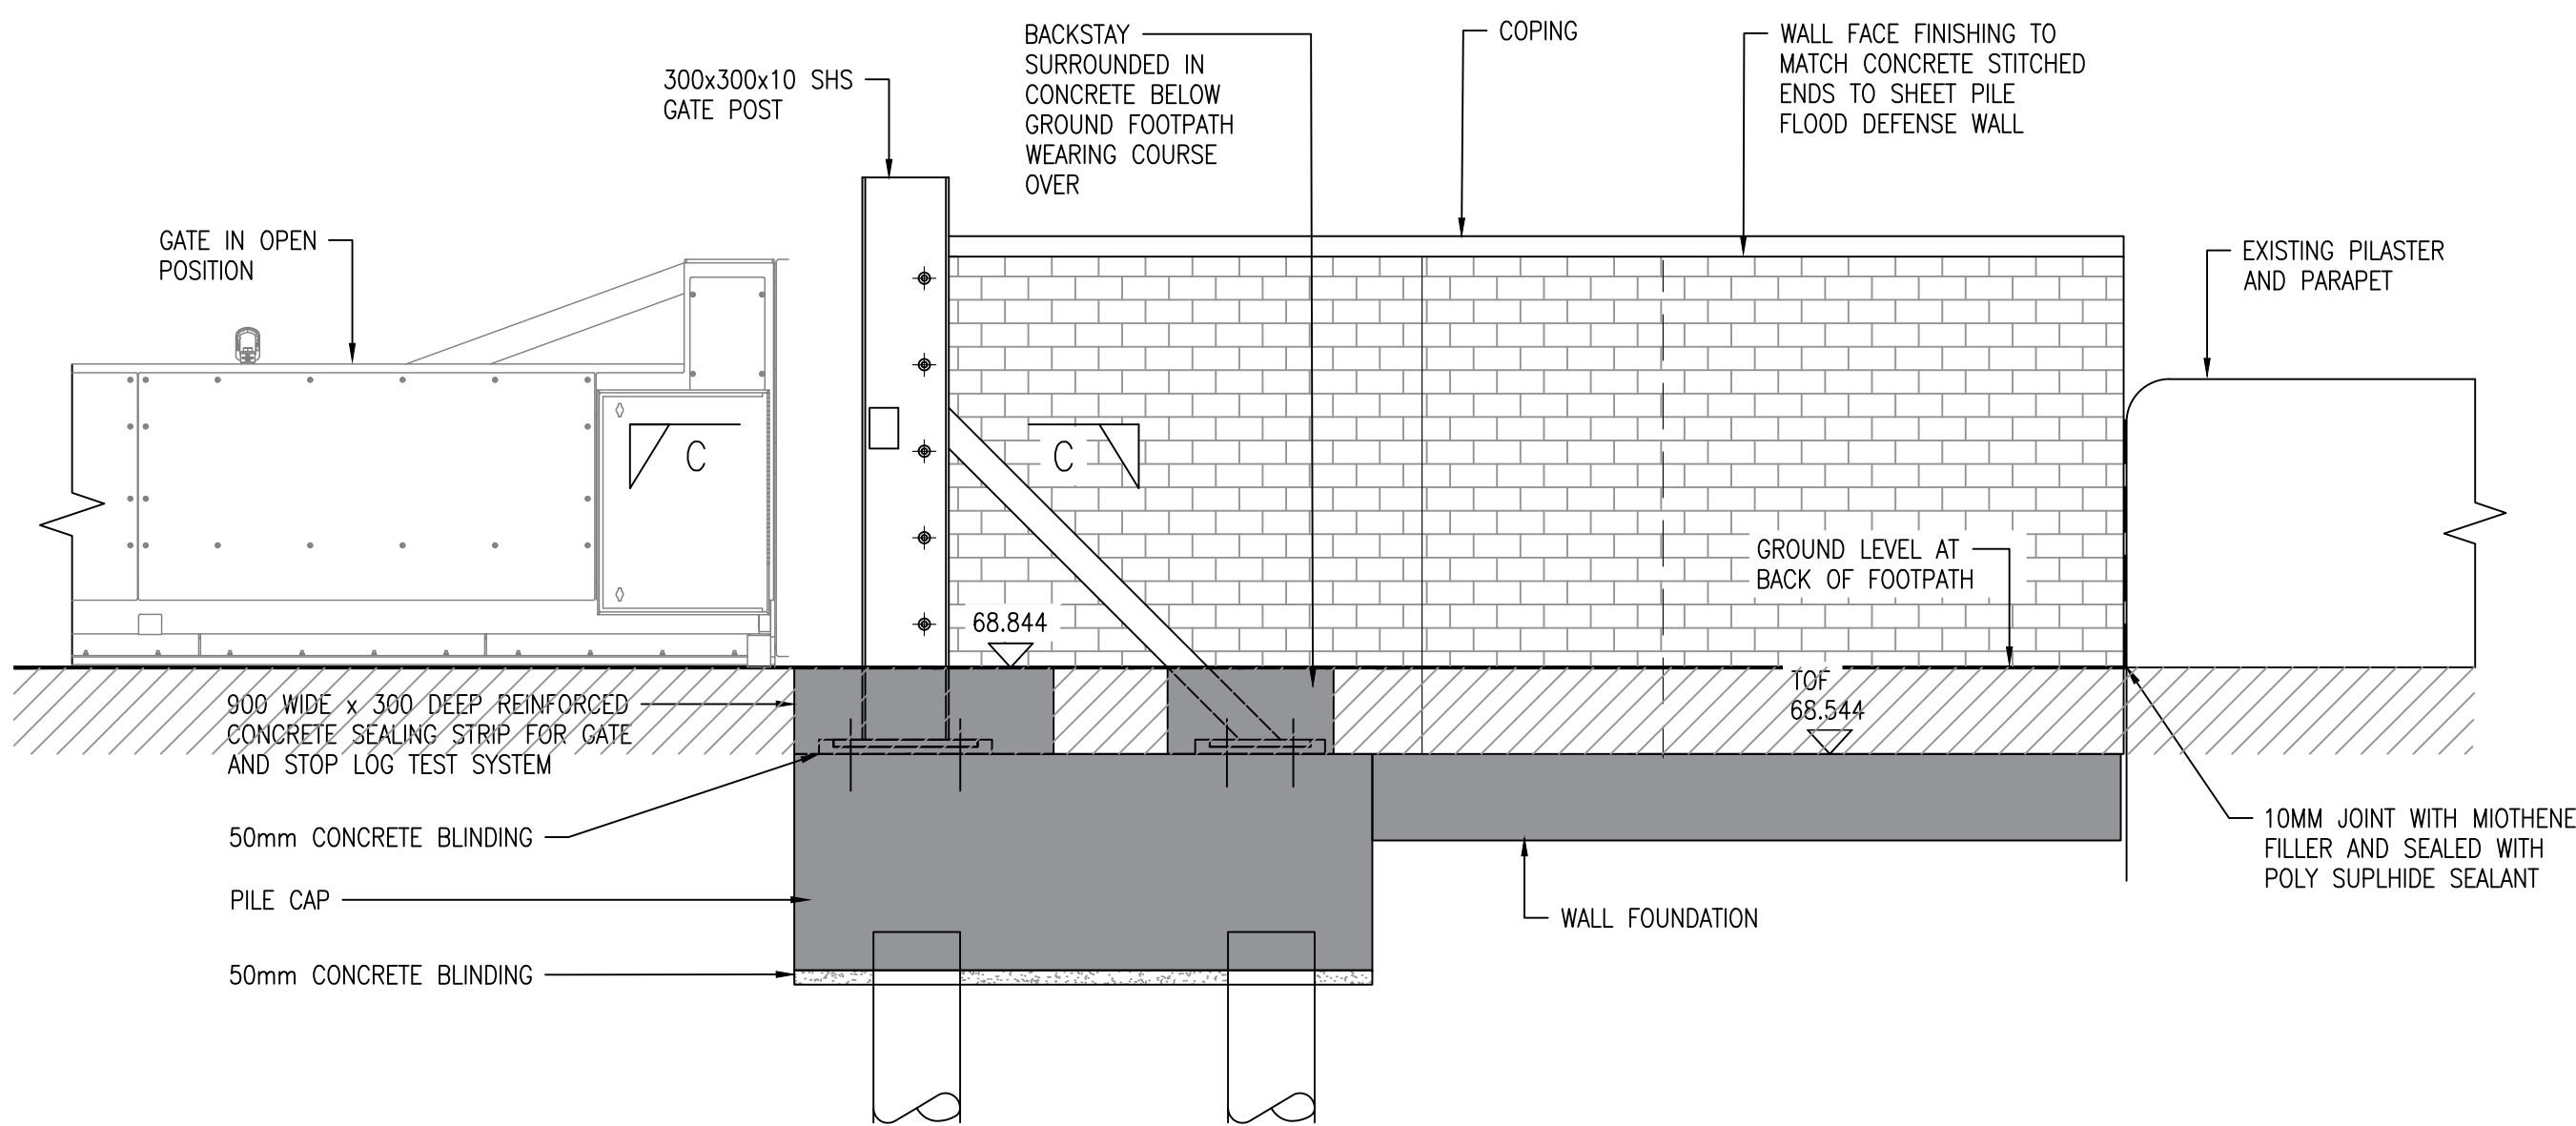


ELEVATION ON DOWNSTREAM WALL
(SCALE 1:25)

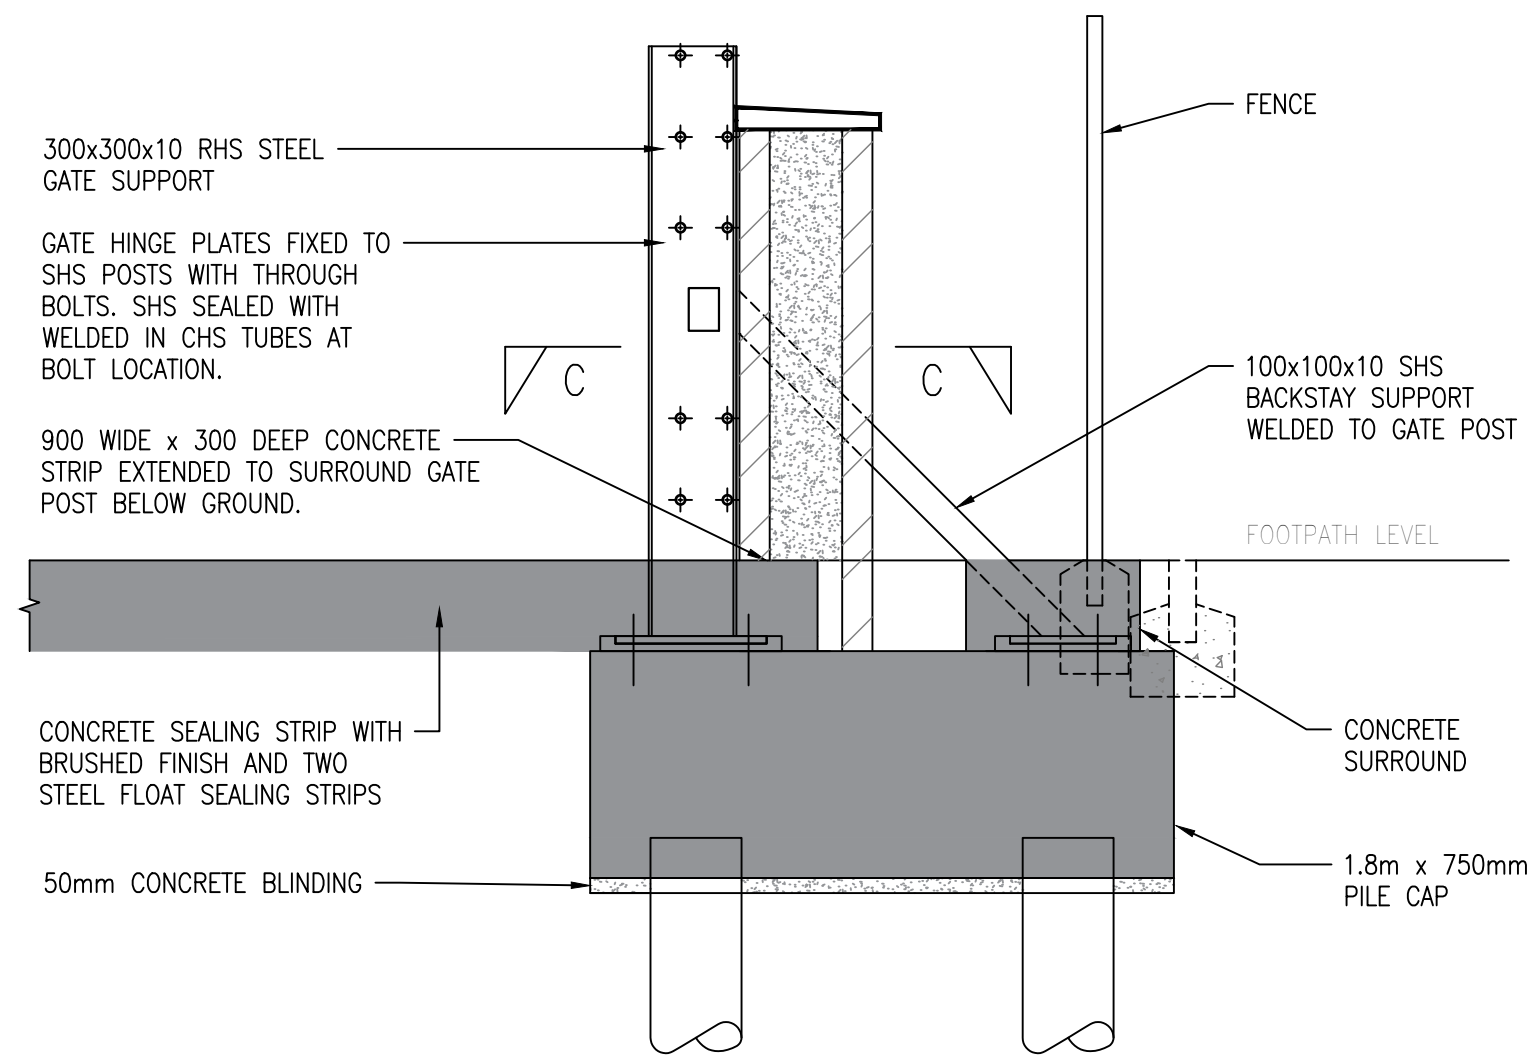


SECTION A-A
(SCALE 1:25)

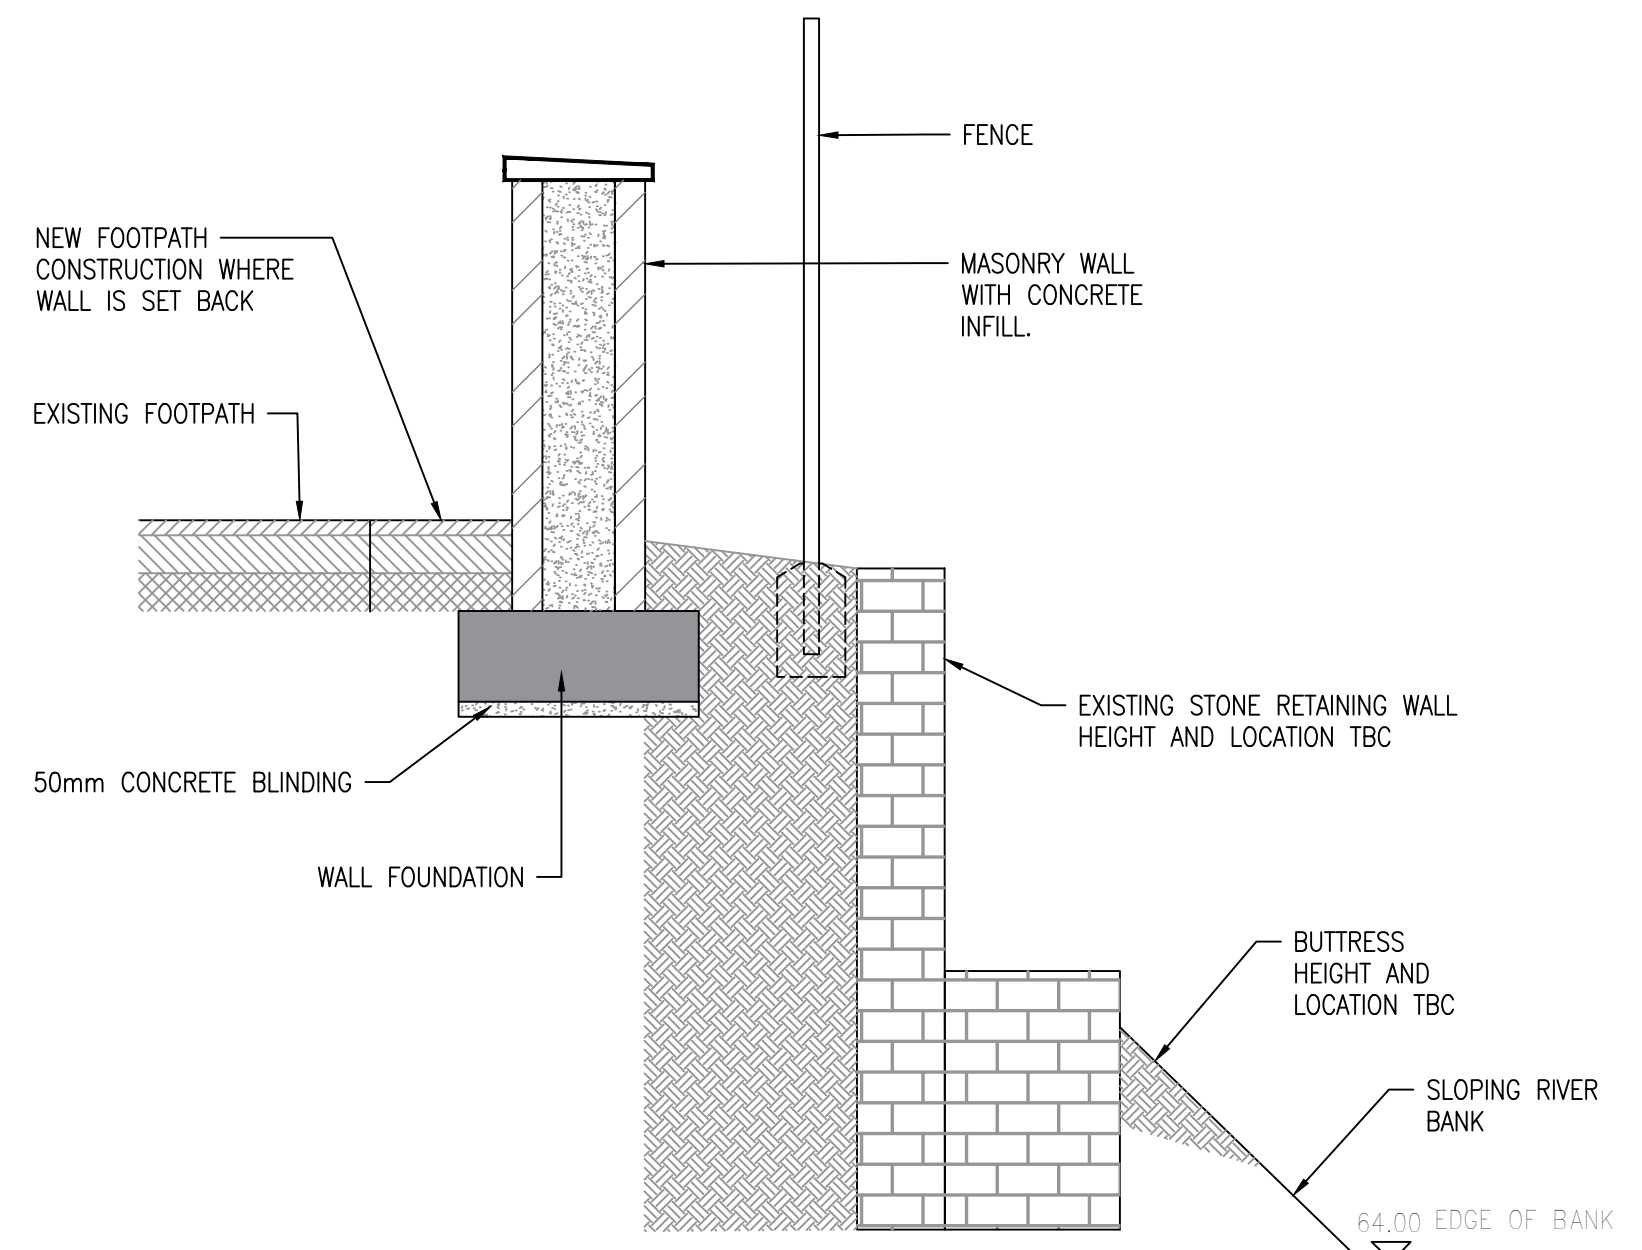


SECTION B-B
(SCALE 1:25)

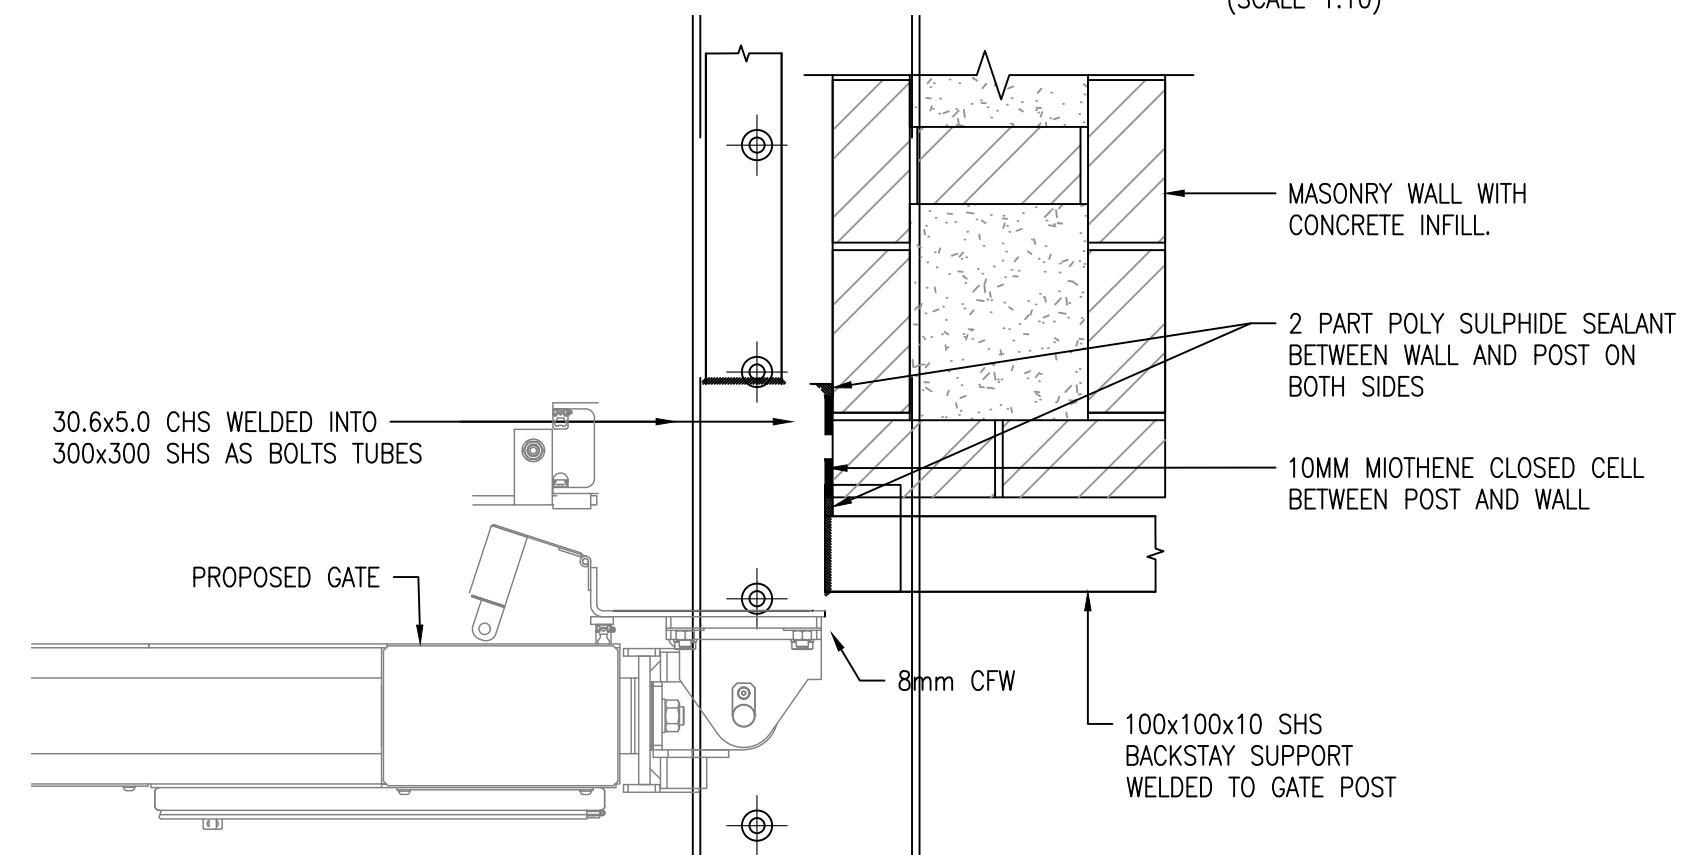

TYPICAL PLAN ON GATE POST AND SEALING WALL
(SCALE 1:25)

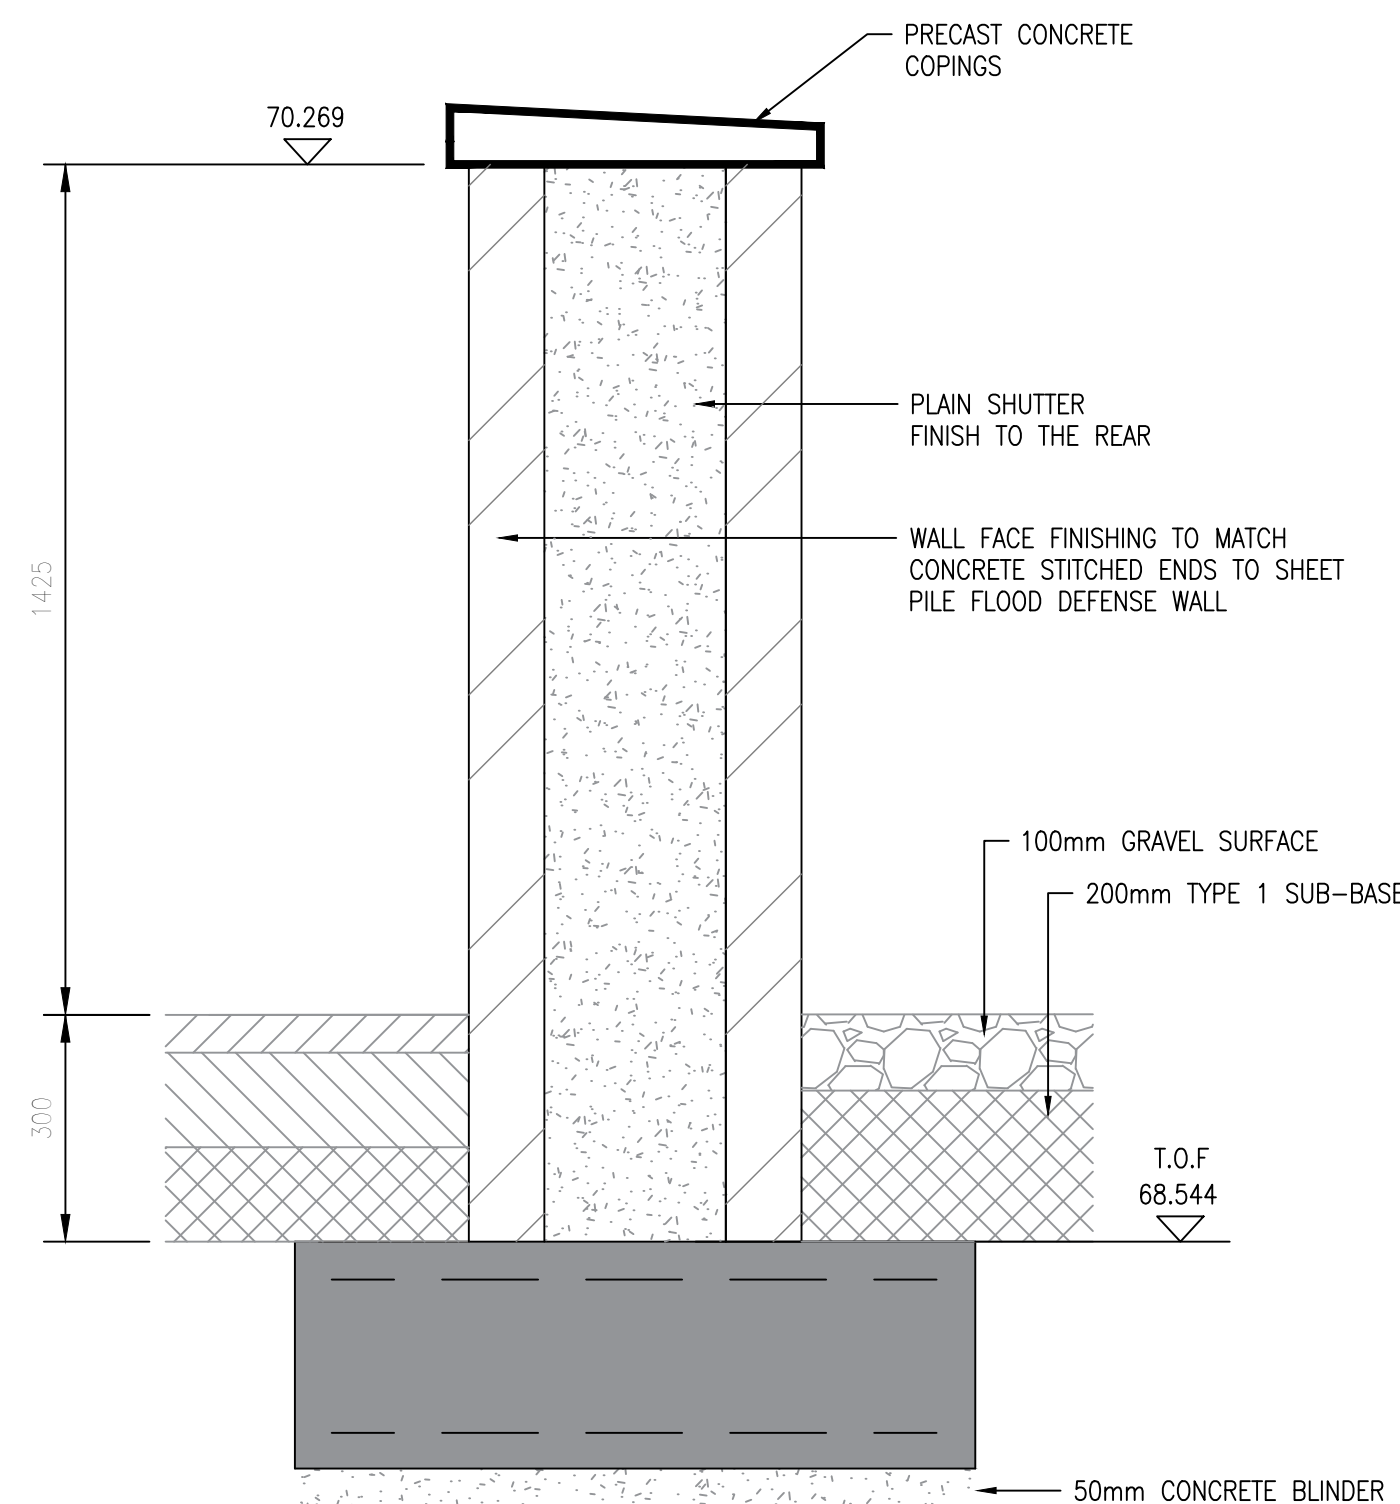

TYPICAL SECTION ON RETAINING WALL
(SCALE 1:10)

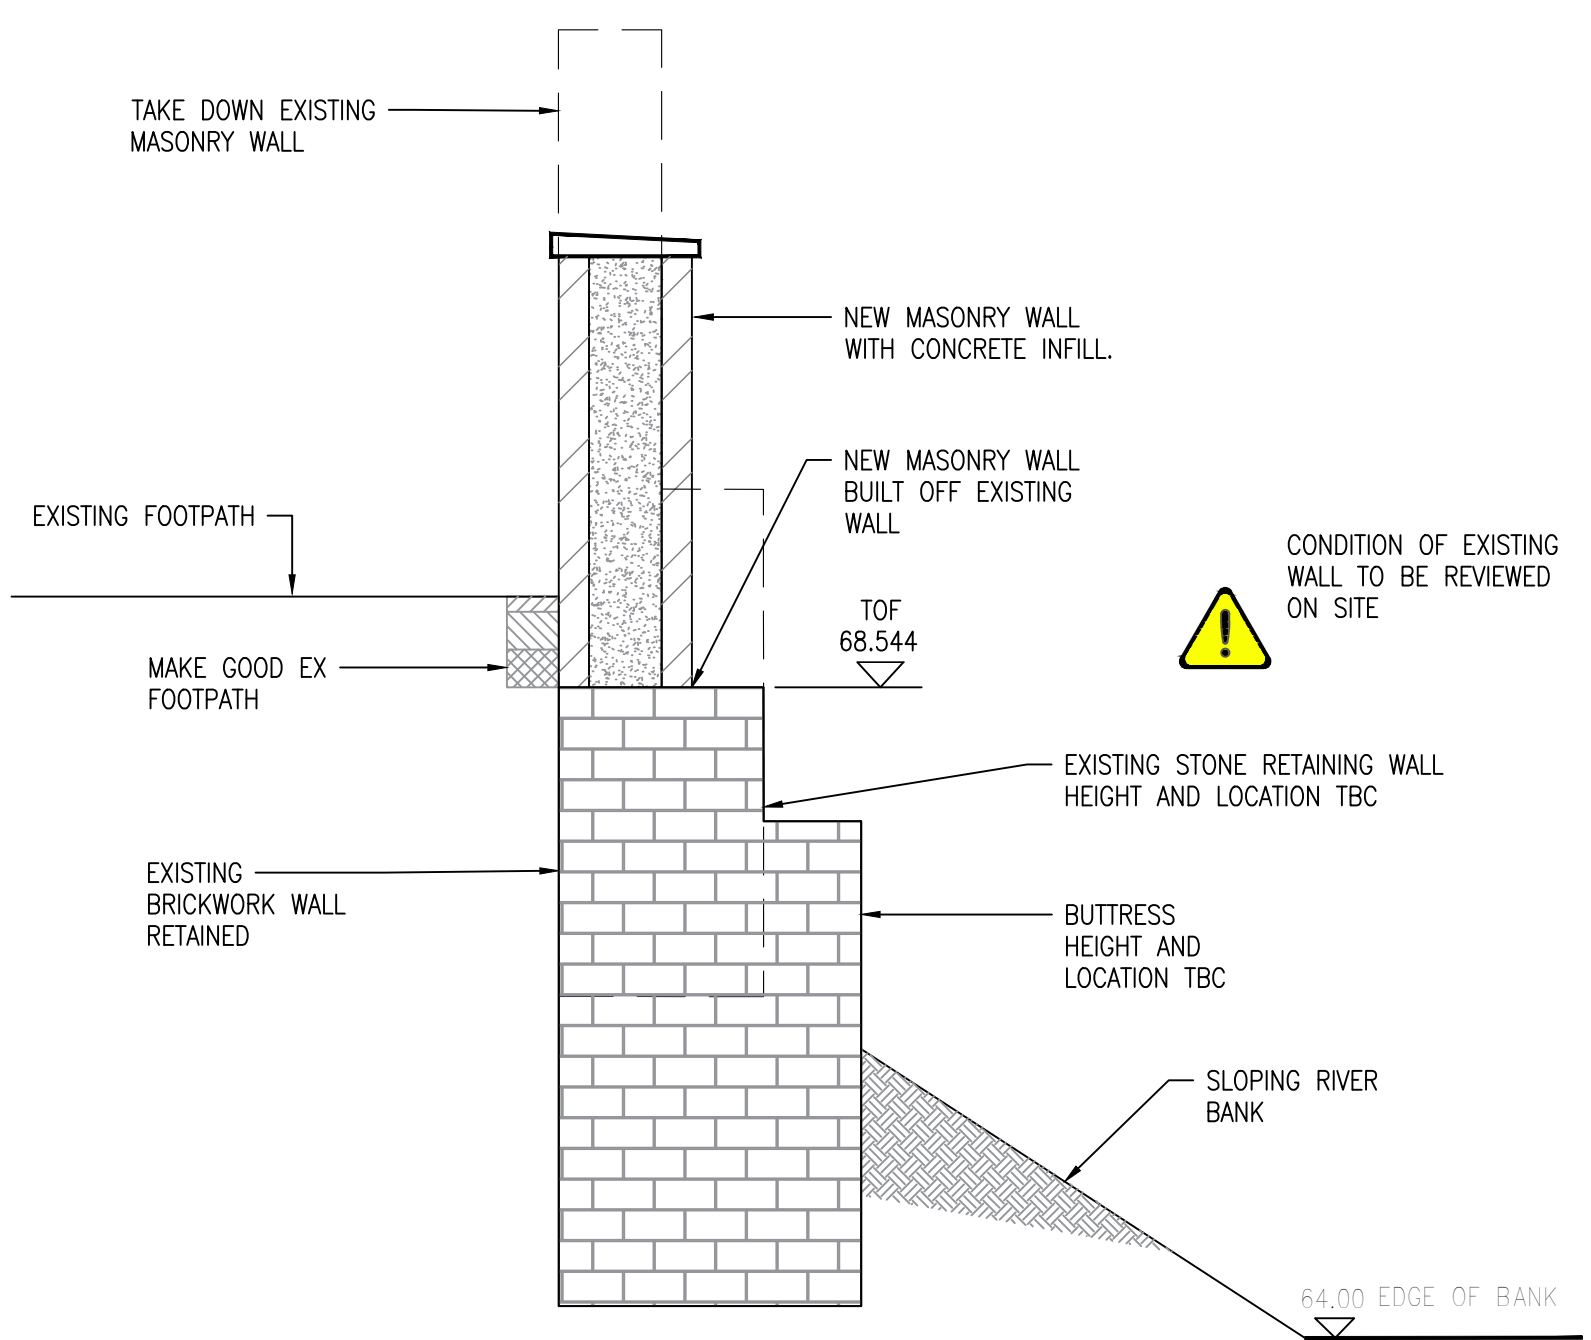

SECTION C-C
(SCALE 1:25)

Do not scale from this drawing.

SAFETY HEALTH AND ENVIRONMENTAL INFORMATION	
IN ADDITION TO THE HAZARD/RISKS NORMALLY ASSOCIATED WITH THE TYPES OF WORK DETAILED ON THIS DRAWING, NOTE THE FOLLOWING RISKS AND INFORMATION.	
RISKS LISTED HERE ARE NOT EXHAUSTIVE. REFER TO DESIGN ASSESSMENT FORM NO.	
CONSTRUCTION 1. HIGHWAY TRAFFIC 2. EXISTING SERVICES 3. FRAGILE BRIDGE STRUCTURE	
DEMOLITION 1. AS CONSTRUCTION	
FOR INFORMATION RELATING TO USE, CLEANING AND MAINTENANCE SEE THE HEALTH AND SAFETY FILE	
IT IS ASSUMED THAT ALL WORKS WILL BE CARRIED OUT BY A COMPETENT CONTRACTOR WORKING, WHERE APPROPRIATE, TO AN APPROVED METHOD STATEMENT.	

NOTES:
1. REFER TO 159751-2020 FOR CONCRETE & STEELWORK NOTES

Rev.	Date	Description	Drwn.	Chkd.	Appd.
1		RETAINING WALL UPDATES	AW	JRT	JRT
2		SECTIONS UPDATED	AW	JRT	JRT
3		DOWNED TO SUIT NEW LAYOUT	AW	JRT	JRT
4		AMENDED TO SUIT NEW LAYOUT	AW	JRT	JRT

FAIRHURST
51a St. Pauls Street
LEEDS
LS1 2TE
Tel: 0113 243 4671
Fax: 0844 381 4412

A.E. YATES
Group

Client:

Project Title:
**HARDY'S GATE BRIDGE
DUMERS LANE
BURY**

Drawing Title:
**NORTH GATE
ELEVATIONS AND DETAILS**

Scale of A1: AS SHOWN	Status: PRELIMINARY	Revision:
Drawn: JM	Checked: JRT	Approved: JRT
Date: 24/06/24	Date: 24/06/24	Date: 24/06/24
Drawn No.:	Fairhurst Ref No.: 159751-2011	Revision: D

ENV0000389C-FHT-00-DR-C-2011