


Shop front 280/282 - Location Plan

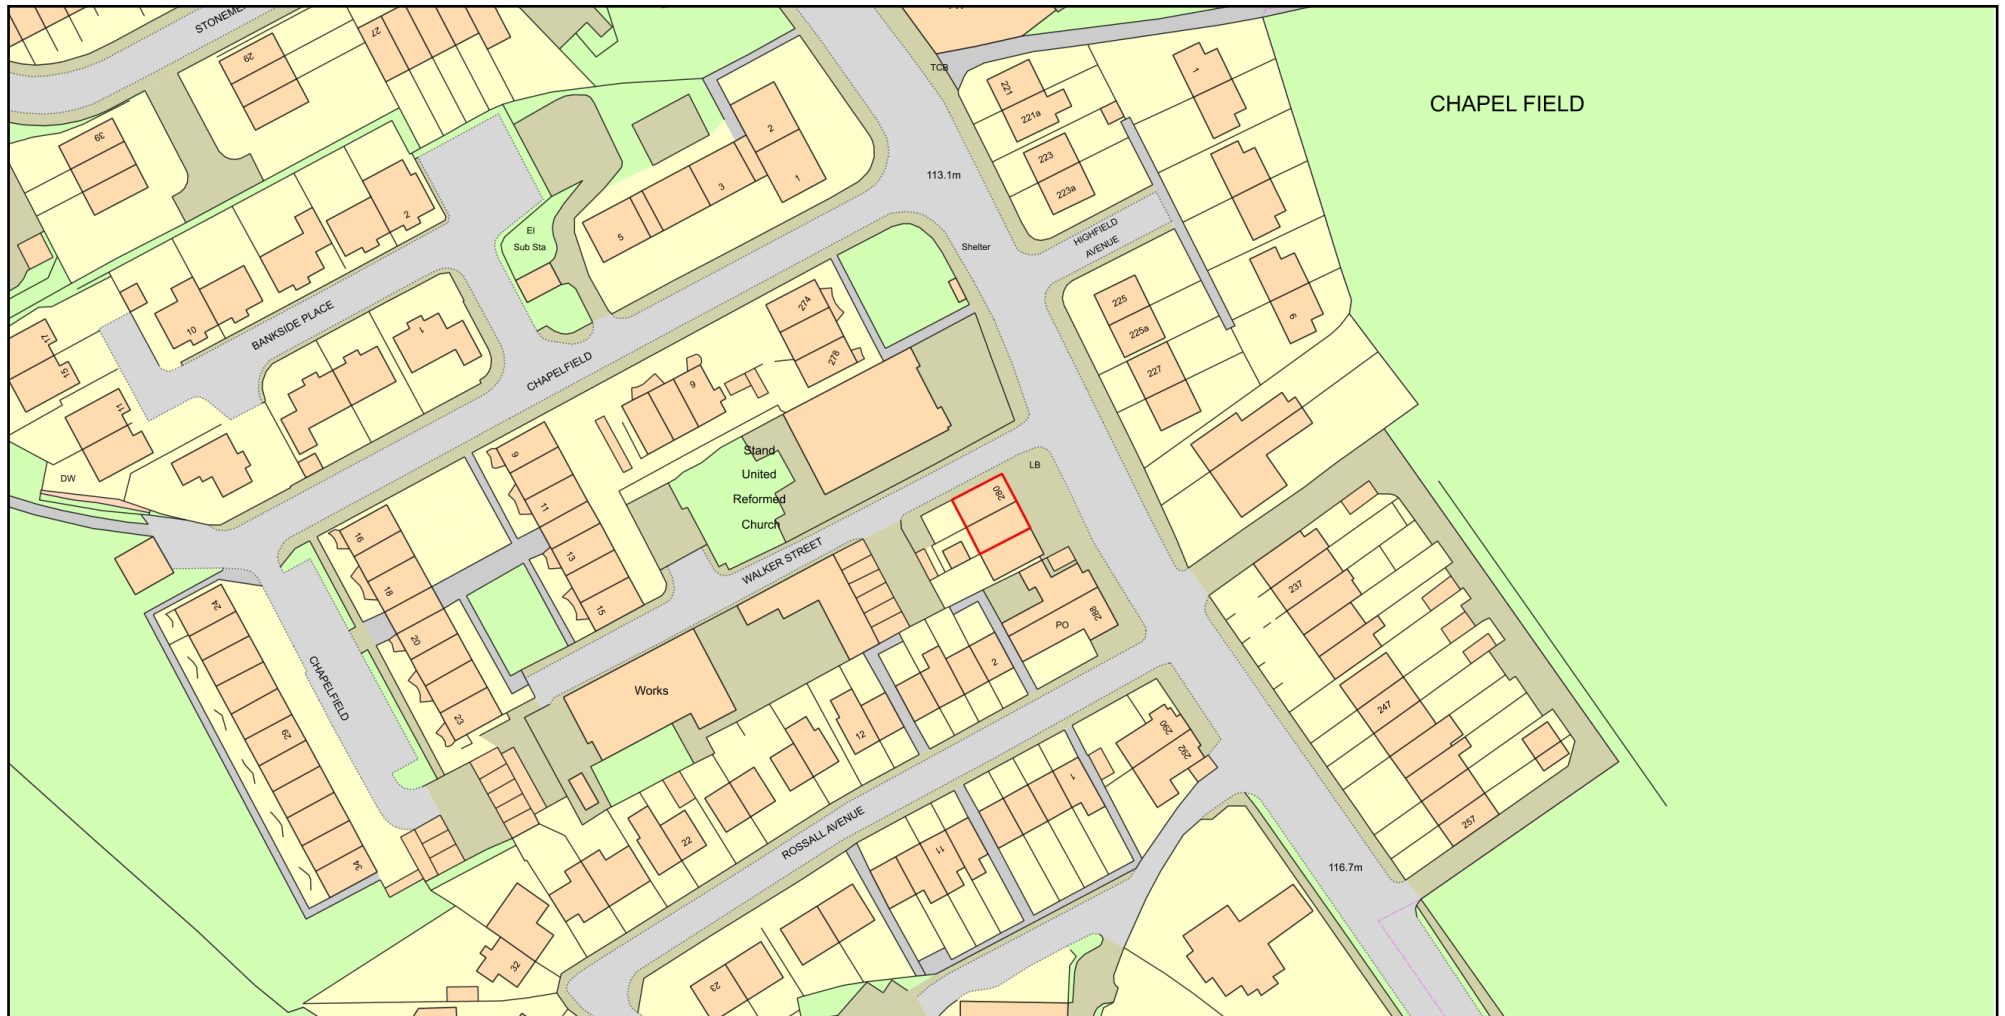

0 50
Metres



Plan Produced for: Bury planning permission

Date Produced: 25 Oct 2022

Plan Reference Number: TQRQM22298132341993

Scale: 1:1250 @ A4

© Crown copyright and database rights 2021 OS 100042766

