



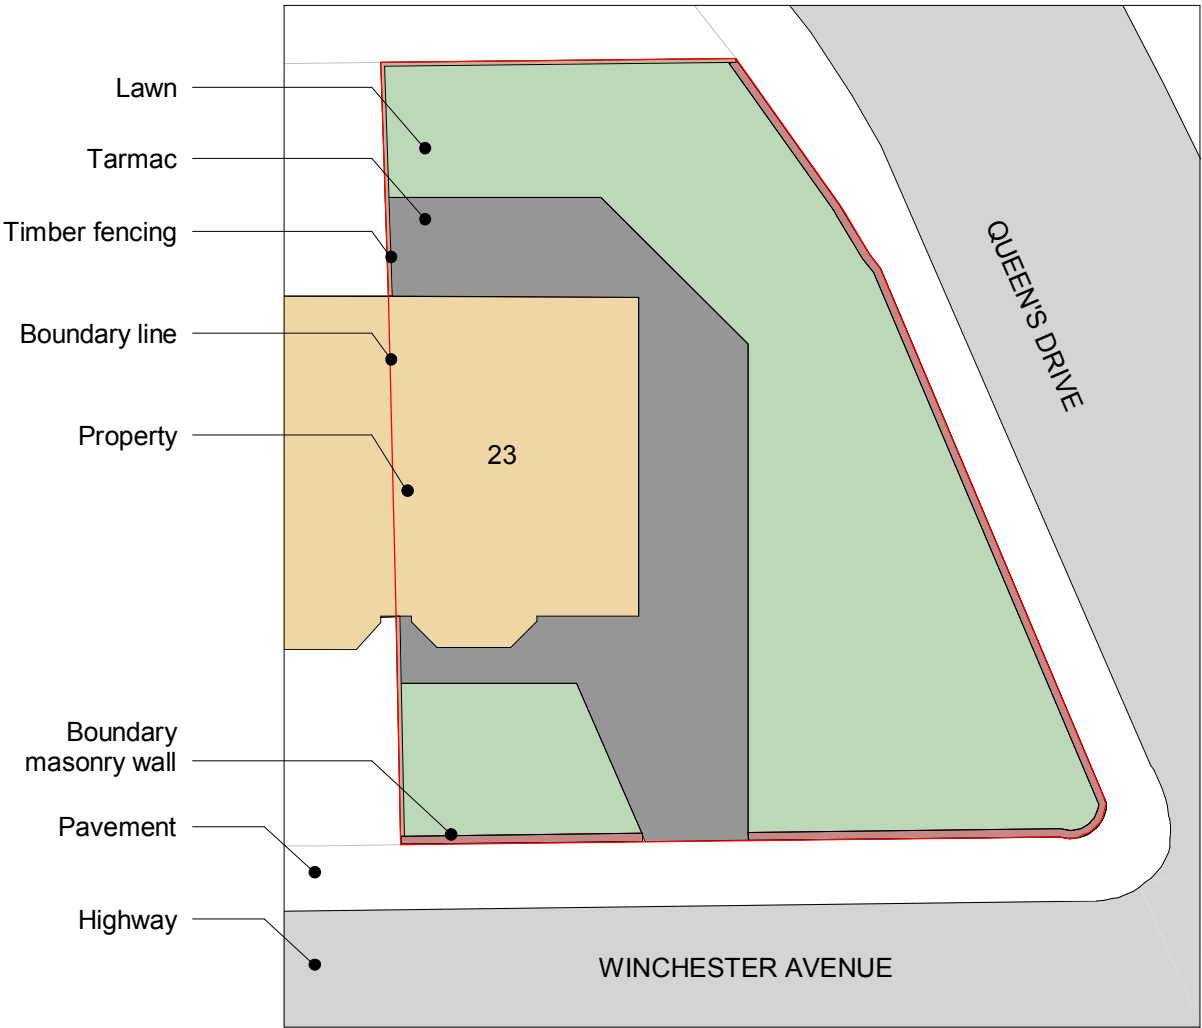

1. Site Layout - Existing
1 : 200

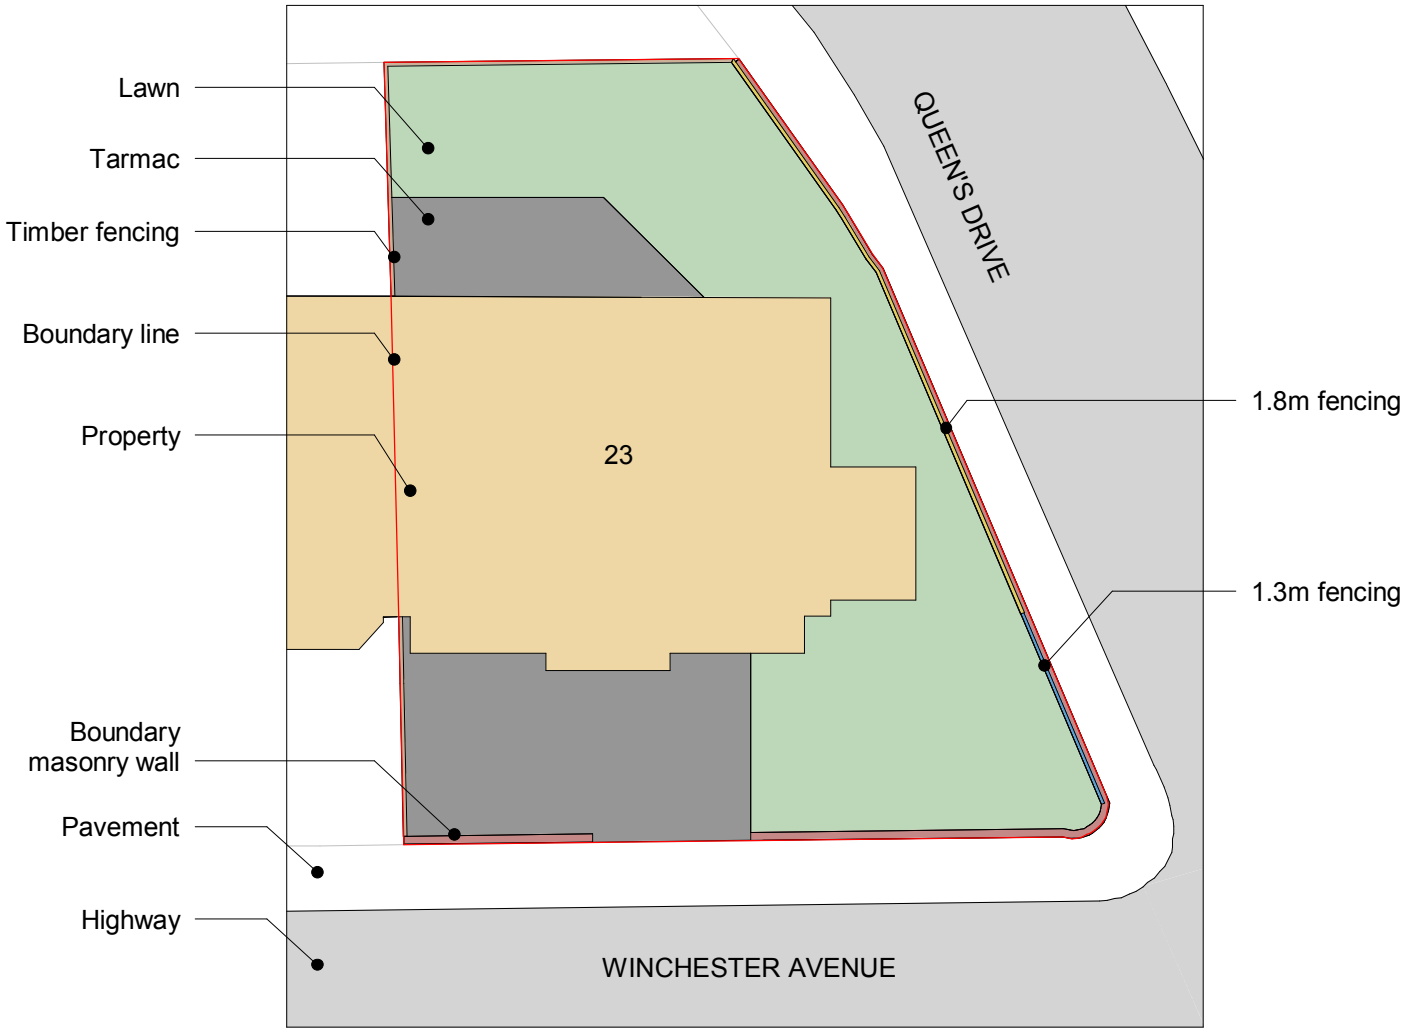

2. Site Layout - Proposed
1 : 200

1	Mansard roof	ER	11-02-25
REV	DESCRIPTION	BY	DATE



RADNOR

ARCHITECTURE

PLANNING & DESIGN

office@radnorarchitecture.co.uk

PROJECT	
23 Winchester Avenue	
PROJECT NO.	RA24029.
CLIENT	-
DATE	15 NOV 2024
DRAWN BY	ER
SHEET NO.	REV.
301.	1
SCALE @ A3	
1 : 200	
NOTES	
© COPYRIGHT : ALL RIGHTS RESERVED. NO PART OF THIS PUBLICATION MAY BE REPRODUCED, IN ANY FORM OR BY ANY MEANS WITHOUT PRIOR WRITTEN PERMISSION FROM THE DESIGNER. ALL DIMENSIONS AND SETTING OUT ARE TO BE CHECKED AND CONFIRMED ON SITE BEFORE COMMENCEMENT OF WORK. ANY VARIATION IS TO BE REPORTED TO THE DESIGNER PRIOR TO THE COMMENCEMENT OF ANY WORK. ALL WORK AND MATERIALS TO BE IN ACCORDANCE WITH CURRENT STATUTORY LEGISLATION, RELEVANT CODES OF PRACTICE AND BRITISH STANDARDS. ALL DIMENSIONS ON THIS DRAWING ARE IN MILLIMETRES UNLESS STATED OTHERWISE.	