


PROPOSED GROUND FLOOR LAYOUT PLAN

20 Bland Road - Prestwich M25 9WL
Single Storey Rear Extension with Access
Step
1:50@A3-MCPRPL05B
Dimensions to be checked on site by contract
REAR EXTENSION WIDTH REDUCED AND
REAR PROJECTION INCREASED

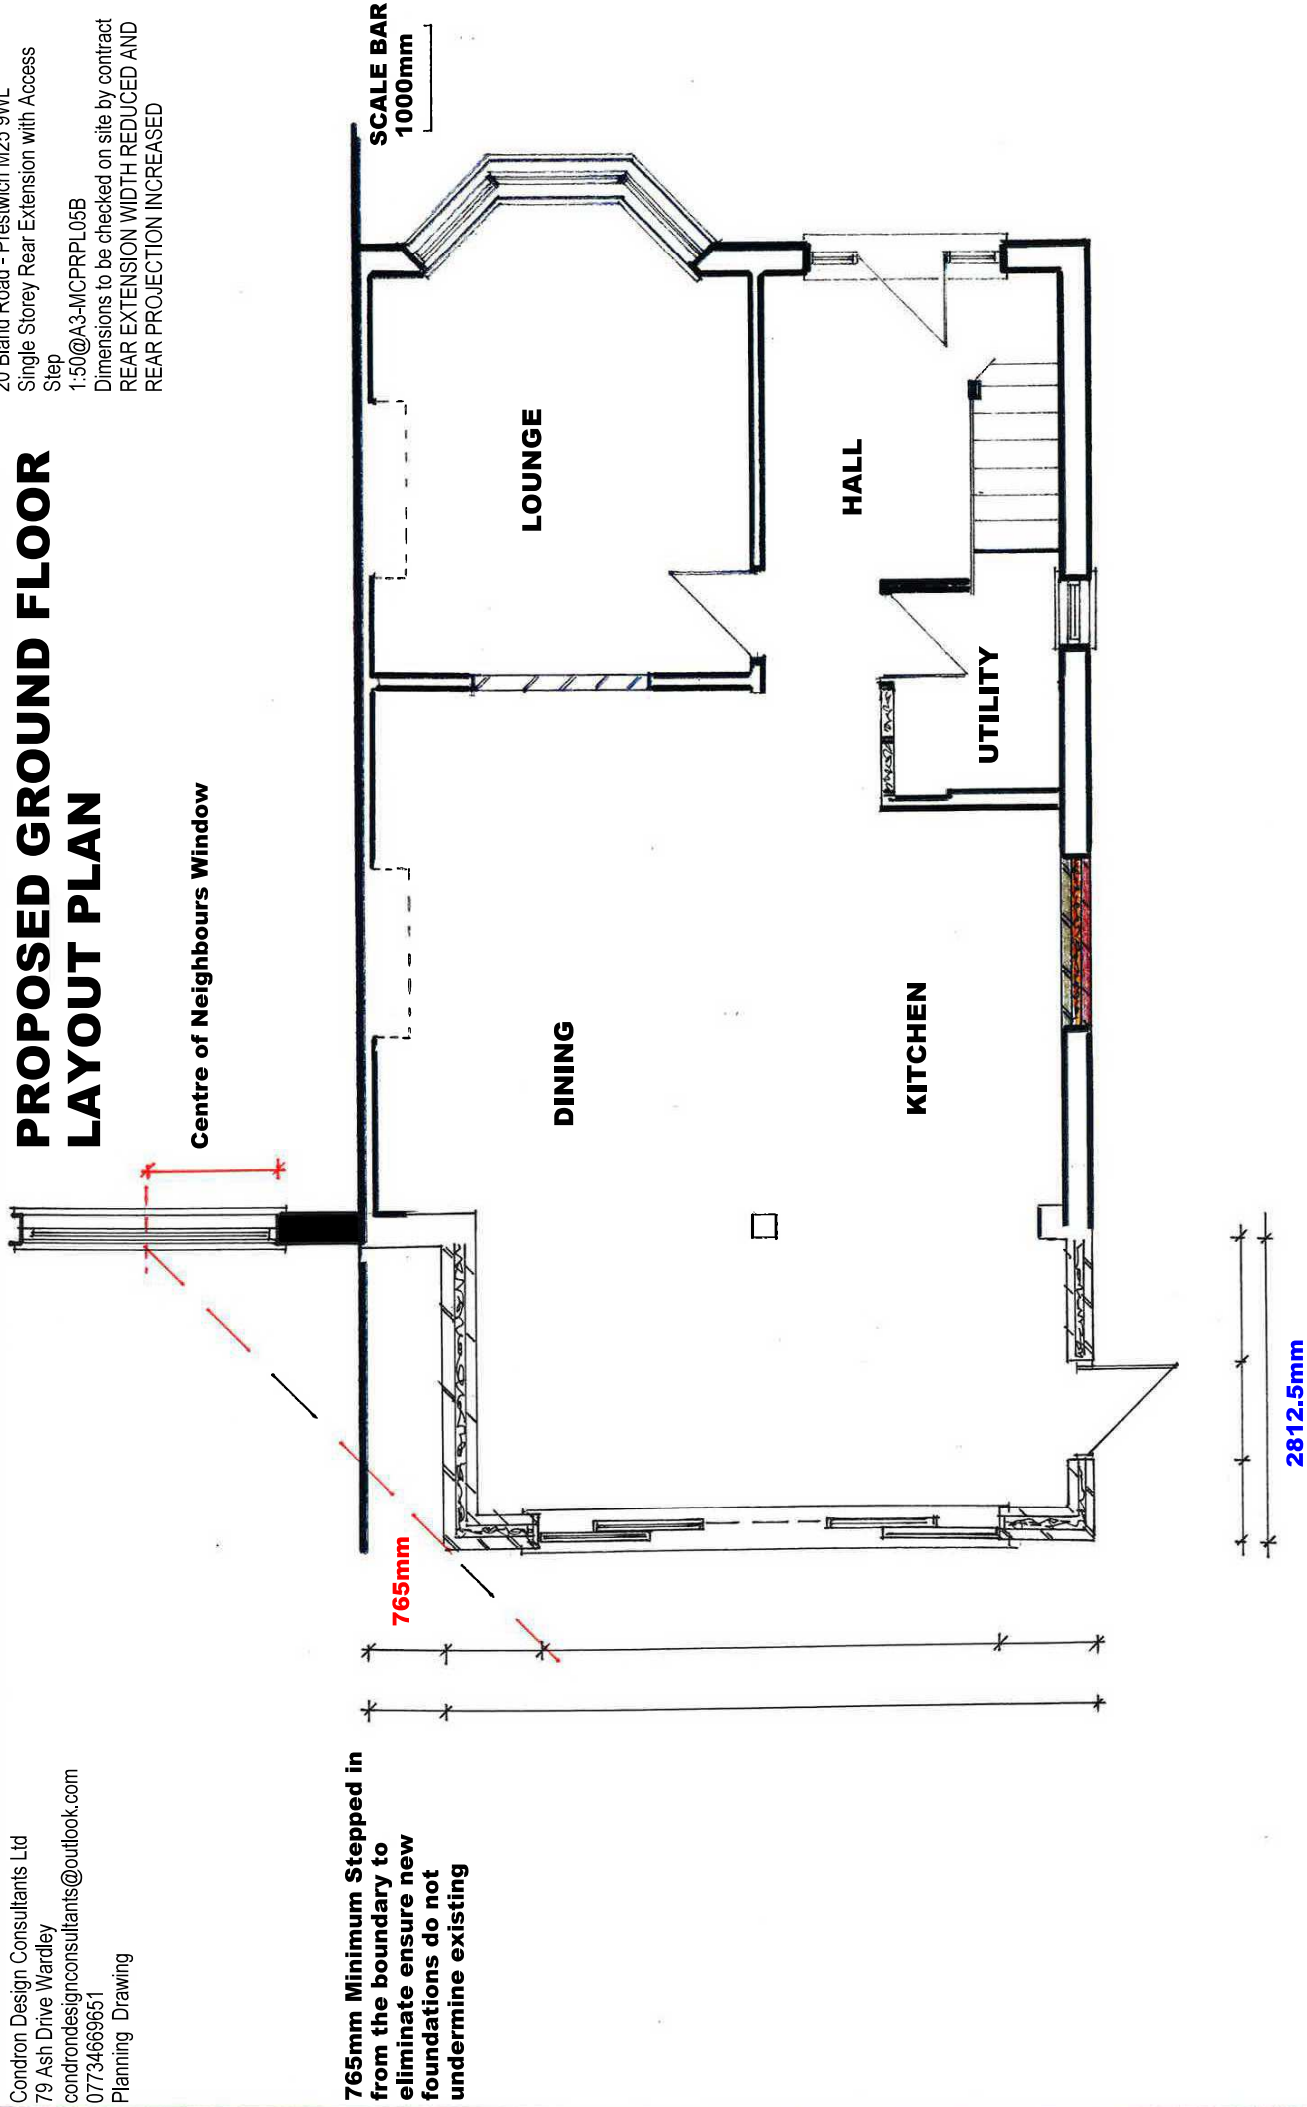

765mm Minimum Stepped in from the boundary to eliminate ensure new foundations do not undermine existing