




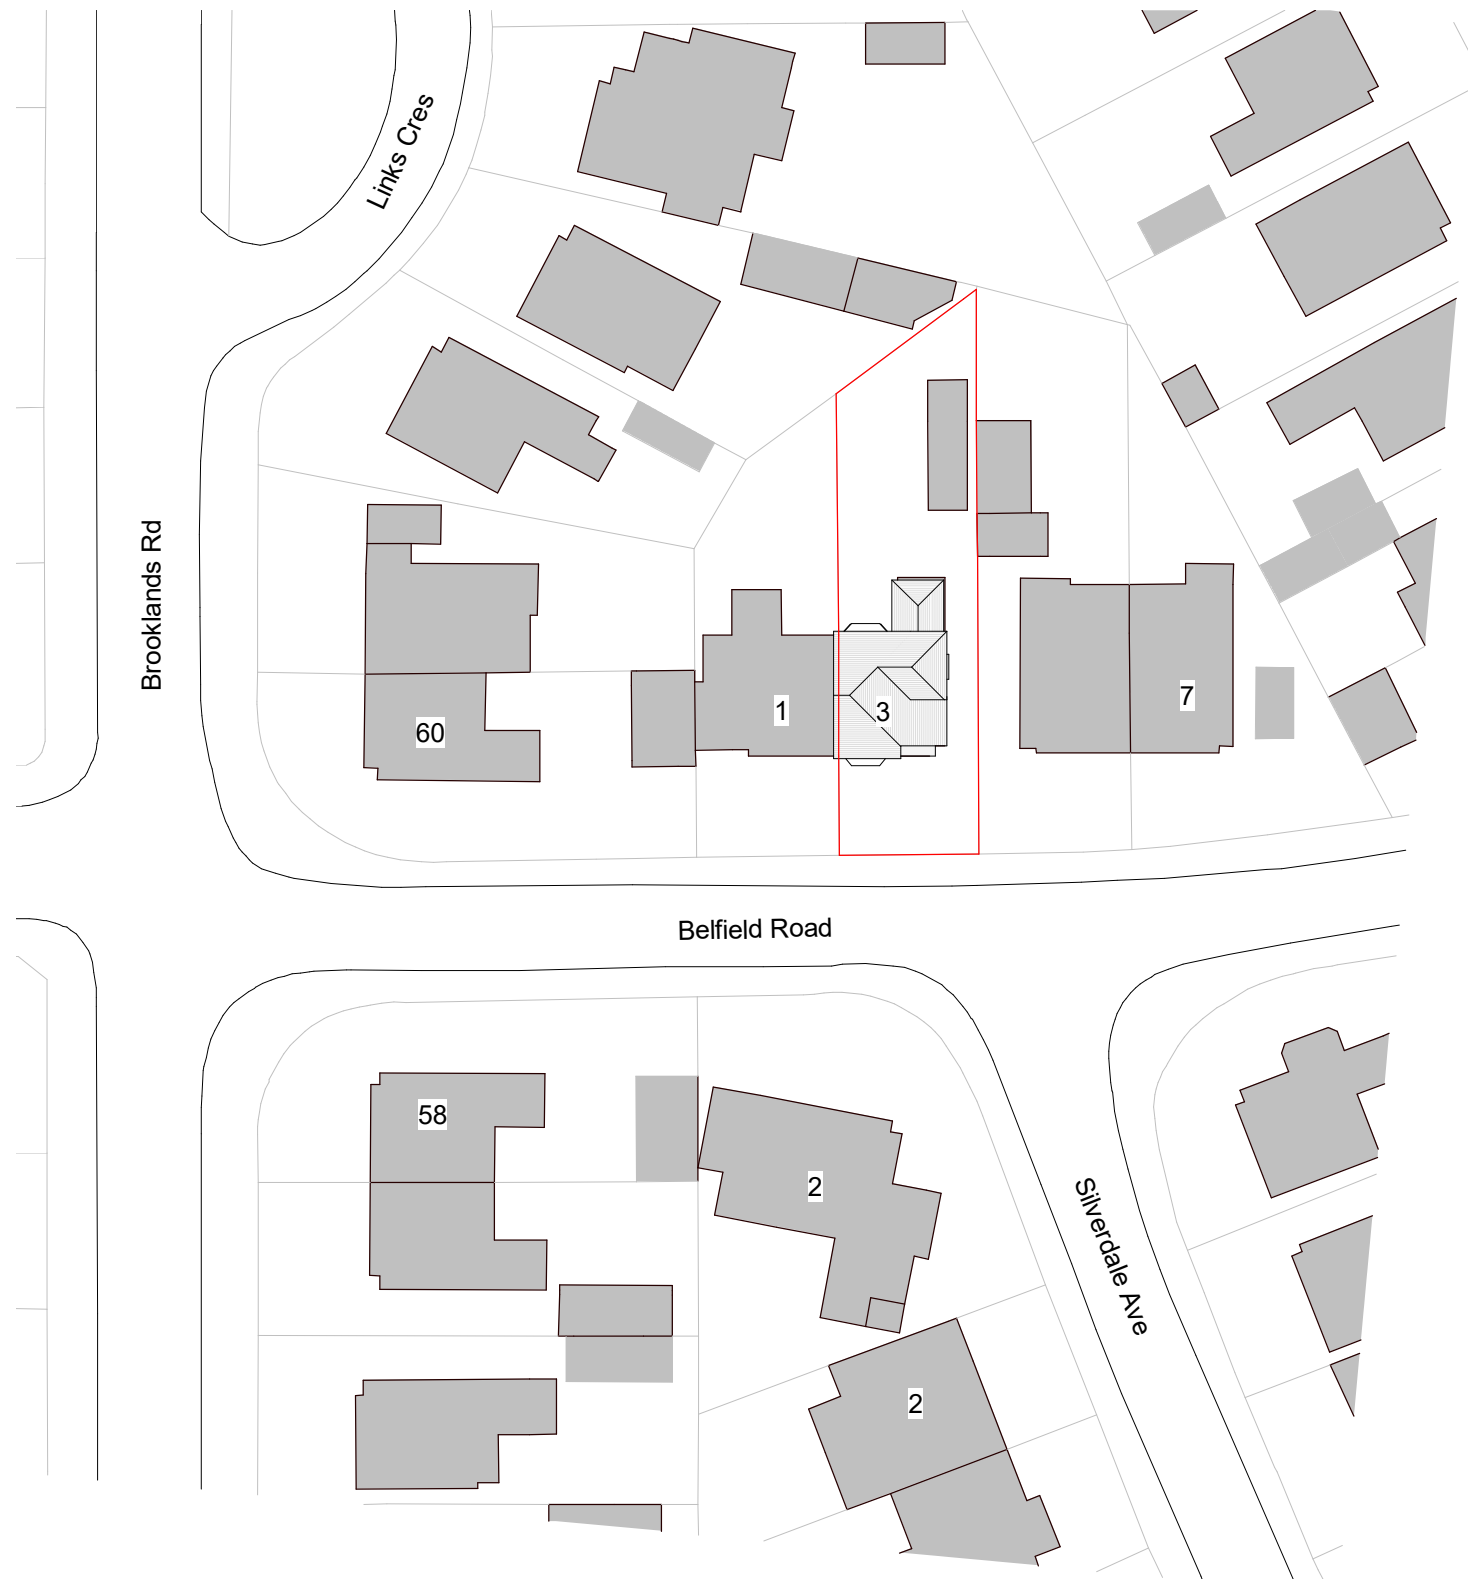


1. Site - Block Plan
1 : 500

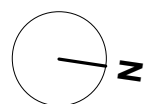

Ordnance Survey, (c) Crown Copyright 2022. All rights reserved. Licence number 100022432

2. Site - Location Plan

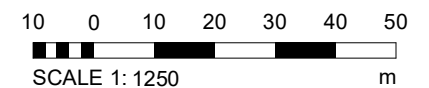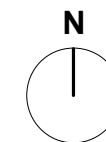

Notes - Boundaries

- A Application site boundary determined using OS Data.

Legend - Boundaries

- Site Boundary
Site Ownership

REV		DESCRIPTION		BY	DATE
PROJECT	SCALE @ A3	DATE	DRAWN BY		
3 Belfield Road	As indicated	15 Feb 2022	JS		
CLIENT	STATUS				
Shalom, E	PLANNING				
TITLE	PROJECT NO.	DRAWING NO.	REV.		
Site - Location and Block Plan	DA22009.	001.			
 DEBTAL ARCHITECTURE www.debtal.co.uk		NOTES			
		© COPYRIGHT : ALL RIGHTS RESERVED. THIS DRAWING MUST NOT BE REPRODUCED WITHOUT PRIOR WRITTEN CONSENT. DRAWING TO BE USED FOR THE STATUS INDICATED ONLY. ALL DIMENSIONS AND SETTINGS OUT SHALL BE CHECKED AND CONFIRMED ON SITE. ANY DISCREPANCIES TO BE REPORTED TO THE DESIGNER PRIOR TO THE COMMENCEMENT OF ANY WORK. ALL WORK AND MATERIALS TO BE IN ACCORDANCE WITH CURRENT STATUTORY LEGISLATION, RELEVANT CODES OF PRACTICE AND BRITISH STANDARDS. ALL DIMENSIONS ON THIS DRAWING ARE IN MILLIMETRES (UNLESS OTHERWISE STATED).			