


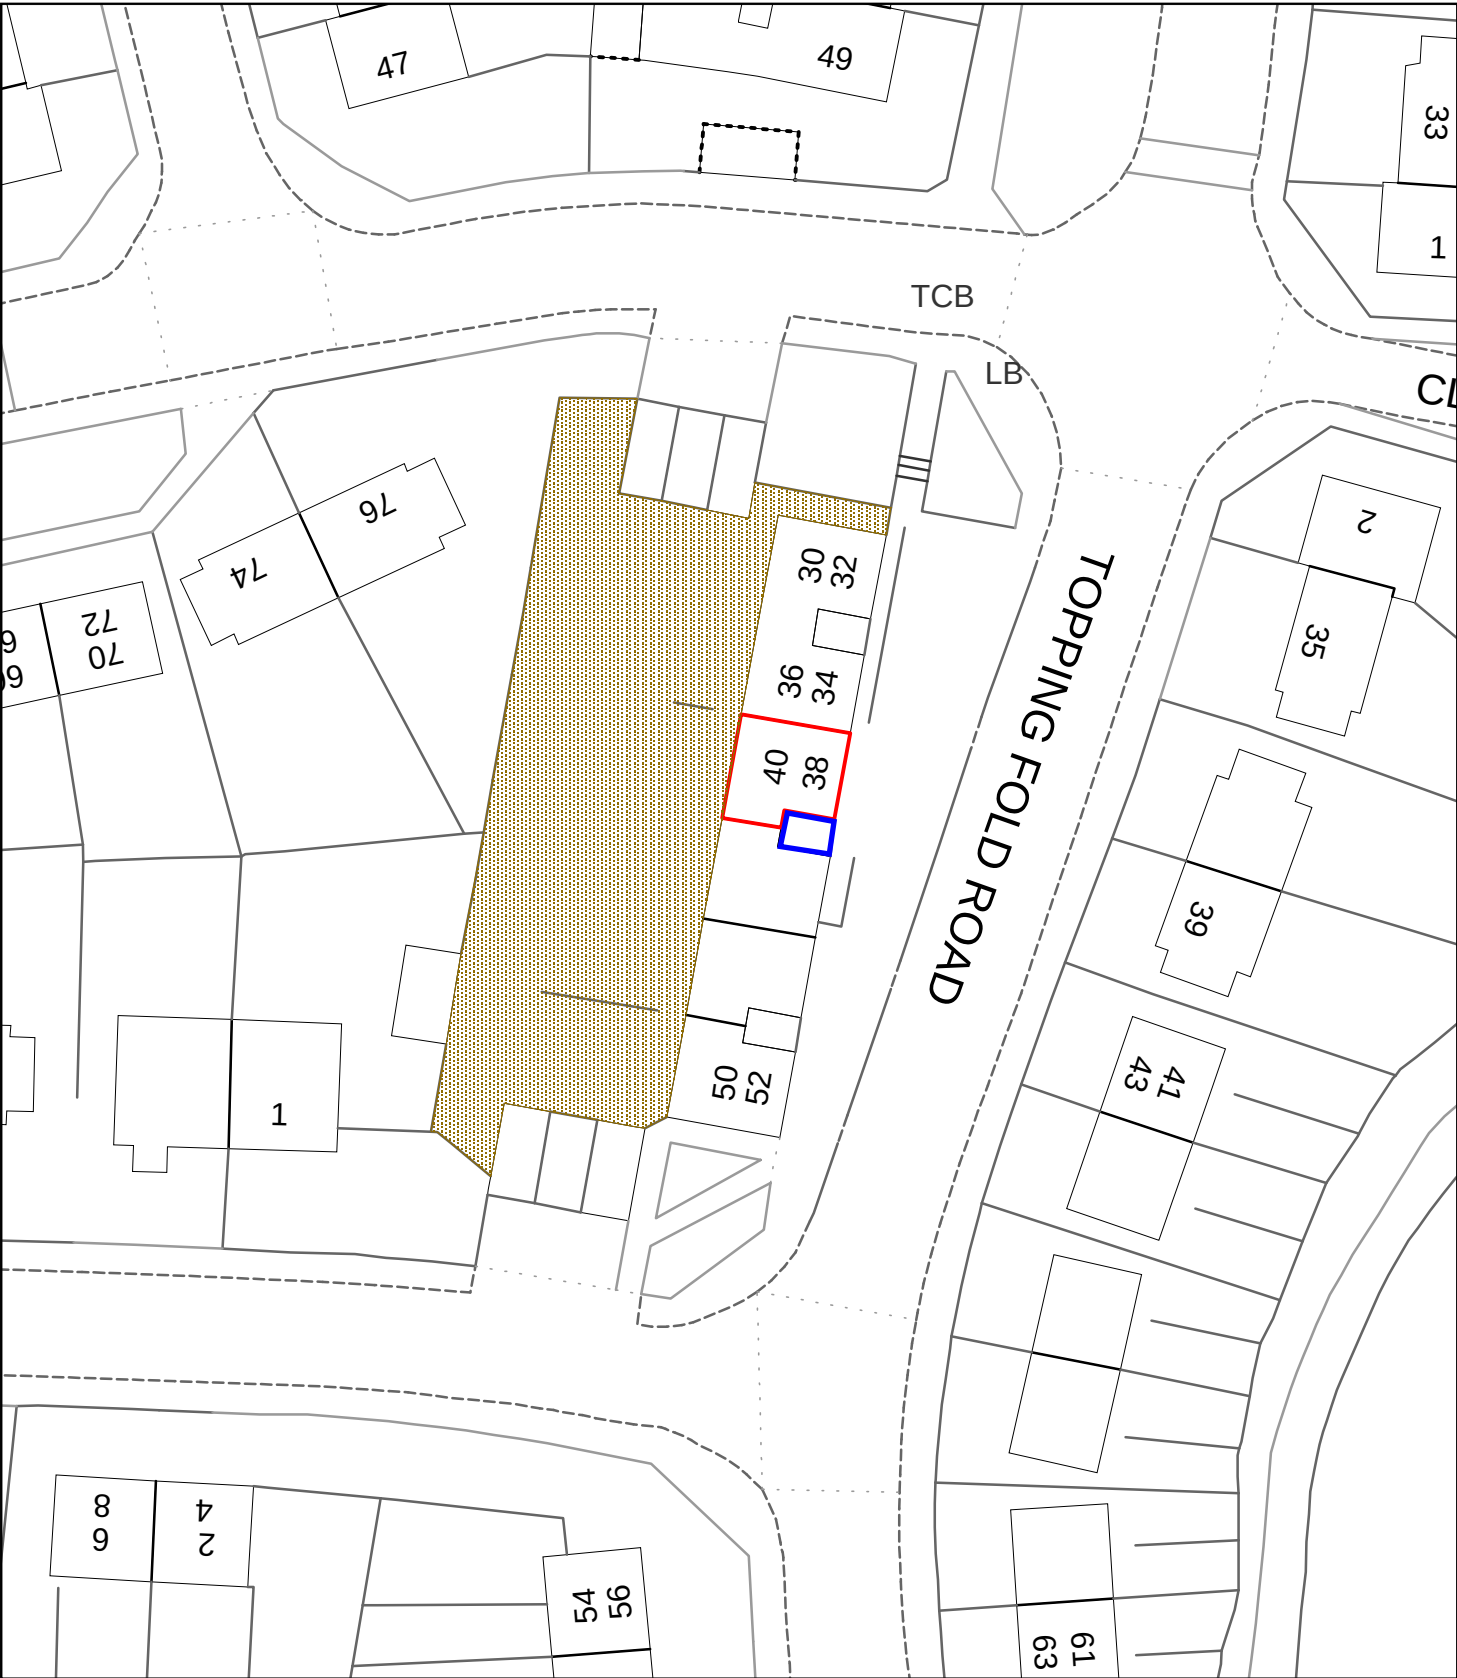

PLAN 40 Topping Fold Road
 Bury BL9 7NG
SCALE 1:500
DATE 30/08/2022



Common entrance
(Shared with Number 42)

