


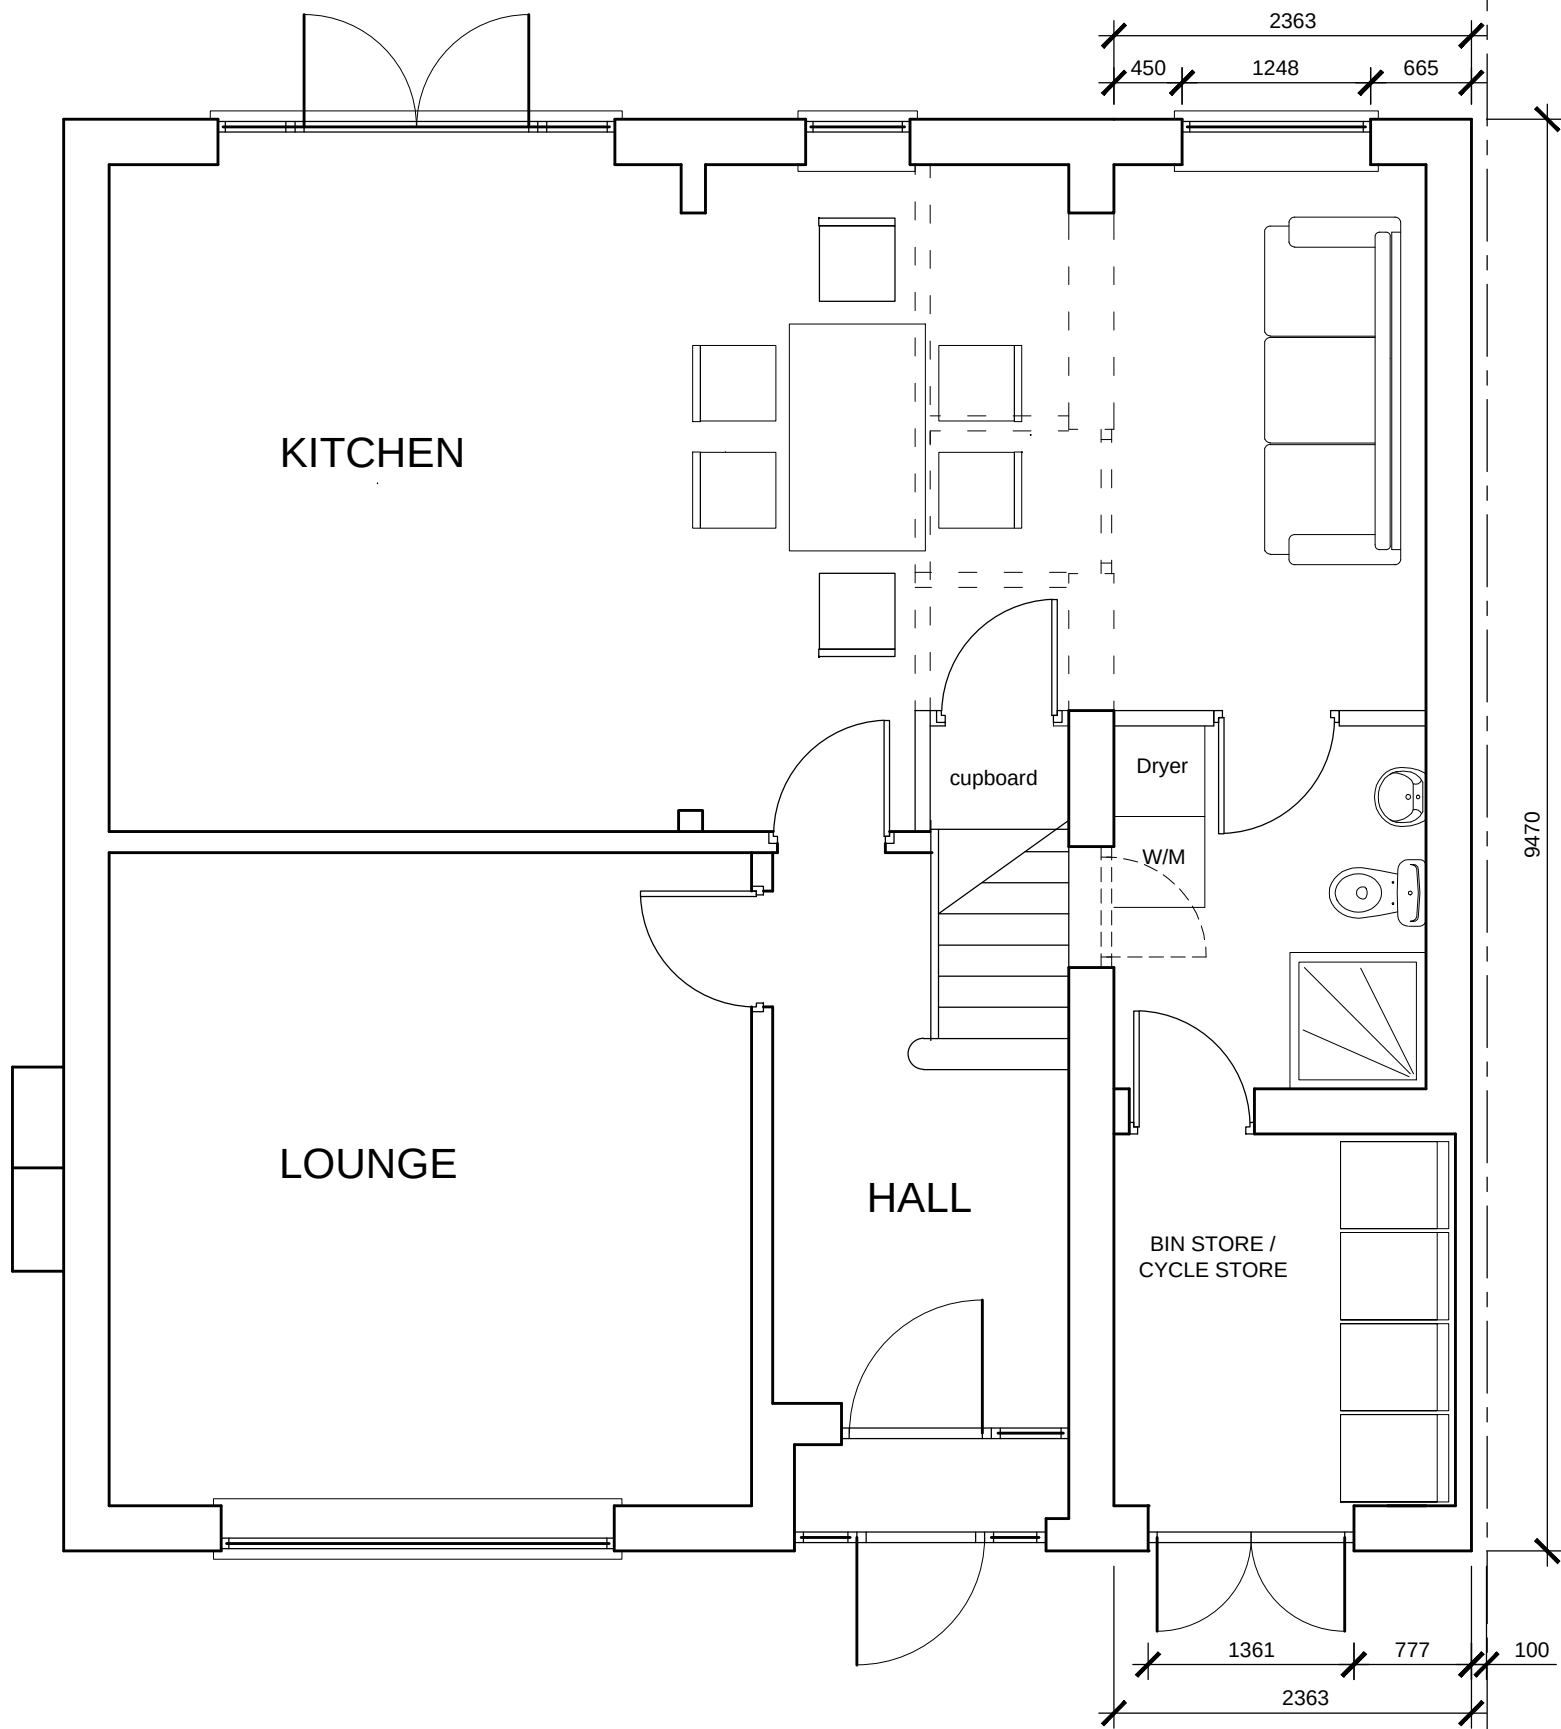

# PROPOSED GROUND FLOOR

## PLANNING

|   |                                  |            |            |
|---|----------------------------------|------------|------------|
|   |                                  |            |            |
| REV   | DATE                             | AMENDMENTS | INT        |
| Harry Jackson Surveyors Limited   |                                  |            |            |
| Unit 4A Farnworth Park Industrial Estate<br>Wellington Street, Farnworth, Bolton BL4 7BY<br>Tel: 01204 701740 Mobile: 07931 321879 |                                  |            |            |
| CLIENT   | Mr & Mrs Chivers                 |            |            |
| ADDRESS   | 7 Burndale Drive<br>Bury BL9 8EN |            |            |
| PROJECT   | Two Storey Side Extension        |            |            |
| TITLE   | Proposed GF Plan                 |            |            |
| DRAWING No.   | 5                                | REV        |            |
| SCALES   | 1:50                             | DATE       | March 2022 |
| DRAWN BY   | BE                               | SHEET SIZE | A3         |
| CHECKED BY   | HJ                               | COPYRIGHT  | ©          |

