


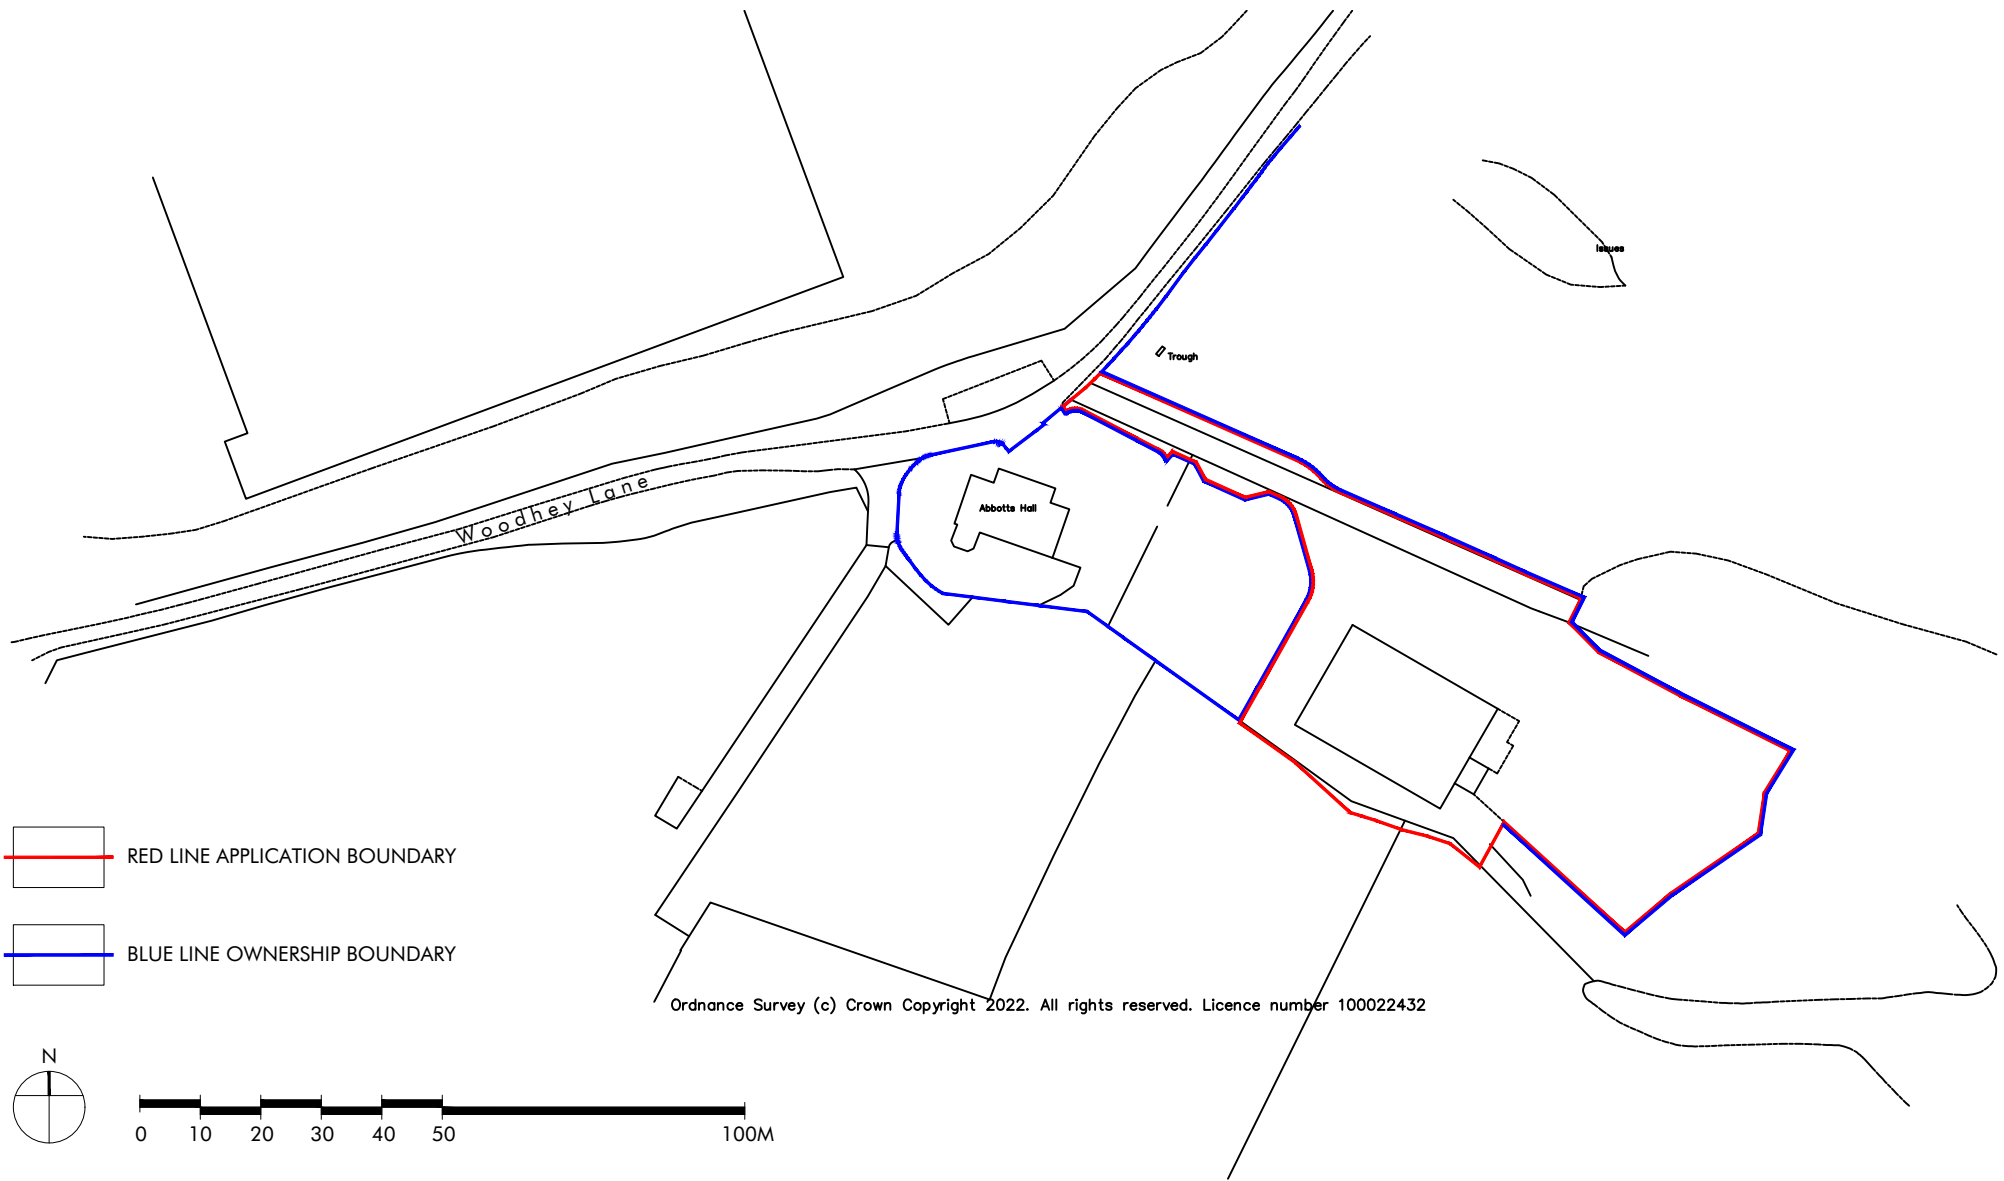

NOTES

Do not scale from this drawing.

Use figured dimensions only.

The content of this drawing remains the copyright of EAT Landscape.

All dimensions to be checked on site. Any discrepancies to be reported to the relevant parties.

This drawing must only be used for the purpose for which it is supplied and its contents must not be reproduced for any purpose without written consent.

REVISIONS			
Rev.	Description	Drawn by	Date

Client		
Derek Abbott		
Project Title		
Abbotts Hall, Woodhey Road, Ramsbottom, BLO 9RD		
Scale	Drawing size	Status
1:1250	A3	Planning
Date	Drawn by	Checked by
May 2024	EEJR	EEJR



e: info@eatlandscape.co.uk
t: 0151 558 1288

w: www.eatlandscape.co.uk
m: 07837 835 774

Drawing Title	
Location Plan	
Drawing No.	Revision
D234.001	-