



KEY

RED LINE APPLICATION BOUNDARY

SURFACING AND EDGINGS

S1 CRUSHED STONE SURFACING TO ACCESS ROAD AND PUBLIC RIGHT OF WAY

S2 TEGULA TYPE BLOCK PAVING HEATHER TYPE COLOUR SUGGESTED SUPPLIER - TOBERMORE LINE OF CONTRASTING COLOUR BLOCKS TO MARK SPACES

S3 GRASS GRID TYPE SURFACING SEEDED WITH SPECIES RICH GRASS SEED MIX SUGGESTED SUPPLIER - GROUNDTRAX

S4 NATURAL STONE, PORCELAIN OR HIGH QUALITY CONCRETE SLABS MEDIUM GREY OR BUFF COLOUR SUGGESTED SUPPLIERS - TOBERMORE, LONDON STONE

S5 SELF BINDING GRAVEL FLUSH METAL EDGINGS

S6 GRASSCRETE TYPE PAVING

ROADSIDE BULLNOSED KERB CONCRETE, CONCRETE AGGREGATE OR STONE

BOUNDARY TREATMENTS AND SITE FURNITURE

B1 1.5M HORIZONTAL TIMBER SLATTED FENCE

B2 1.2M HIGH TIMBER POST AND RAIL FENCE MATCHING PEDESTRIAN GATE

B3 0.6M HIGH TIMBER KNEE RAIL

*EV ELECTRIC VEHICLE CHARGING POINTS

F1 BIKE STORE

SOFT LANDSCAPE

EXISTING TREES AND HEDGEROWS TO BE RETAINED AND PROTECTED ACCORDING TO ARBORICULTURAL IMPACT ASSESSMENT

EXISTING MIXED SCRUB

NATIVE SCRUB PLANTING

PROPOSED NATIVE TREE



INSTANT MIXED NATIVE HEDGE MAINTAINED AT 1.5M HEIGHT

ORNAMENTAL PLANTING

HEDGEROW SEED MIX

LOW FERTILITY NATIVE SEED MIX WITH MOWN GRASS PATHS

SPECIES RICH GRASS TURF

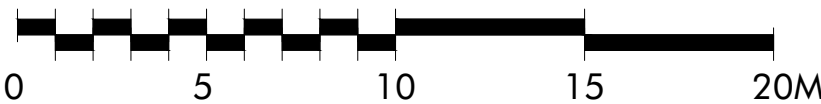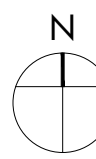

NOTES			
Do not scale from this drawing.			
Use figured dimensions only.			
The content of this drawing remains the copyright of EAT Landscape.			
All dimensions to be checked on site. Any discrepancies to be reported to the relevant parties.			
This drawing must only be used for the purpose for which it is supplied and its contents must not be reproduced for any purpose without written consent.			
REVISIONS			
Rev.	Description	Drawn by	Date
A	Additional section of hedge added in Nature Area	EEJR	01/07/24

Client Mr Derek Abbott			
Project Title Abbots Hall, Woodhey Road, Ramsbottom, BLO 9RD			
Scale 1:200	Drawing size A1	Status Planning	Drawing Title General Arrangement
Date May 2024	Drawn by EEJR	Checked by EEJR	Drawing No. D234.002
			Revision A

