
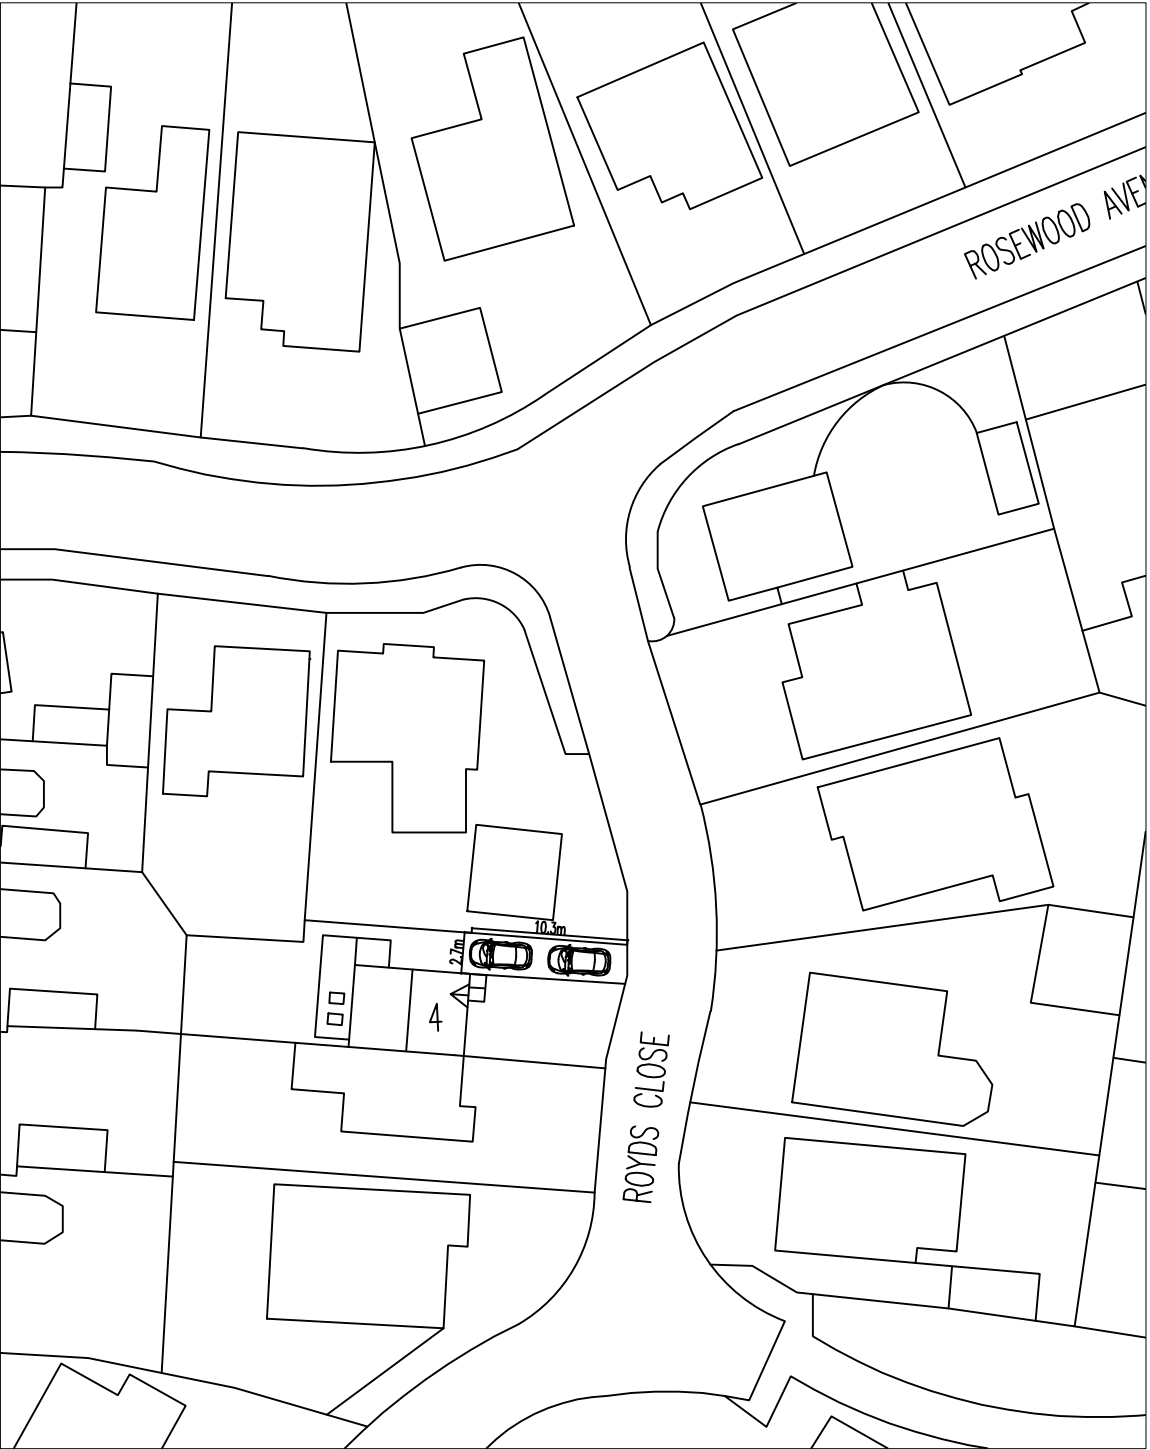


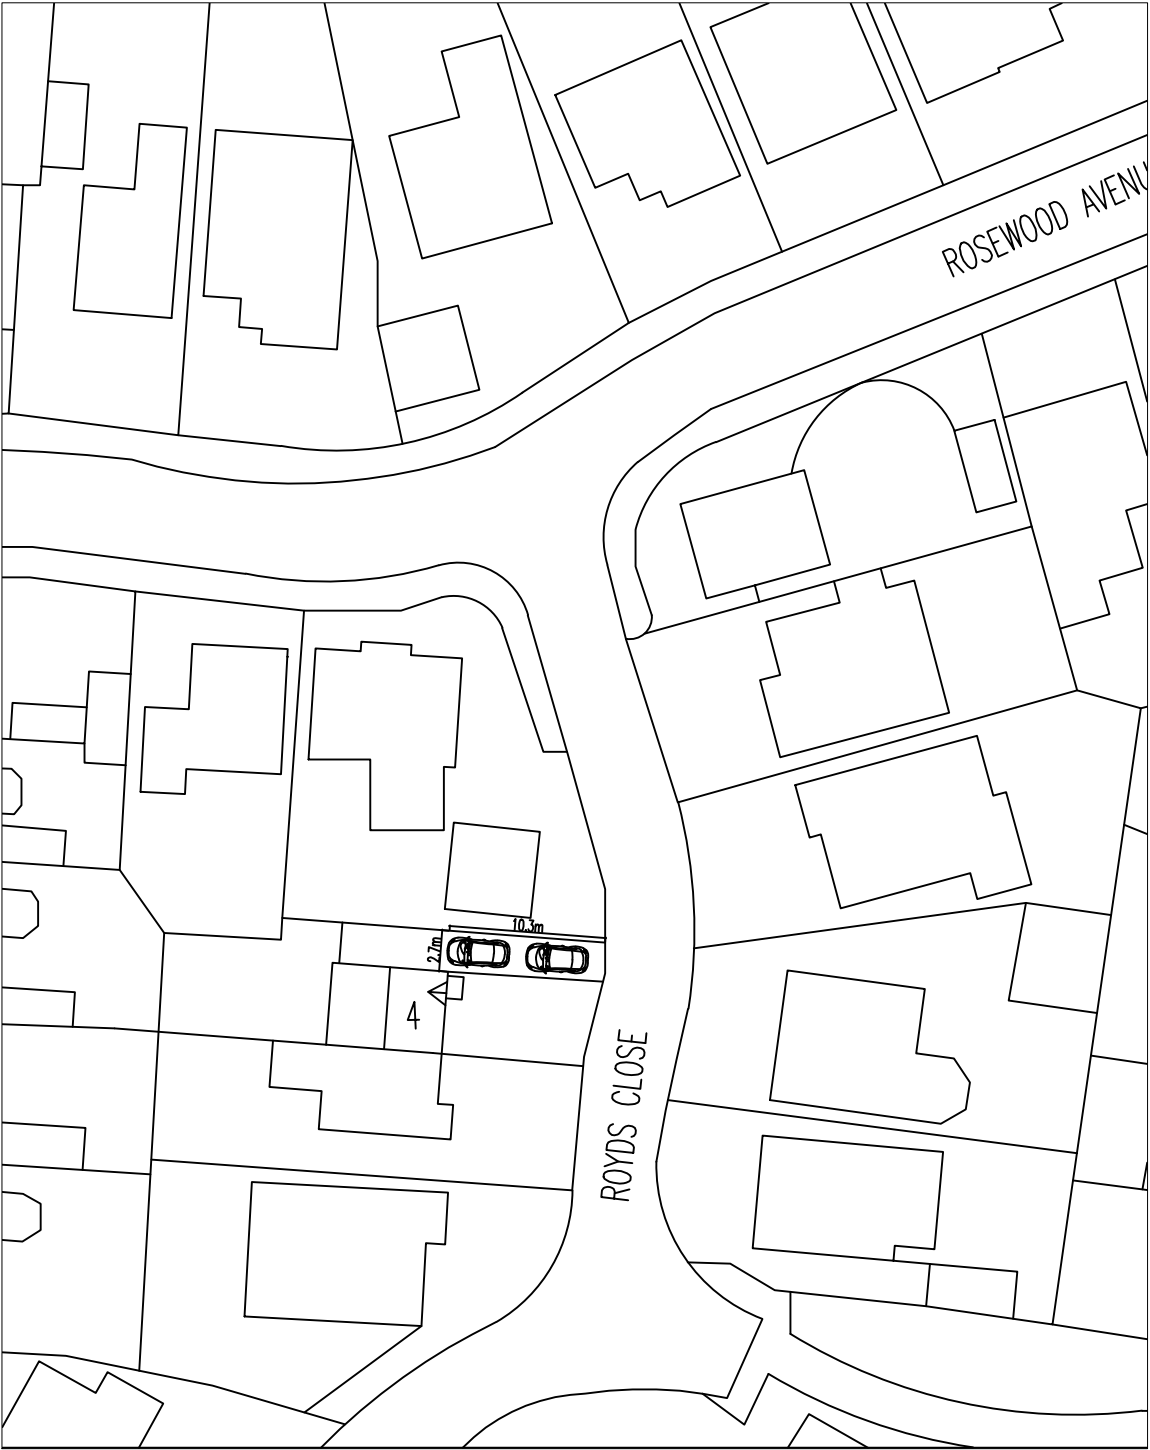

01

Existing Parking Plan

Scale 1:500

02

Proposed Parking Plan

Scale 1:500

Notes

Copyright in all documents and drawings prepared by the architect and any works executed from these documents and drawings shall, unless otherwise agreed, remain the property of the designer and must not be reproduced by, lent or disclosed to, a third party without the written consent of Zach Thorp.

Do not scale off this drawing

All dimensions are to be checked on site and any discrepancies to be referred to the designer before proceeding.

All levels to be checked on site

All discrepancies between information shown on the drawings and the information in the specification to be referred to the designer prior to proceeding.

All component sizes and references to be checked before ordering



SURVEY ORIENTATED TO MAGNETIC NORTH

Rev	Description	Date	By	Chk
-----	-------------	------	----	-----

Status		Purpose for Issue		
Planning	☐	Tender	☐	PLANNING
Construction	☒	As Built	☐	

Client
Ann Taylor
4 Royds Close, Tottington

Contract
Proposed Single Storey Rear And Side Extension

Drawing
Existing and Proposed Proposed Plan

Drawing No.	ZT21-196-05	Revision	/
Scales	1:500 @ A3	Date	Nov '21
Drawn	ZTT	Checked	