



EXISTING SITE LAYOUT 1:200

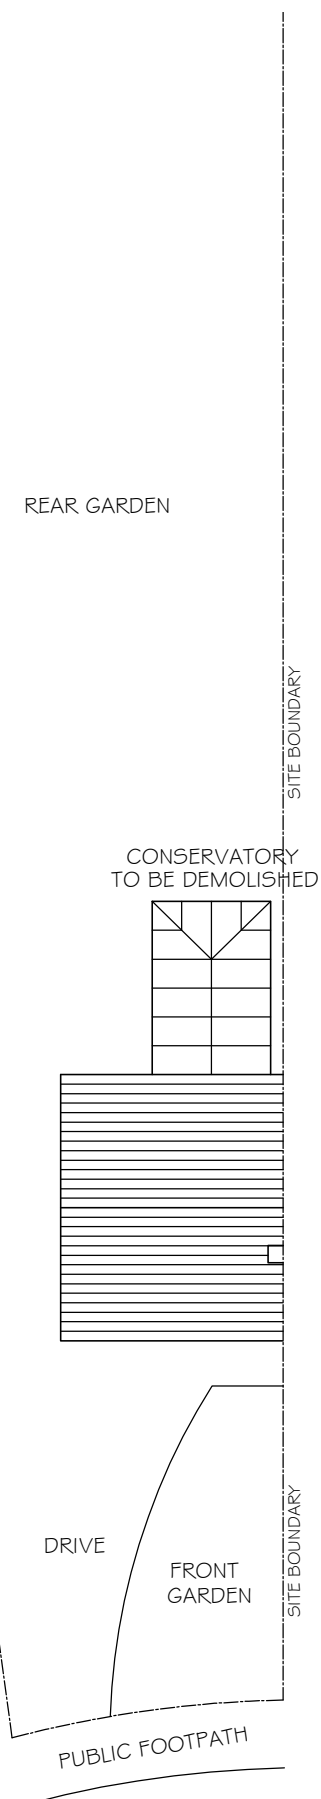

PROPOSED SITE LAYOUT 1:200

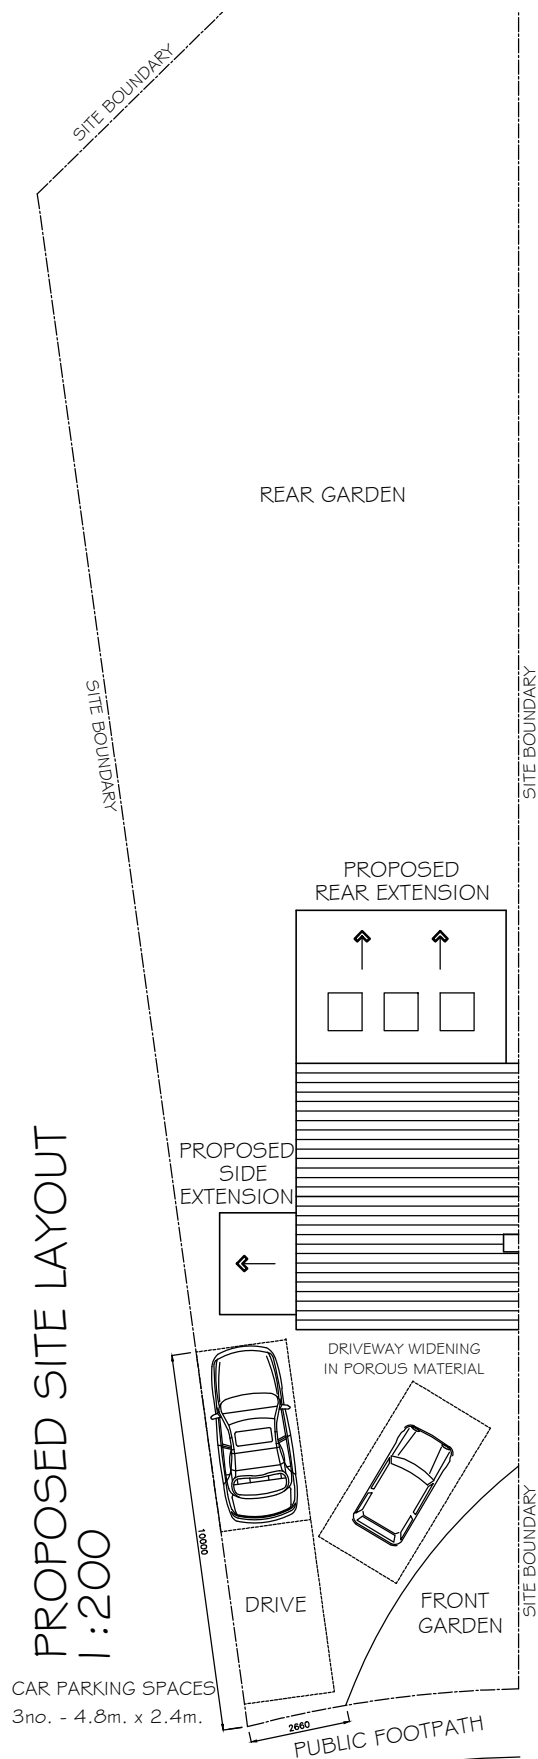

DRAWING REFERENCE: 02 REVISION A

HOUSEHOLDER PLANNING APPLICATION

HOUSEHOLDER PLANNING APPLICATION NO: 65986

DEMOLITION OF EXISTING CONSERVATORY -
PROPOSED SINGLE-STOREY EXTENSIONS
AT SIDE AND REAR AND DRIVEWAY WIDENING:
112 FIELDHEAD AVENUE
BURY
BL8 2NA

12 October 2020

