



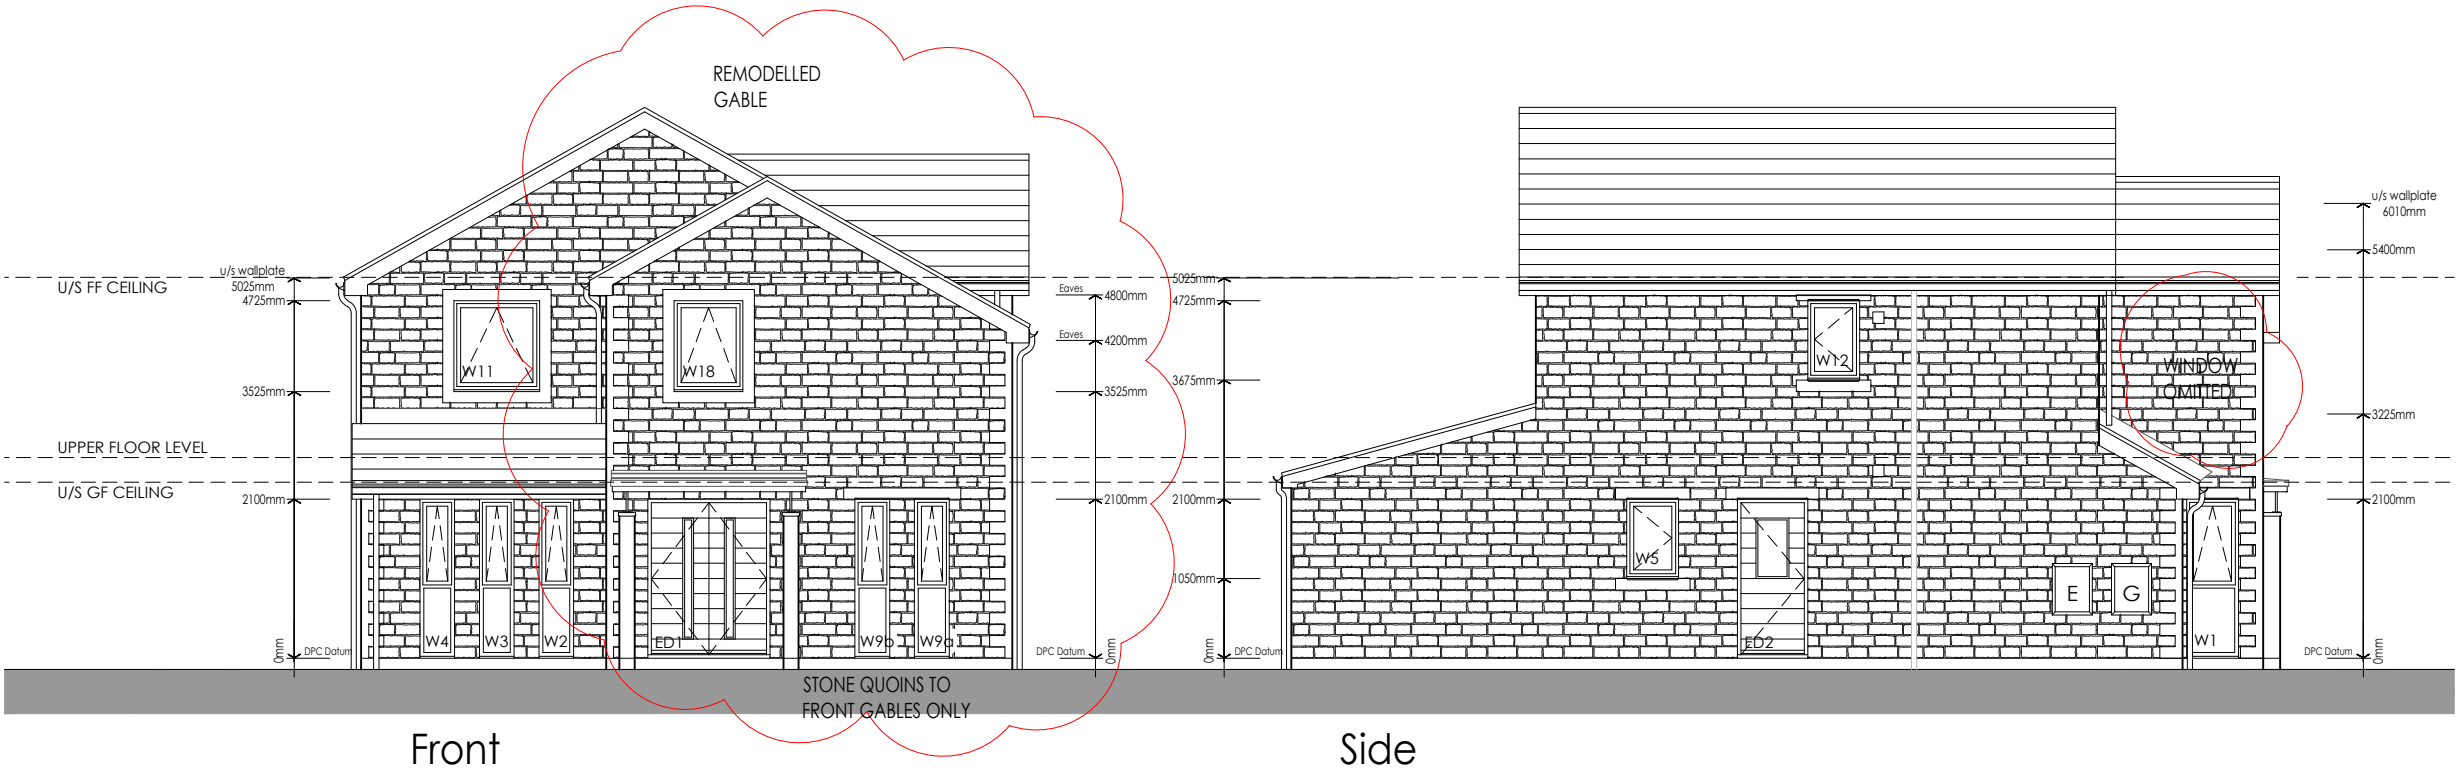


- NOTES**
- This drawing is copyright. No unauthorised copying of drawing without the express permission of the architect.
 - Do not scale from prints. Use figure dimensions only.
 - Contractors to check all dimensions on site prior to commencement of works.
 - This drawing is to be read in conjunction with all relevant consultants' and/or specialists' drawings/documents and any discrepancies or variations are to be notified to the architect before affected work commences.

REVISIONS

-

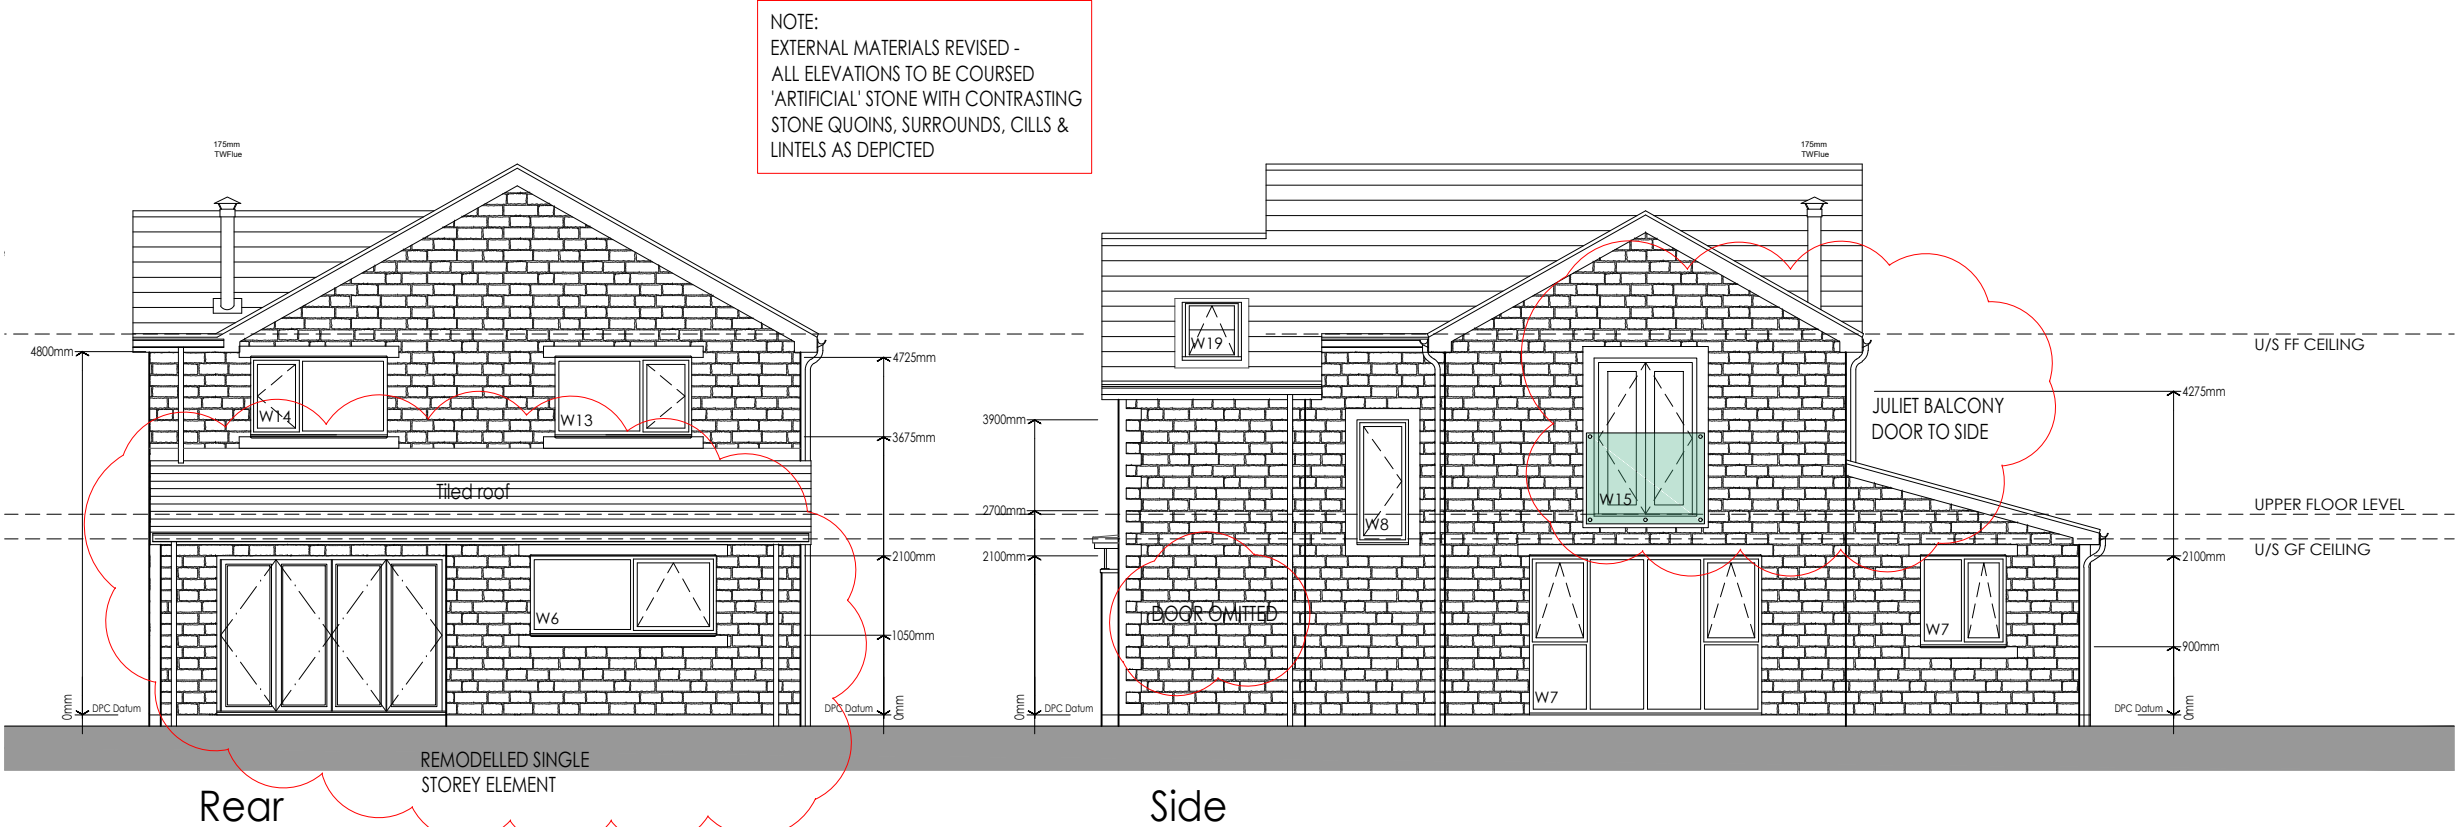

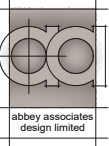 **Lancashire Office:**
18 Pickering Close
Bury
Lancashire
BL8 1UE
Tel: 079555 69385
Email: chris.shiels@aa-d.co.uk

Proposed new dwelling:
Dorothy Street, Ramsbottom

Mr Siddiqi

PROPOSED ELEVATIONS

A2175-PS-EL01

Scale 1:100 @ A3

0 | 1 | 2 | 3 | 4 | 5m