




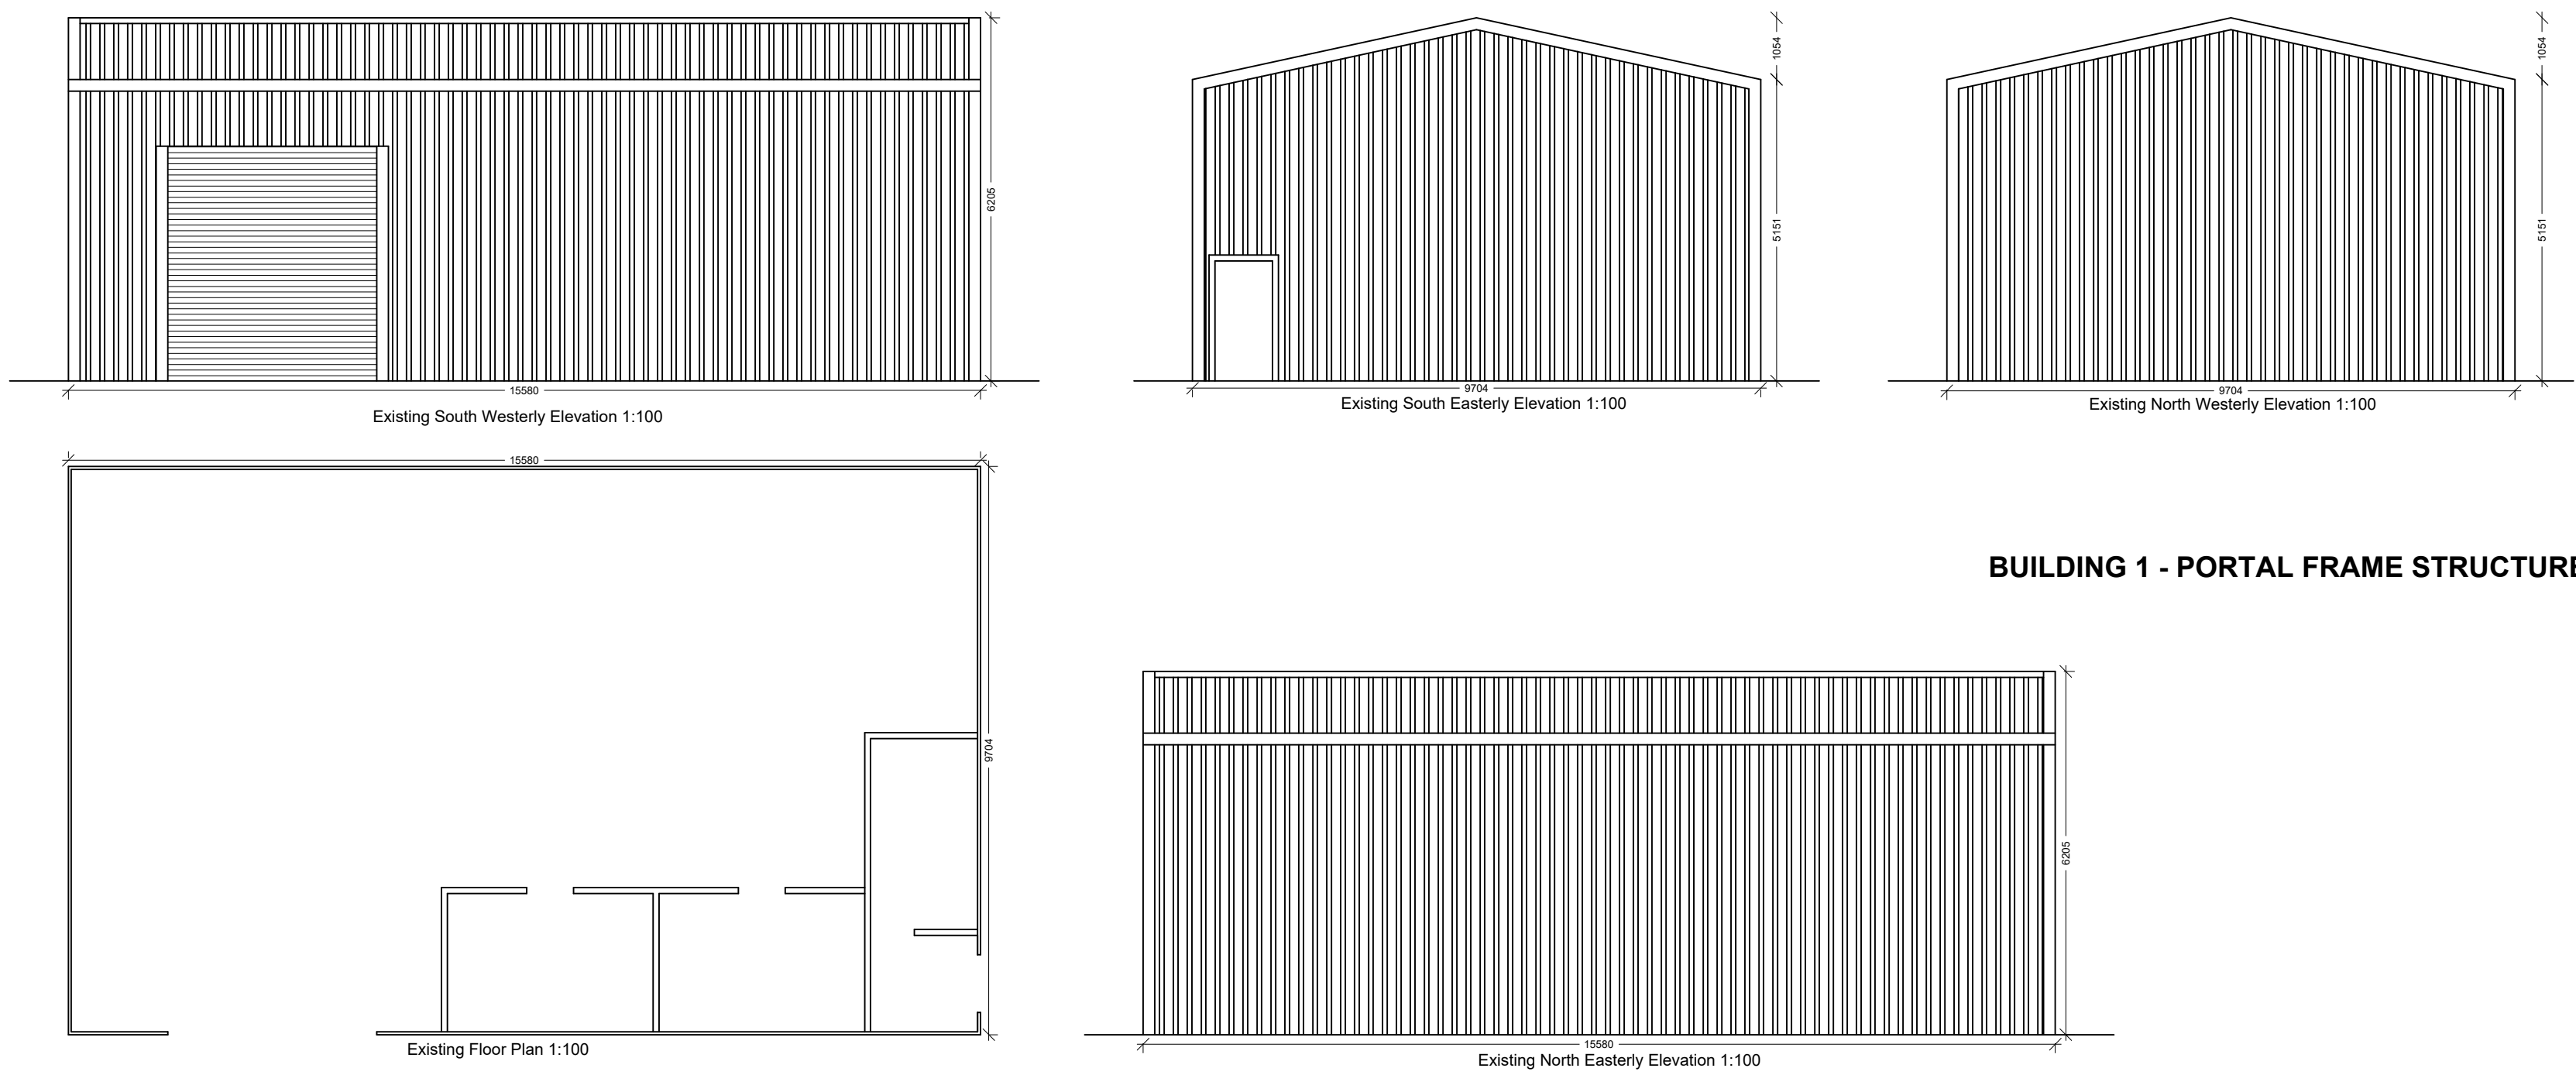


BUILDING 1 - PORTAL FRAME STRUCTURE

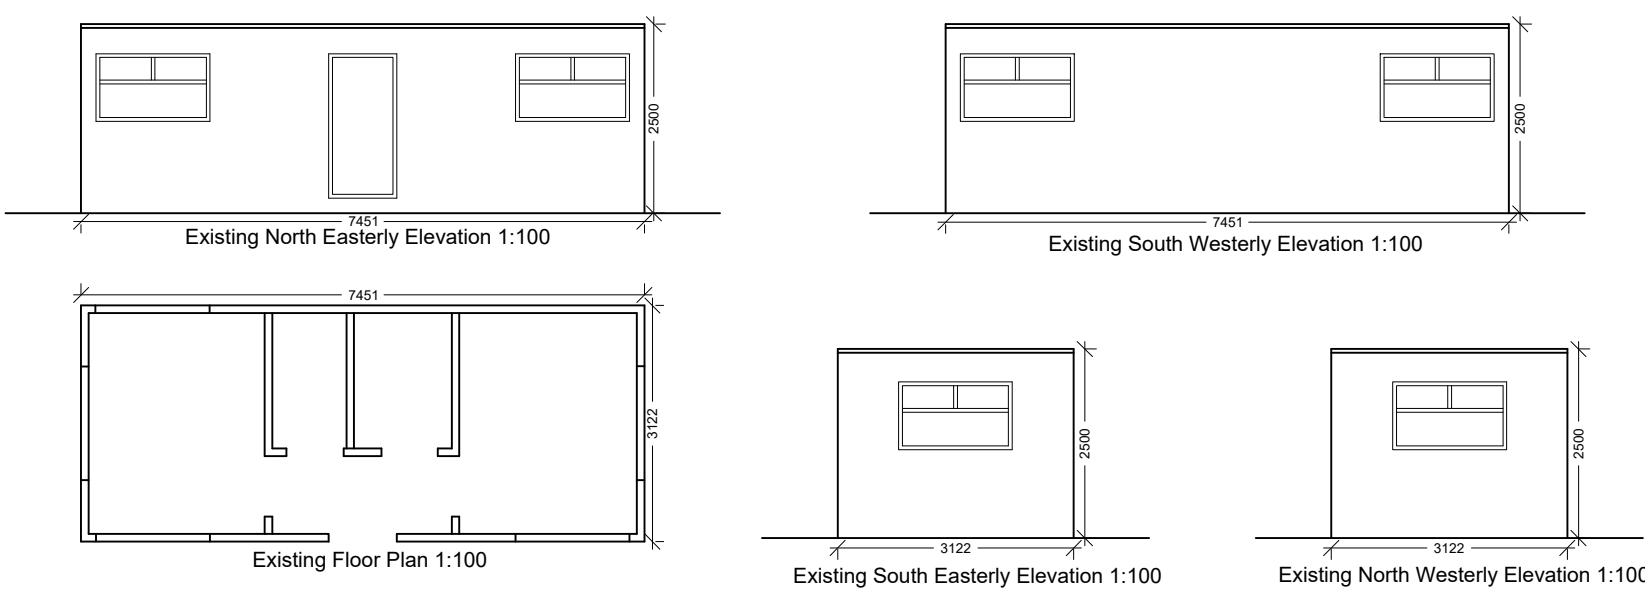


BUILDING 6 - PORTER CABIN

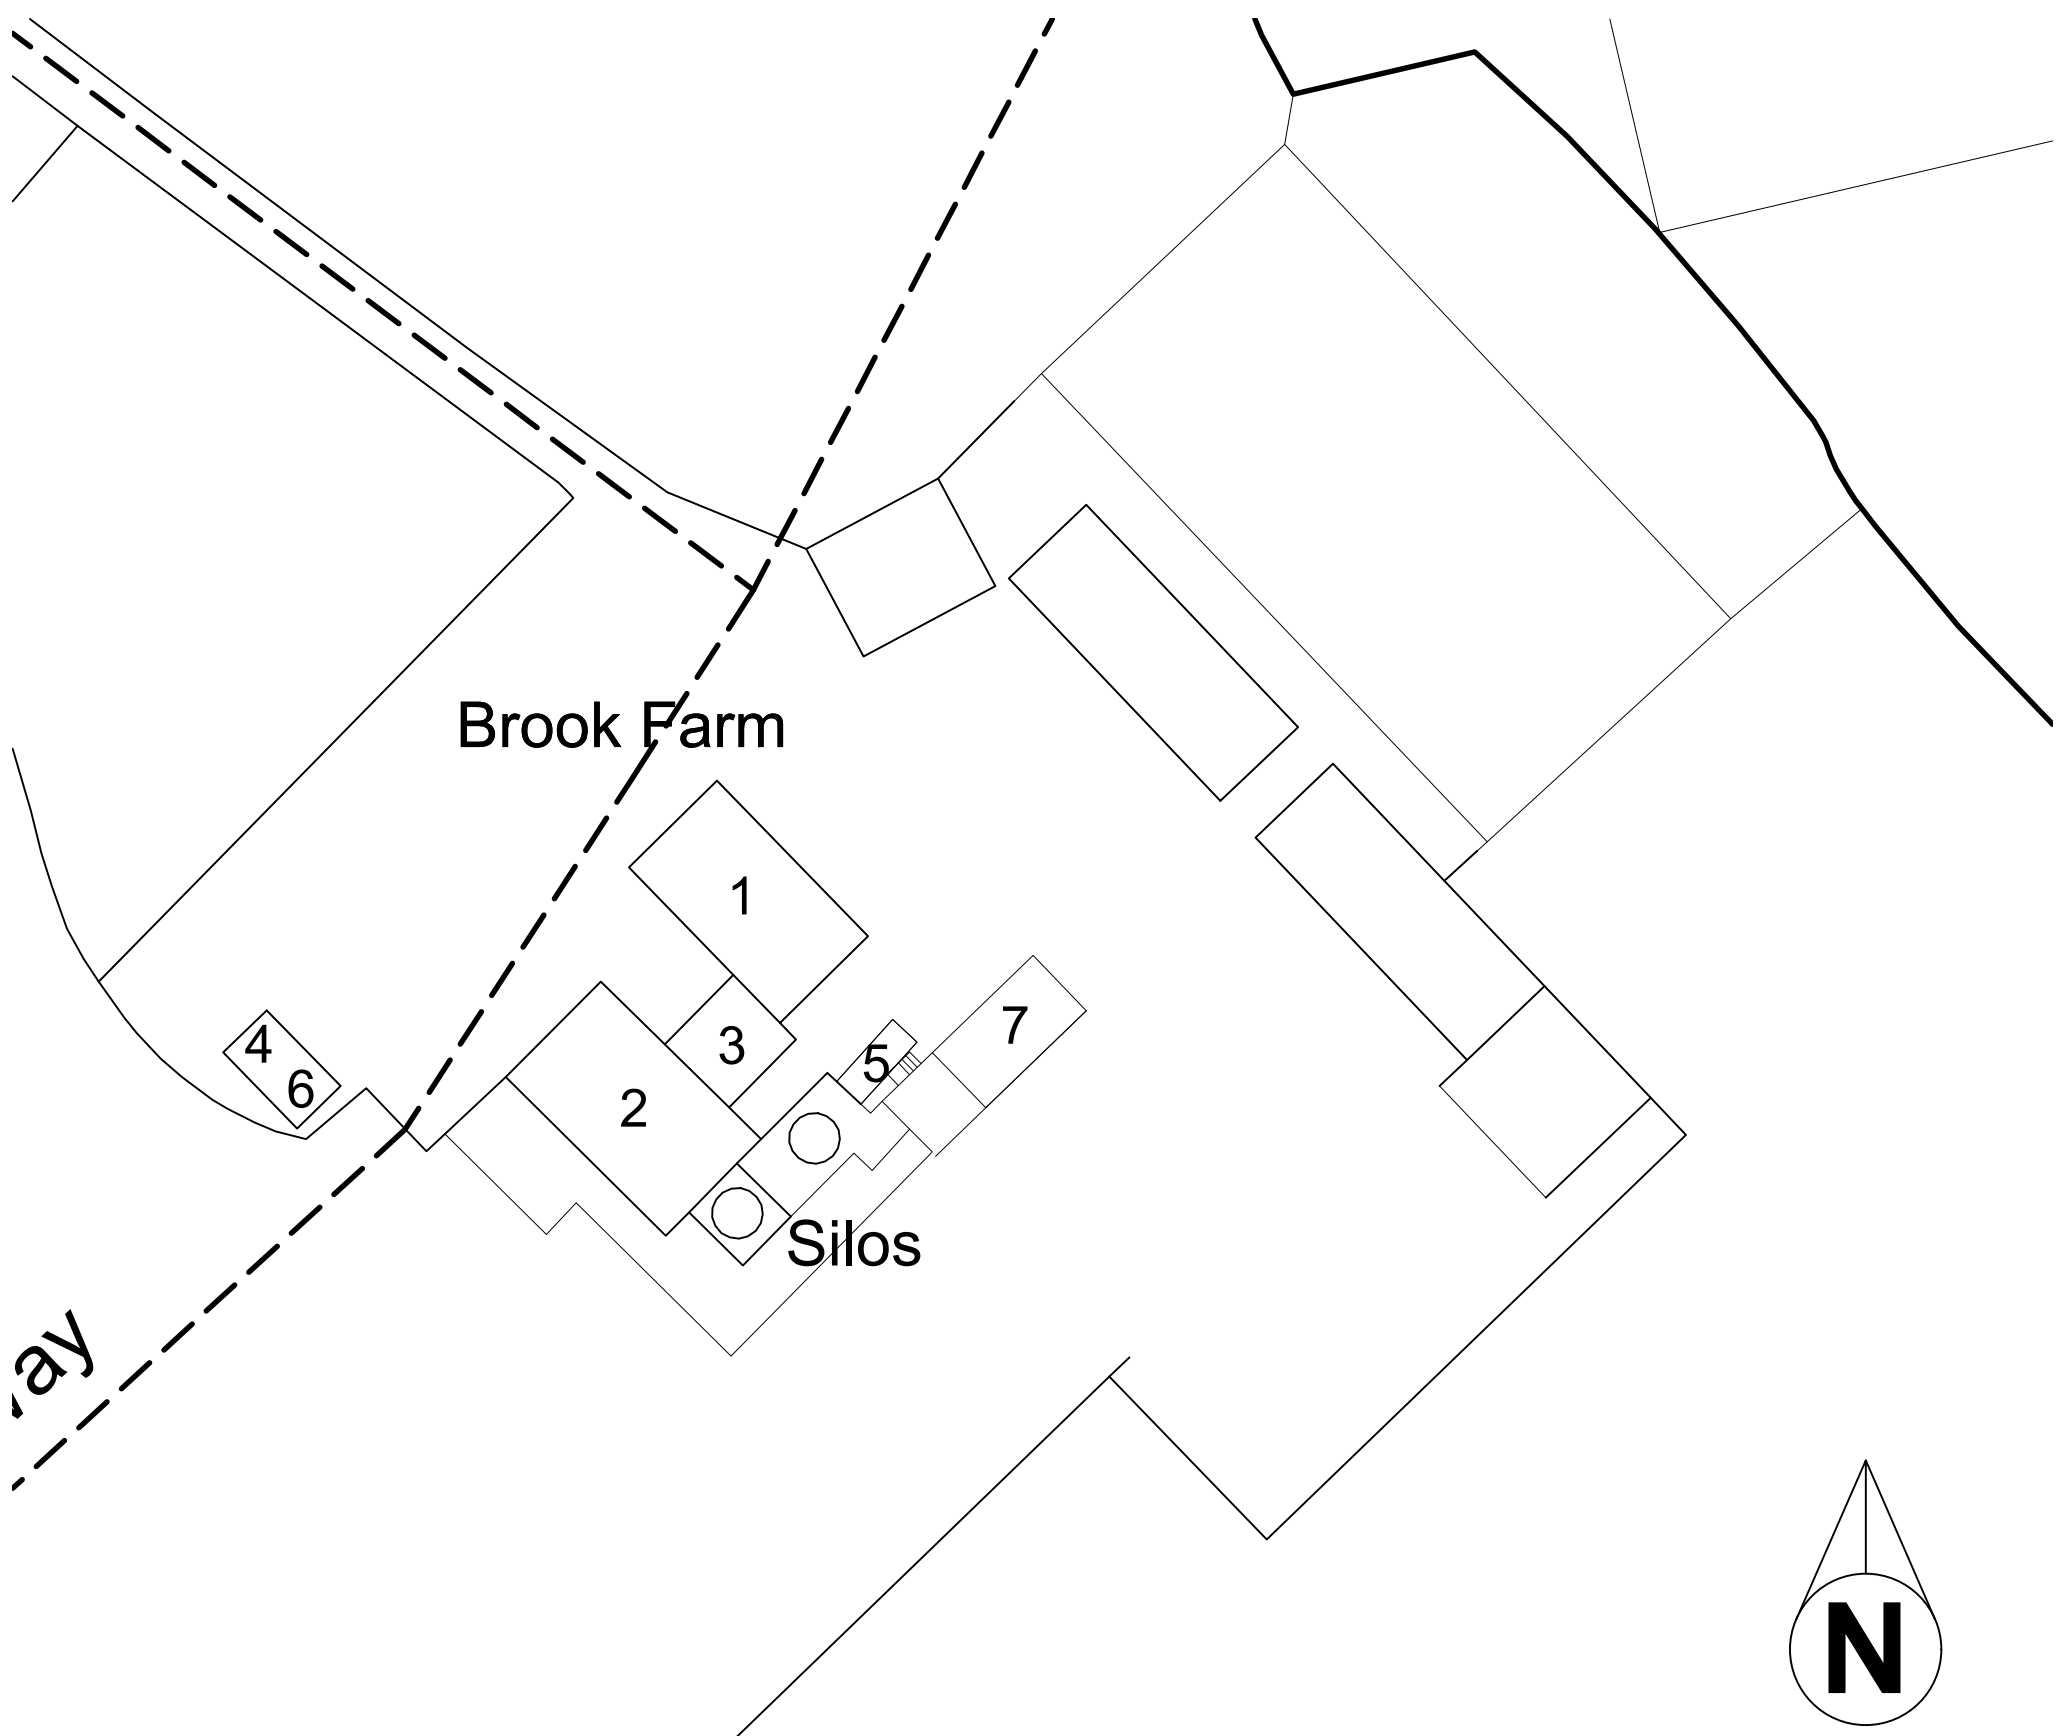


Existing Site Plan - 1:500

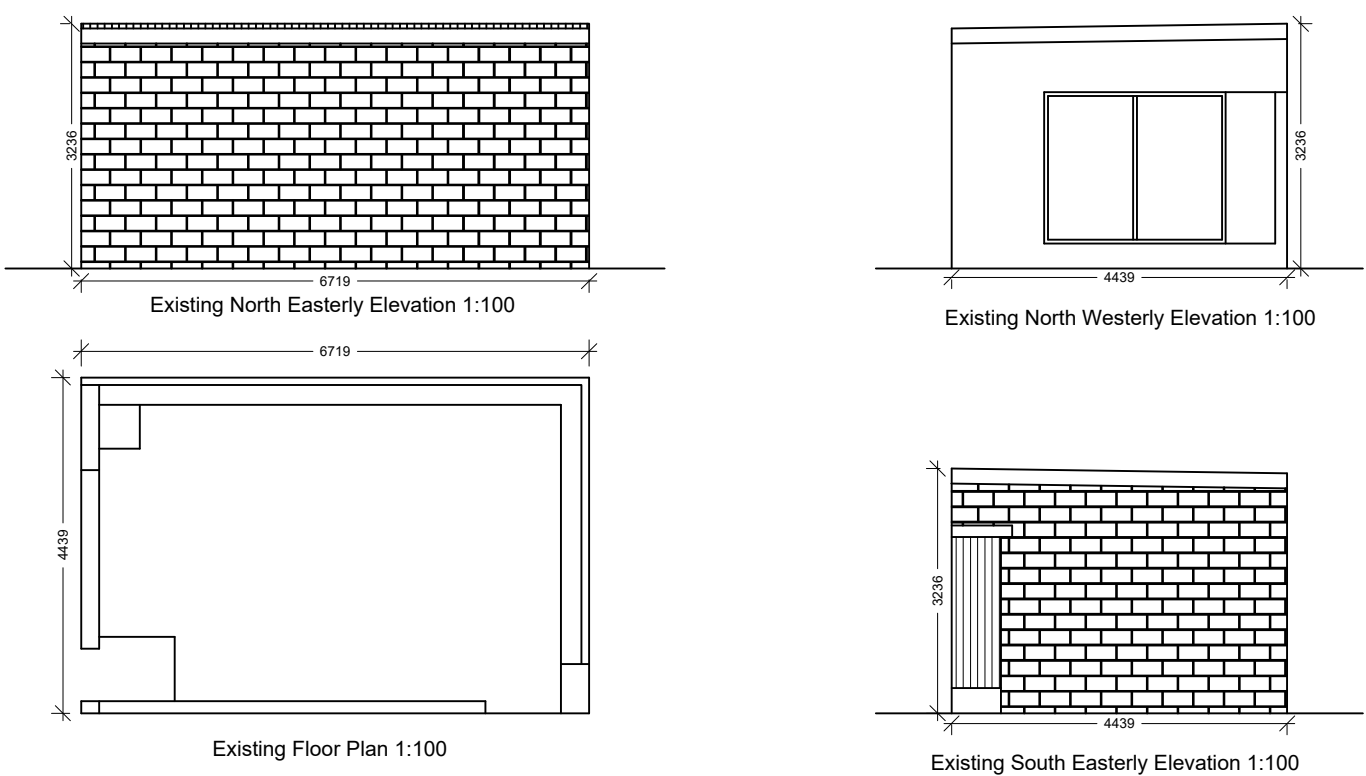


BUILDING 3 - LEAN-TO STRUCTURE
HOUSING MAIN BOILER

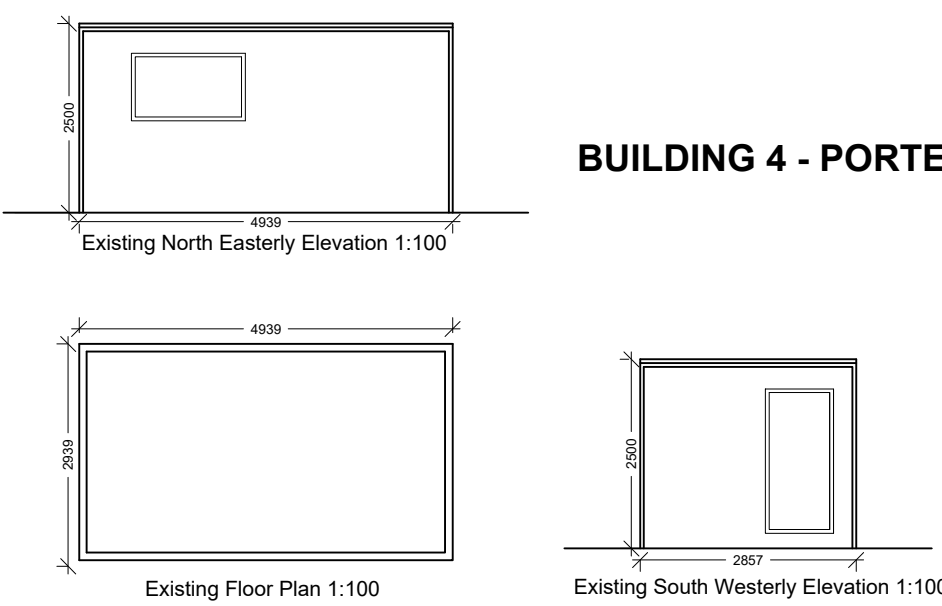

BUILDING 4 - PORTER CABIN

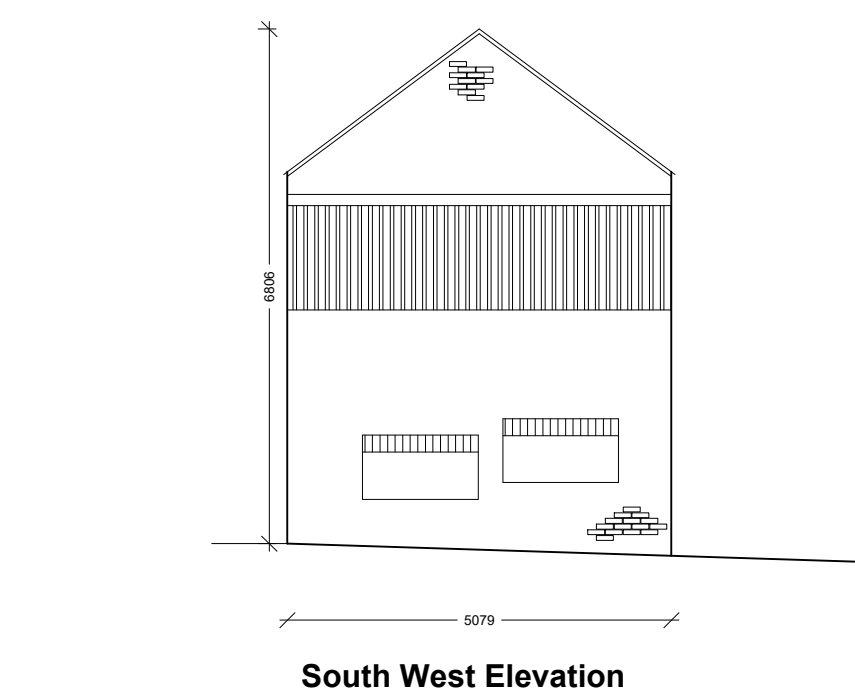


BUILDING 7

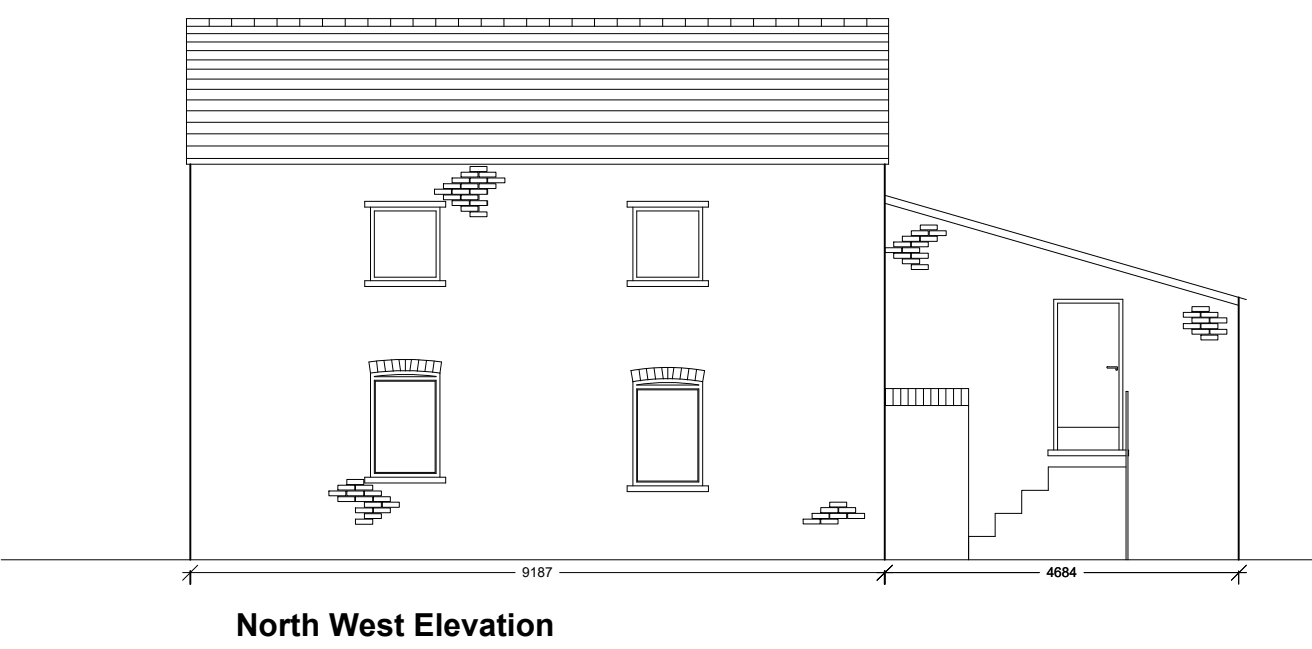


North West Elevation


South East Elevation

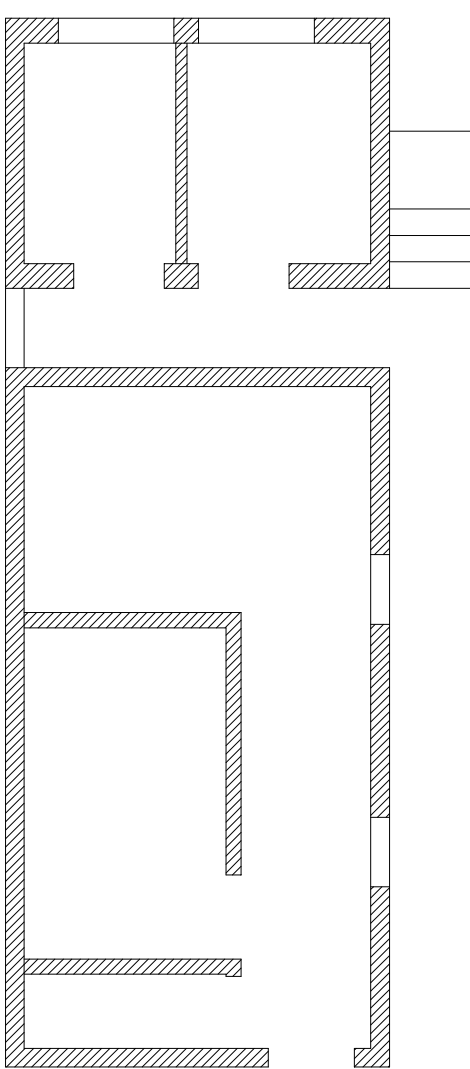


Floor Plan

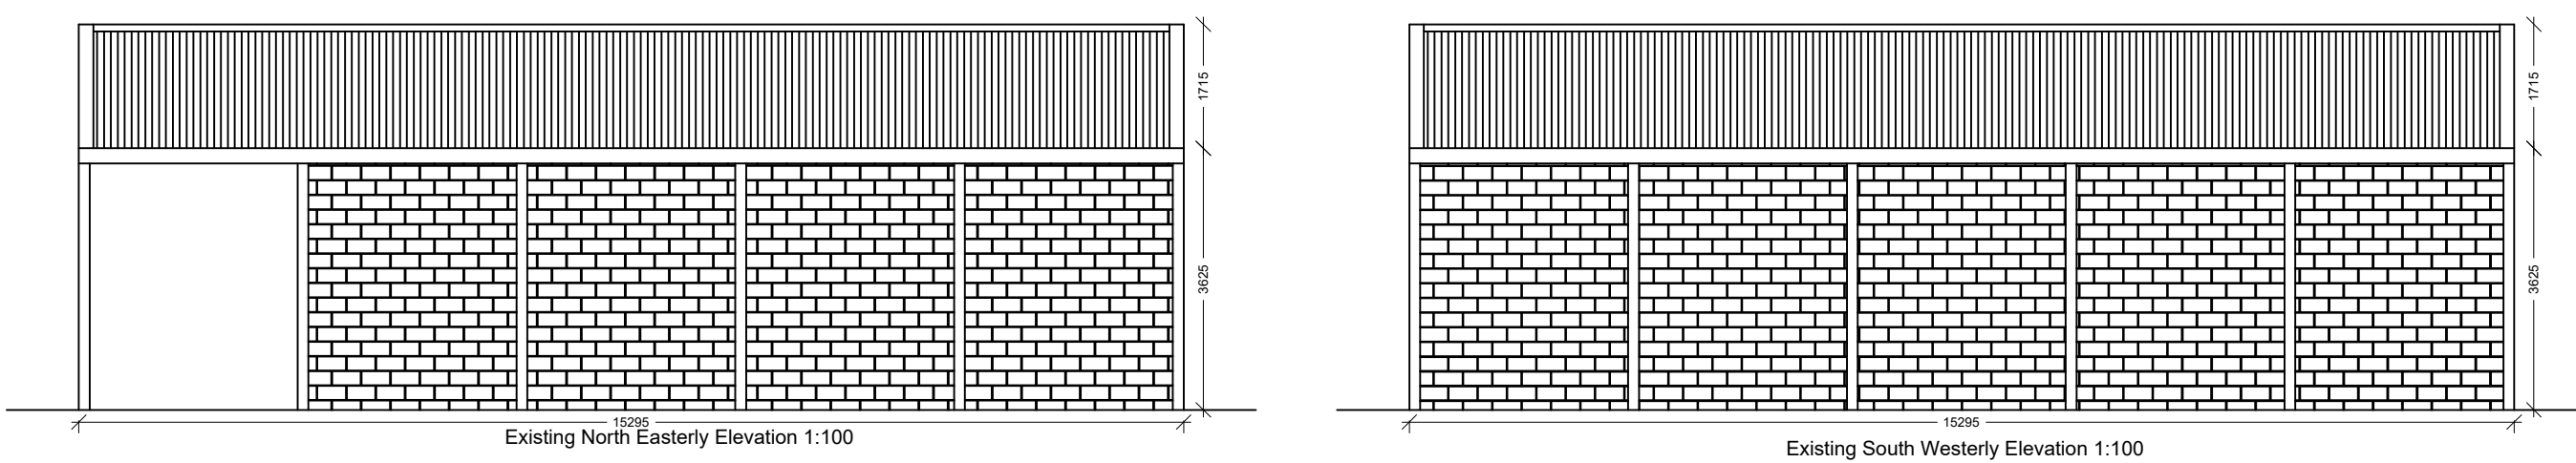

BUILDING 2 - PORTAL FRAME STRUCTURE

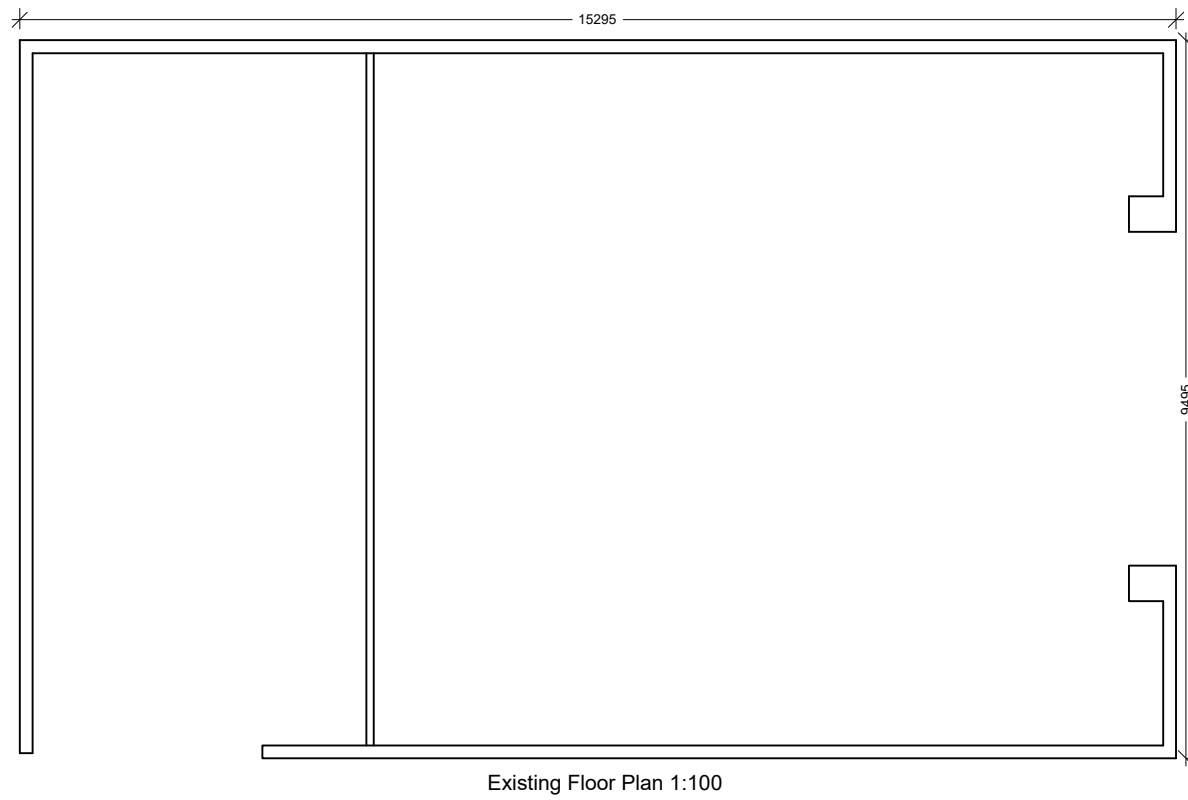


Existing Floor Plan 1:100

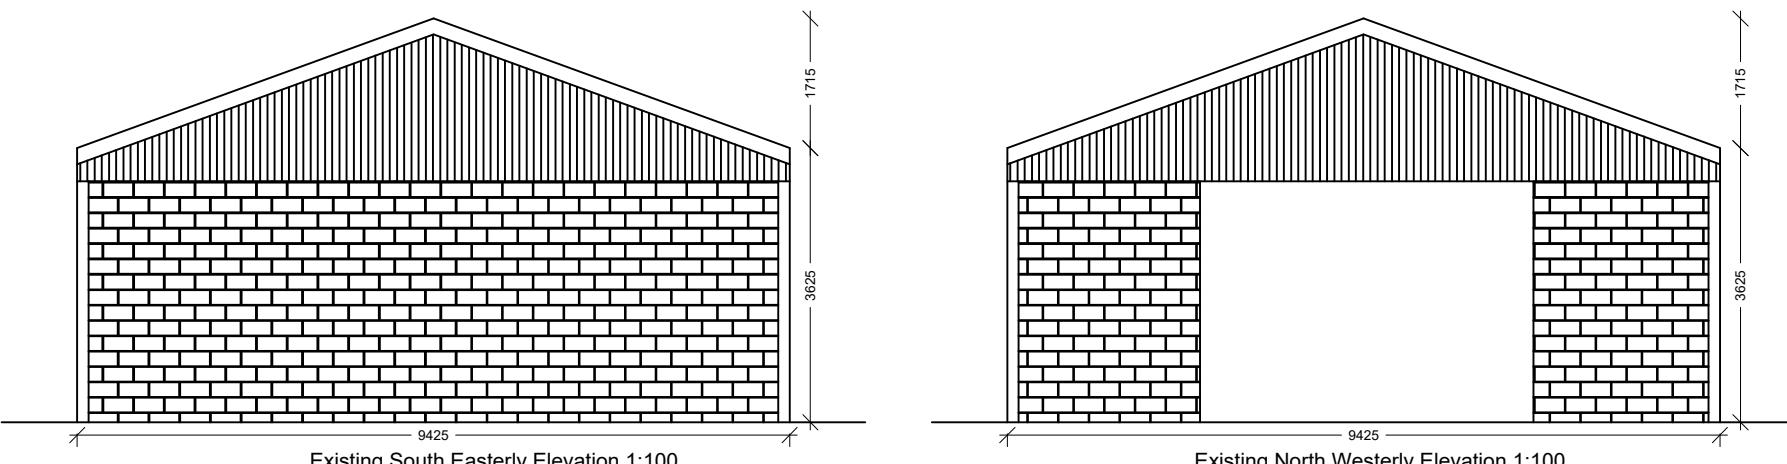

Existing South Easterly Elevation 1:100

Existing North Westerly Elevation 1:100

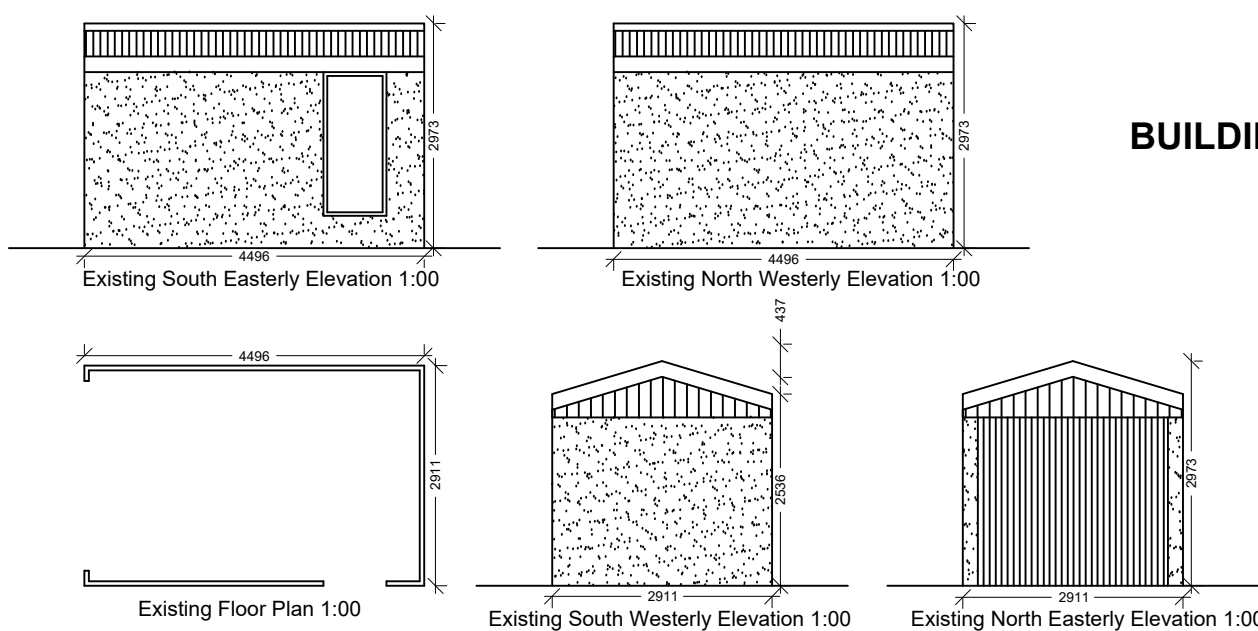

BUILDING 5 - PRE-FAB GARAGE