


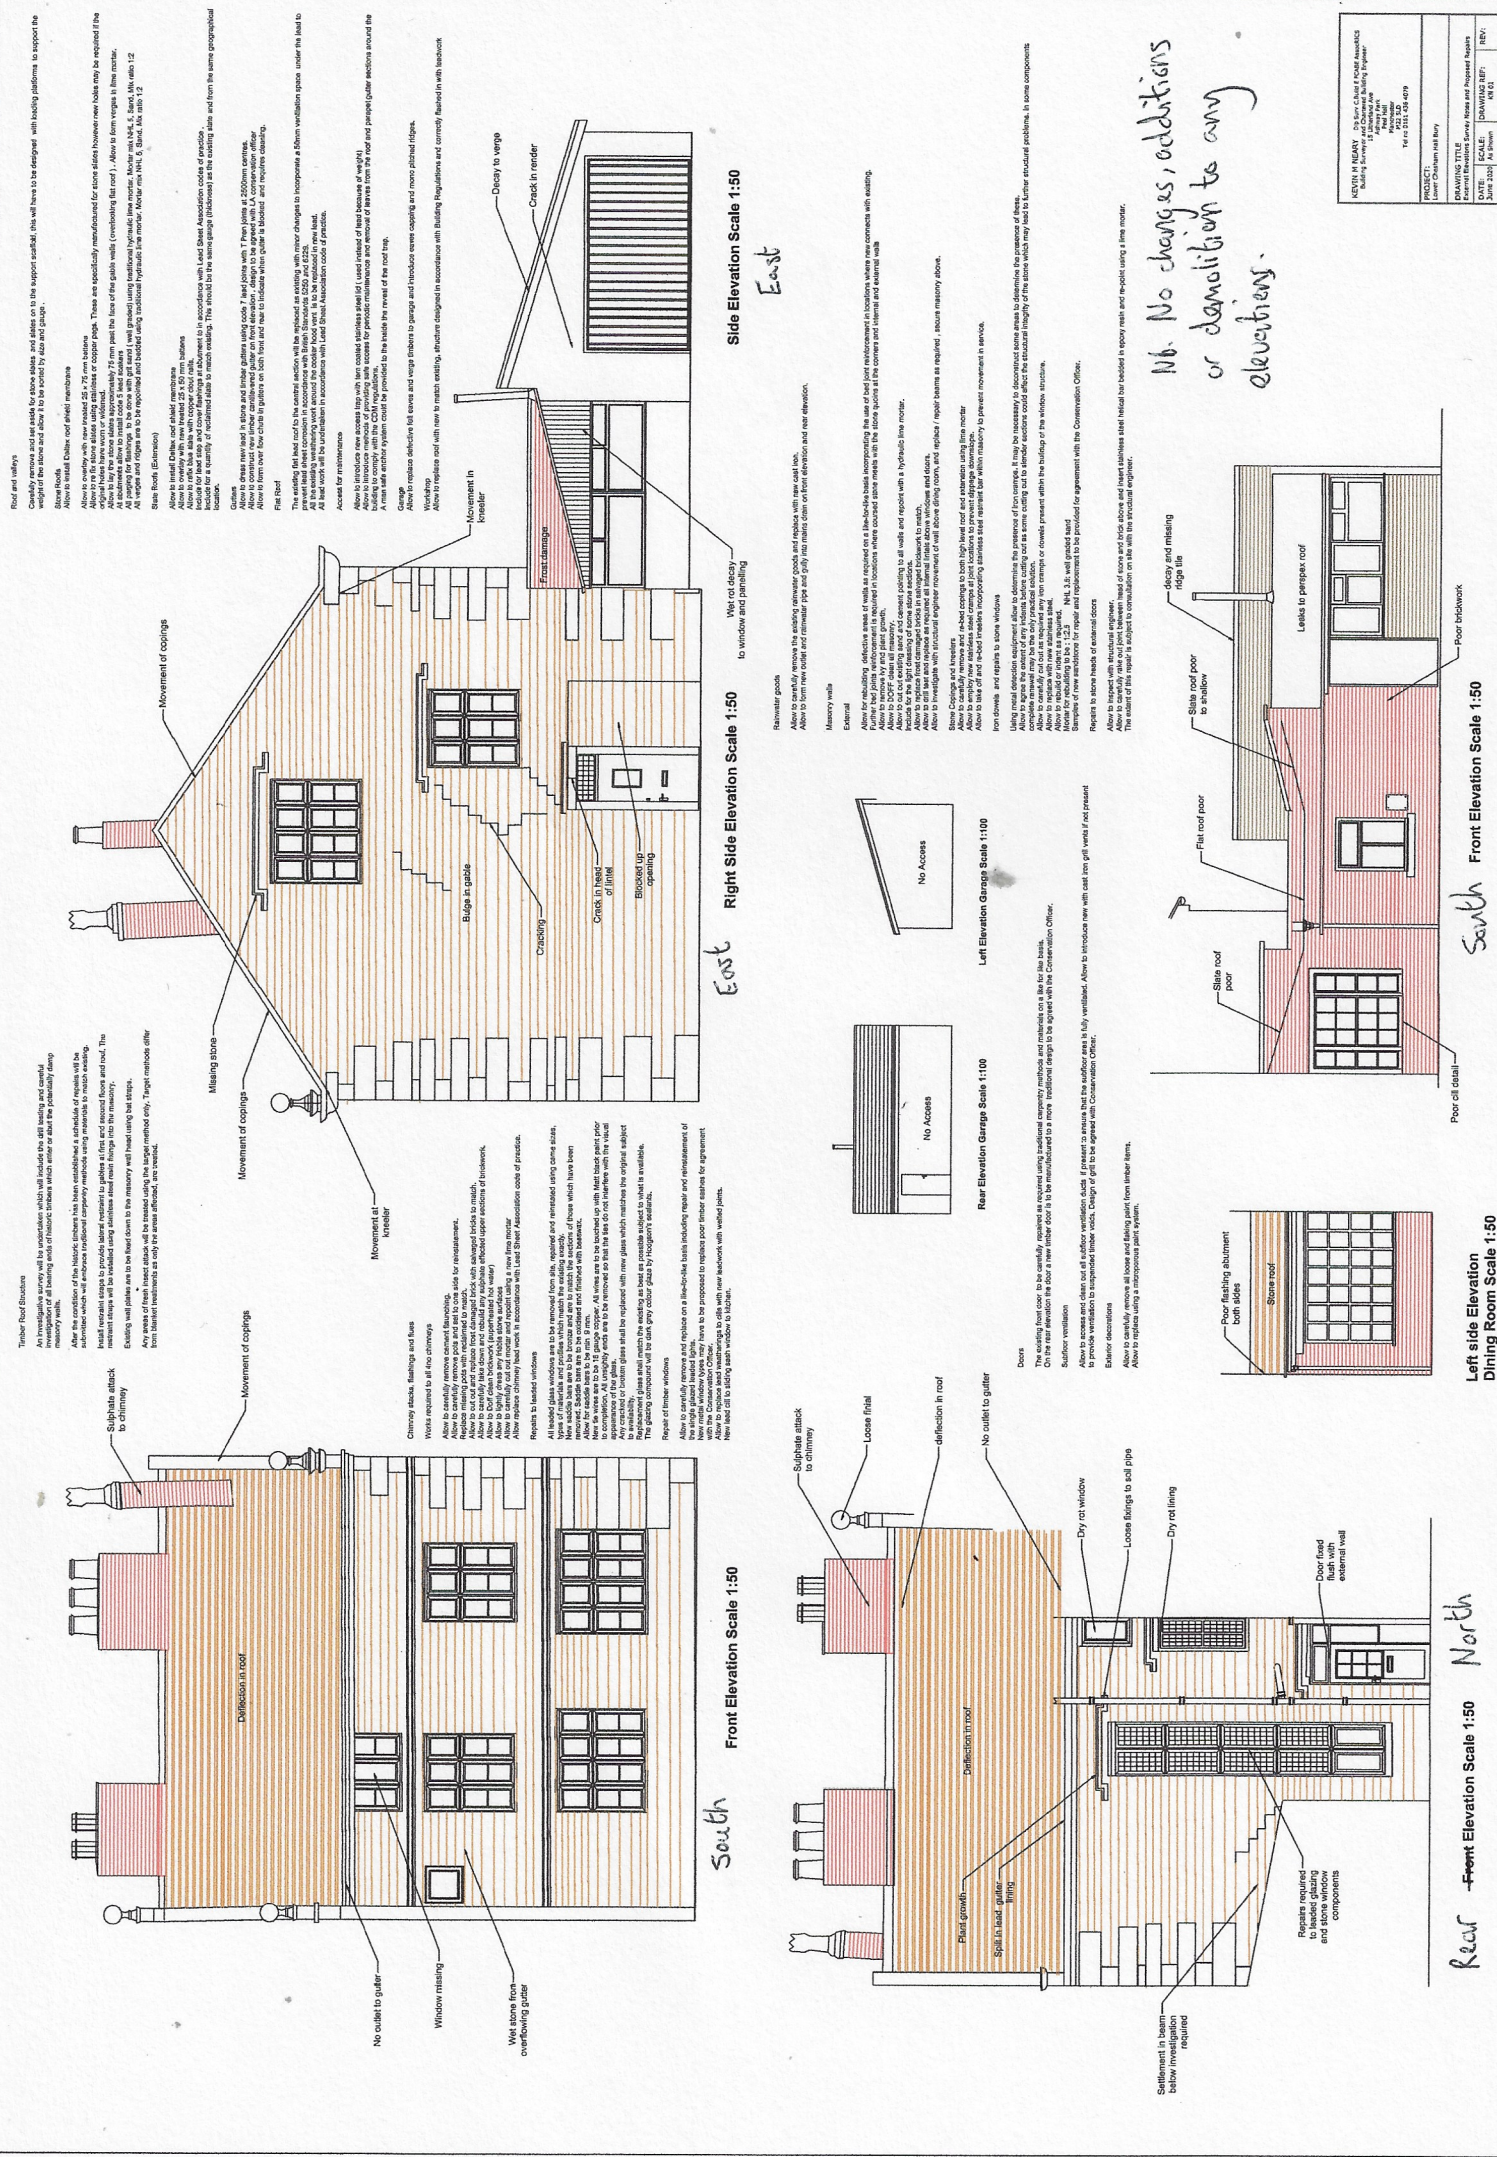

ARCHITECT: J. H. HARTY, JR., ARCHITECT, INC. 1000 North 1st Street, Suite 200 Portland, Oregon 97208 Phone: 503/222-1111 Fax: 503/222-1112	
PROJECT: Lower Classroom and Entry	DATE: 10/11/01
DRAWING TITLE: Classroom Survey, Plans and Elevation Notes	DATE: 10/11/01
DATE: 10/11/01	BY: J. H. HARTY, JR.
DATE: 10/11/01	BY: J. H. HARTY, JR.

NB. No changes, additions or demolition to any elevations.