



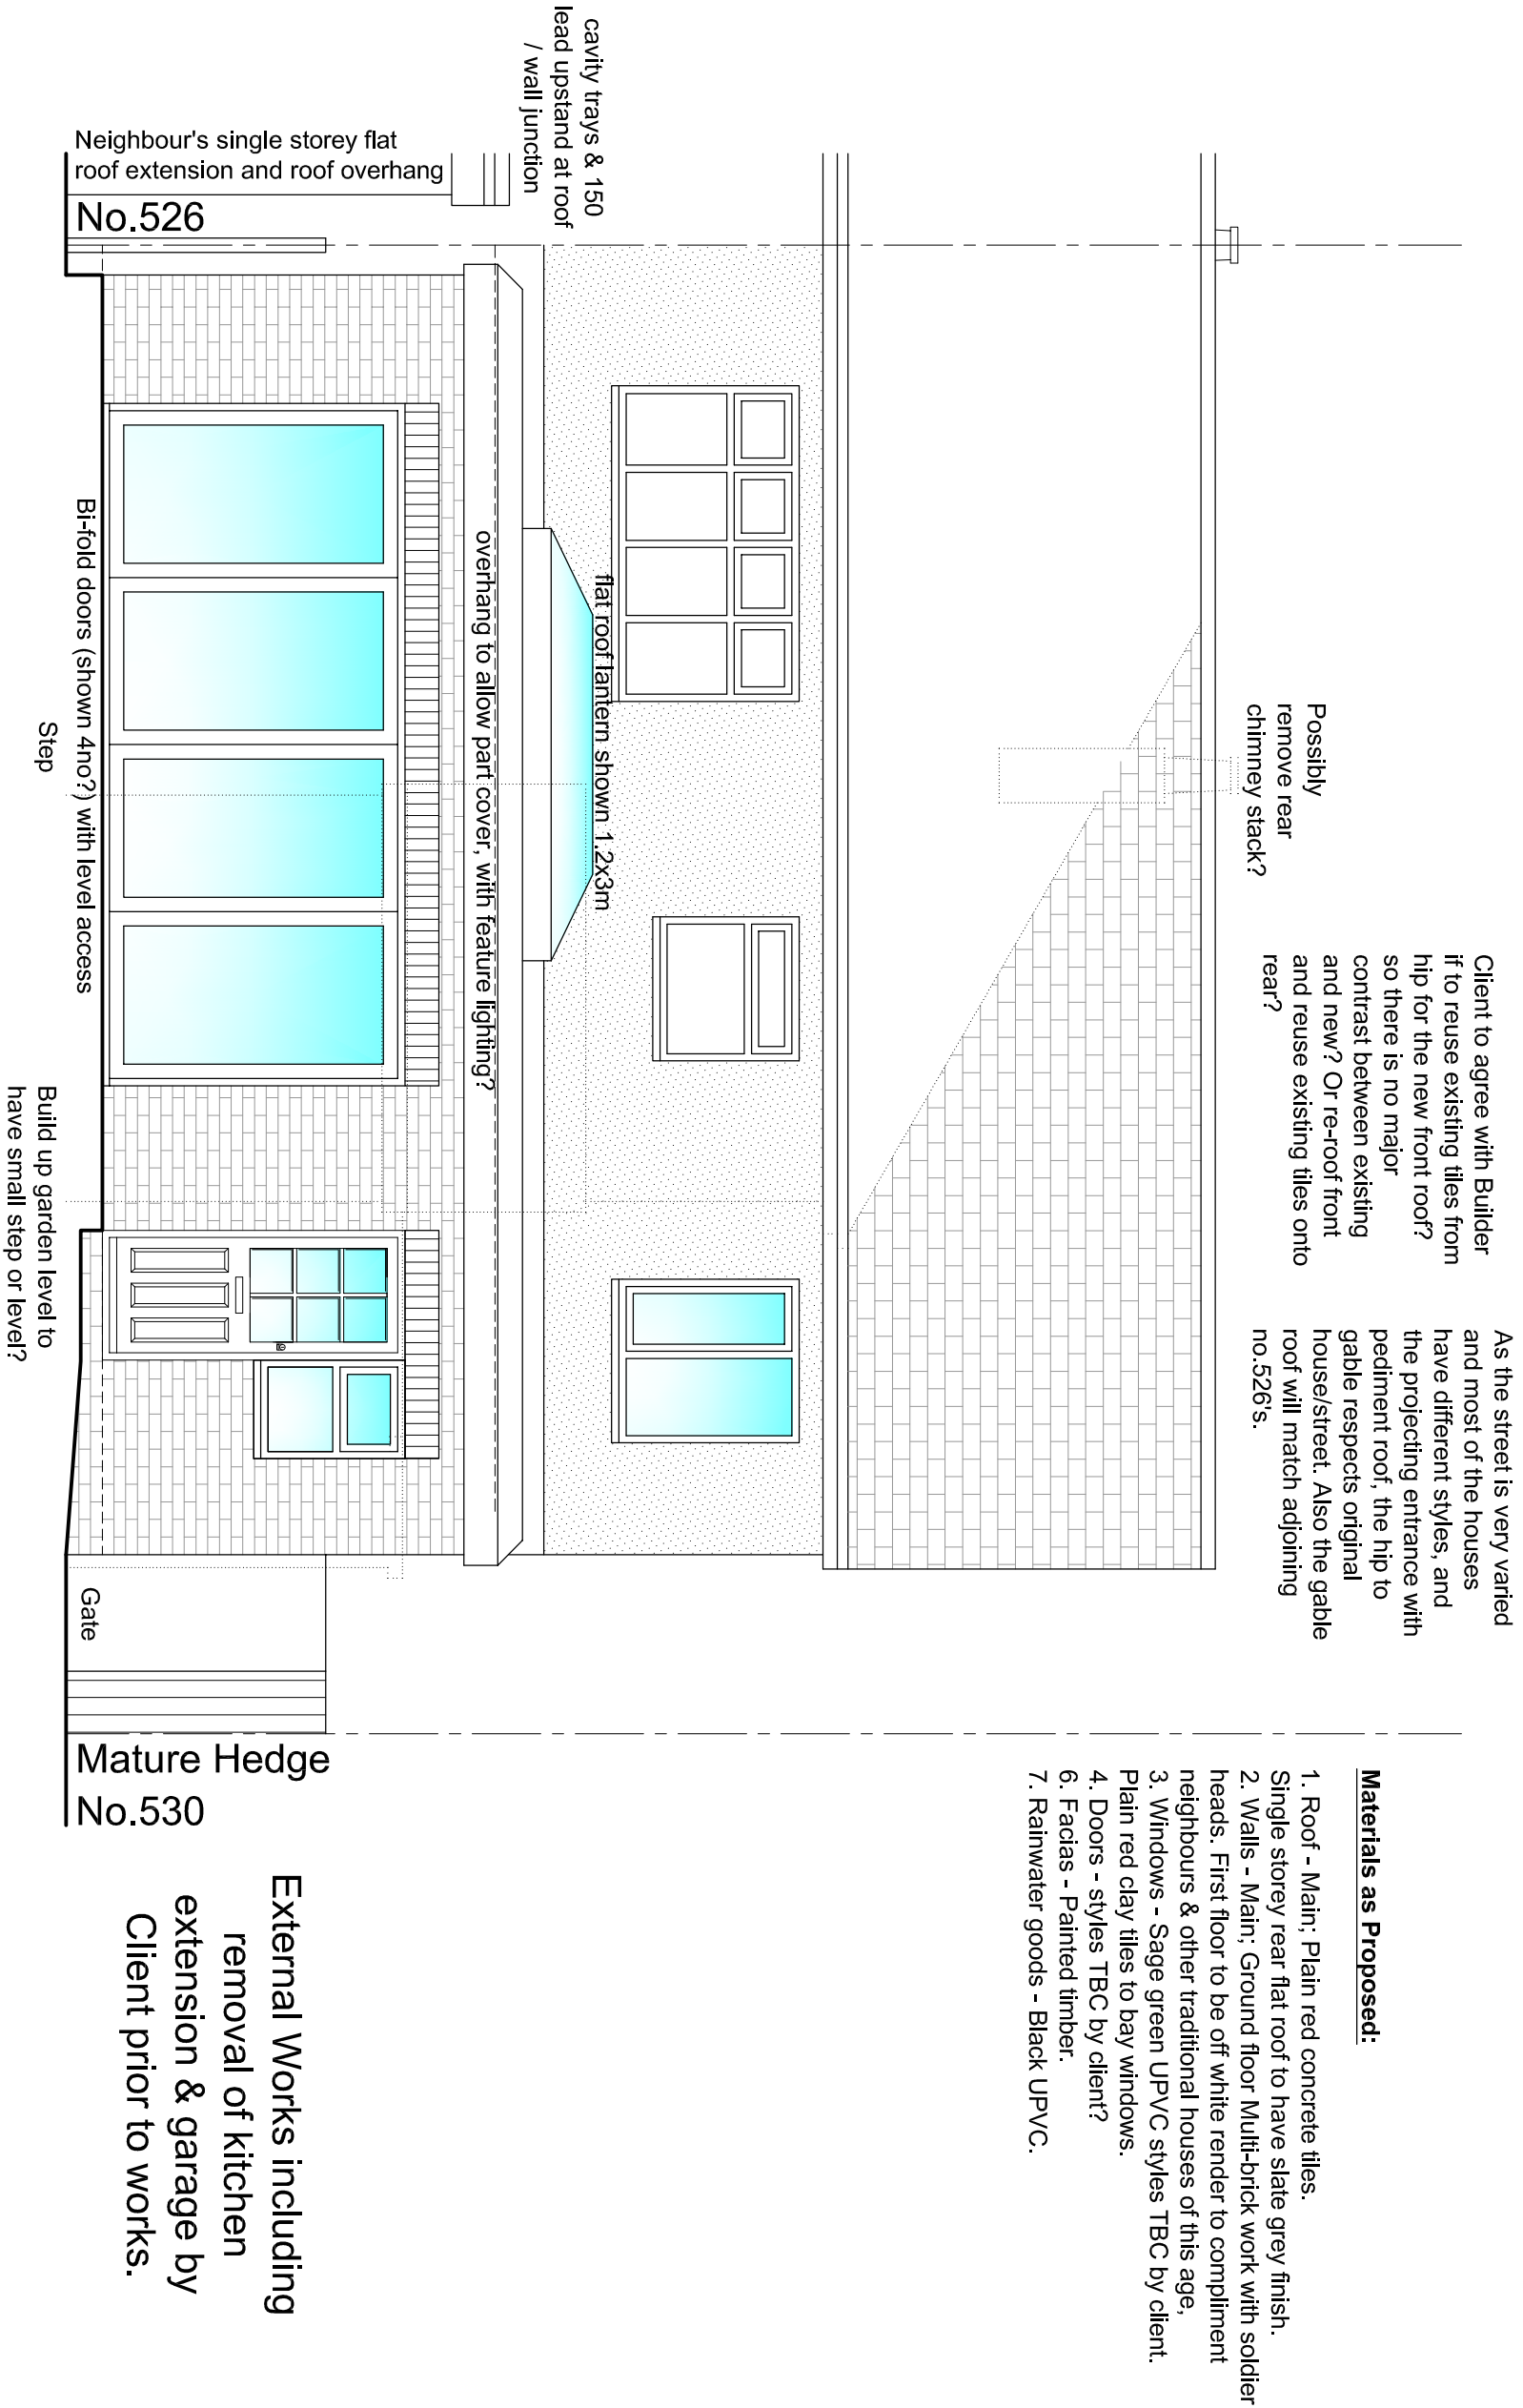

Materials as Proposed:

1. Roof - Main; Plain red concrete tiles.
2. Walls - Main; Ground floor Multi-brick work with soldier heads. First floor to be off white render to compliment neighbours & other traditional houses of this age,
3. Windows - Sage green UPVC styles TBC by client. Plain red clay tiles to bay windows.
4. Doors - styles TBC by client?
6. Facias - Painted timber.
7. Rainwater goods - Black UPVC.

Proposed Rear Elevation

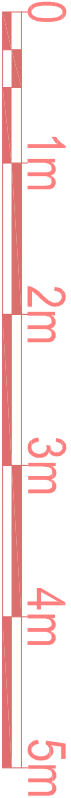

Proposed 2 Storey Side & Single Storey Rear Extensions & Internal Alterations / Modifications
528 Brandeholme Rd, Bury BL8 1JH
for Ella Wellington & Family