


EXISTING MATERIALS

- PROFILED, INTERLOCKING CONCRETE ROOF TILES TO APPROX 40° DUD ROOF PITCH (TO BE CONFIRMED ON SITE) TO UPVC WHITE/GREY RAL COLOUR COATED ROOF LINES/SOFFITS/VARGES. END CAPS AND UPVC BOX 2 RAINWATER GUTTERS/DOWNSPOUTS, SOIL/SANITARY
- BUFF BUTTER LEAF FACE BRICKS IN 1:3 C/S NATURAL MORTAR AND STRENGTHEN BOND WITH CONTRASTING BRICK SOLID FEATURE BANDS
- ANTIMACASS GREY RAL 7016 COLOUR COATED UPVC DOOR/WINDOW FRAMES/ASSEMBLIES FITTED WITH DOUBLE GLAZED/SEALED UNITS.

- GENERAL NOTES:- THESE PLANS, DETAILS AND DRAWINGS HAVE BEEN PRODUCED, DETAILLED AND DRAWN/UTED FOR THE SOLE PURPOSES OF APPLYING TO BURZY COUNCILS PLANNING AND BUILDING CONTROL DEPTS IN ORDER TO OBTAIN THE RELEVANT AND NECESSARY HOUSEHOLDER PLANNING PERMISSION AND BUILDING REGULATIONS FULL PLANS / PLAN CHECKING APPROVALS ONLY!
- AS ADVISED BY APPLICANTS THEY OWN THE PROPERTY ON A FREEHOLD TENURE SO OVER & ABOVE OBTAINING ABOVE CONSENT FROM BURZY COUNCIL, AS ABOVE, - NO OTHER SUCH CONSENTS ARE DEEMED TO BE REQUIRED AND /OR NECESSARY ETC...



1:50 EXISTING "REAR" ELEVATION

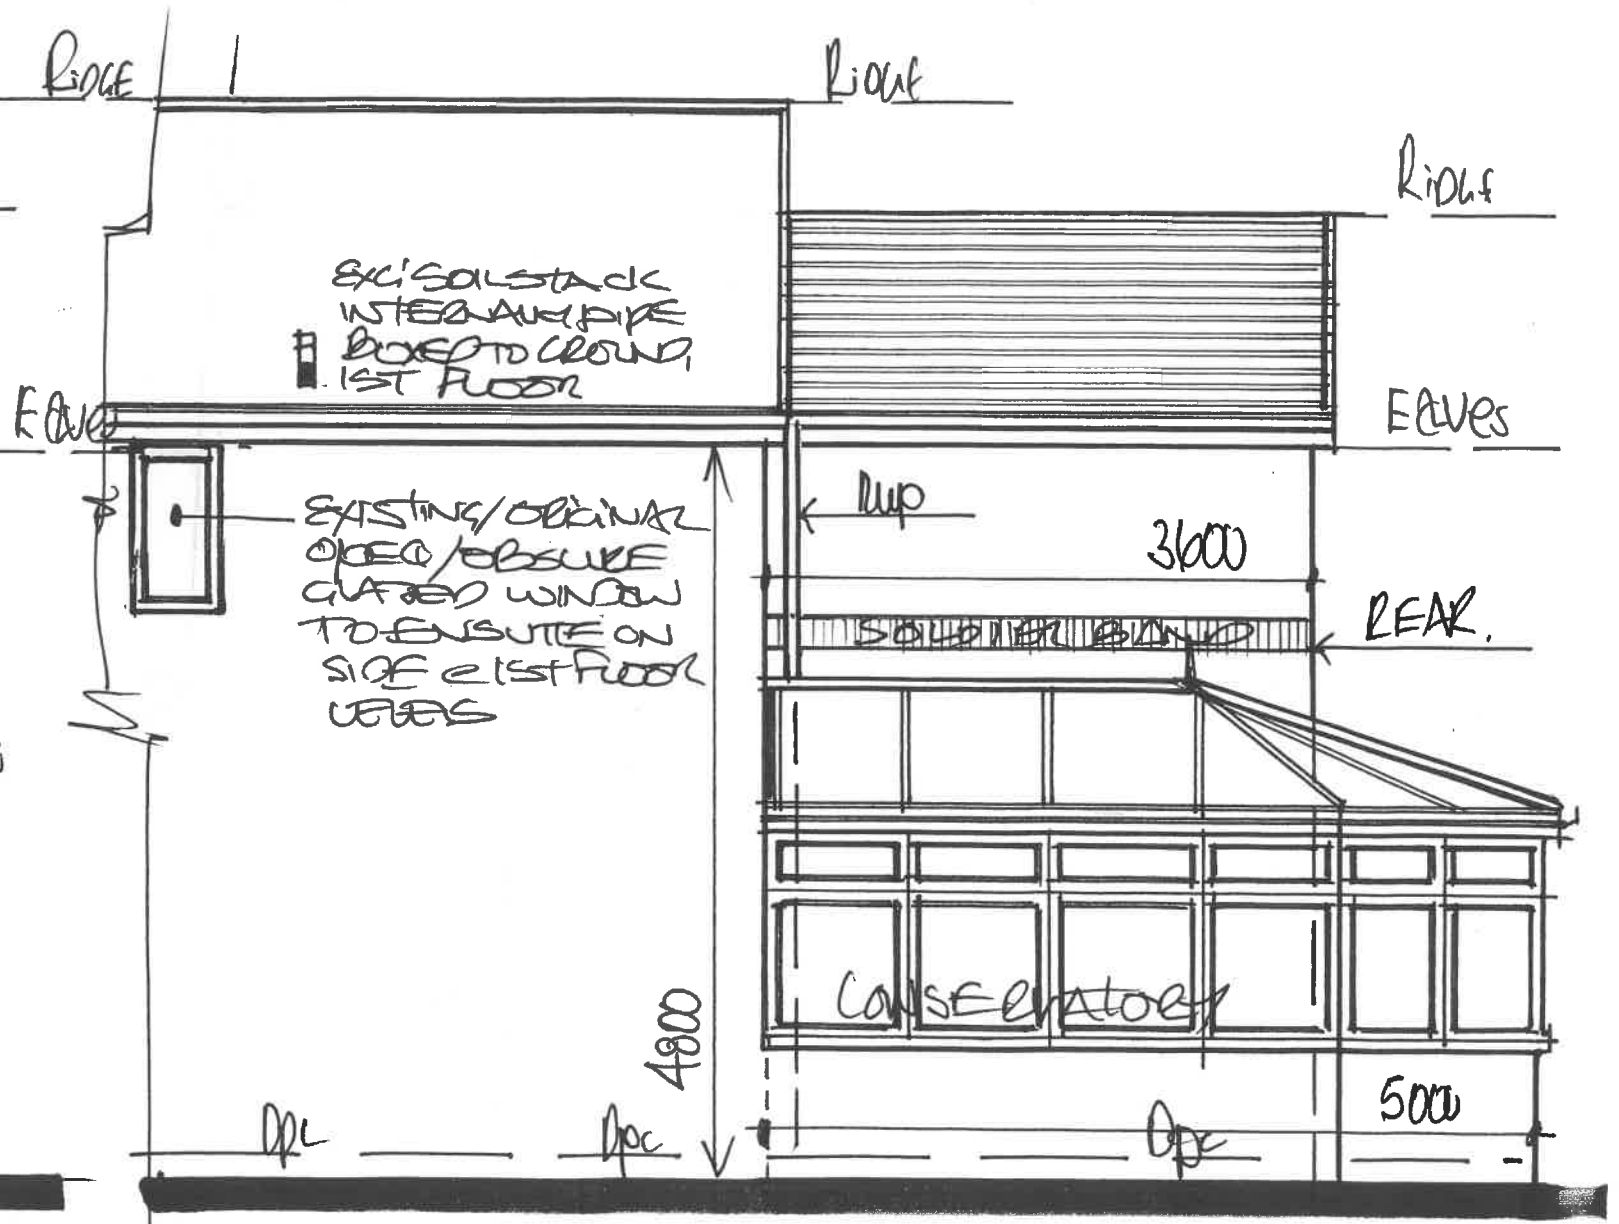

AND "PART" SIDE VIEW " FROM N°: 27