



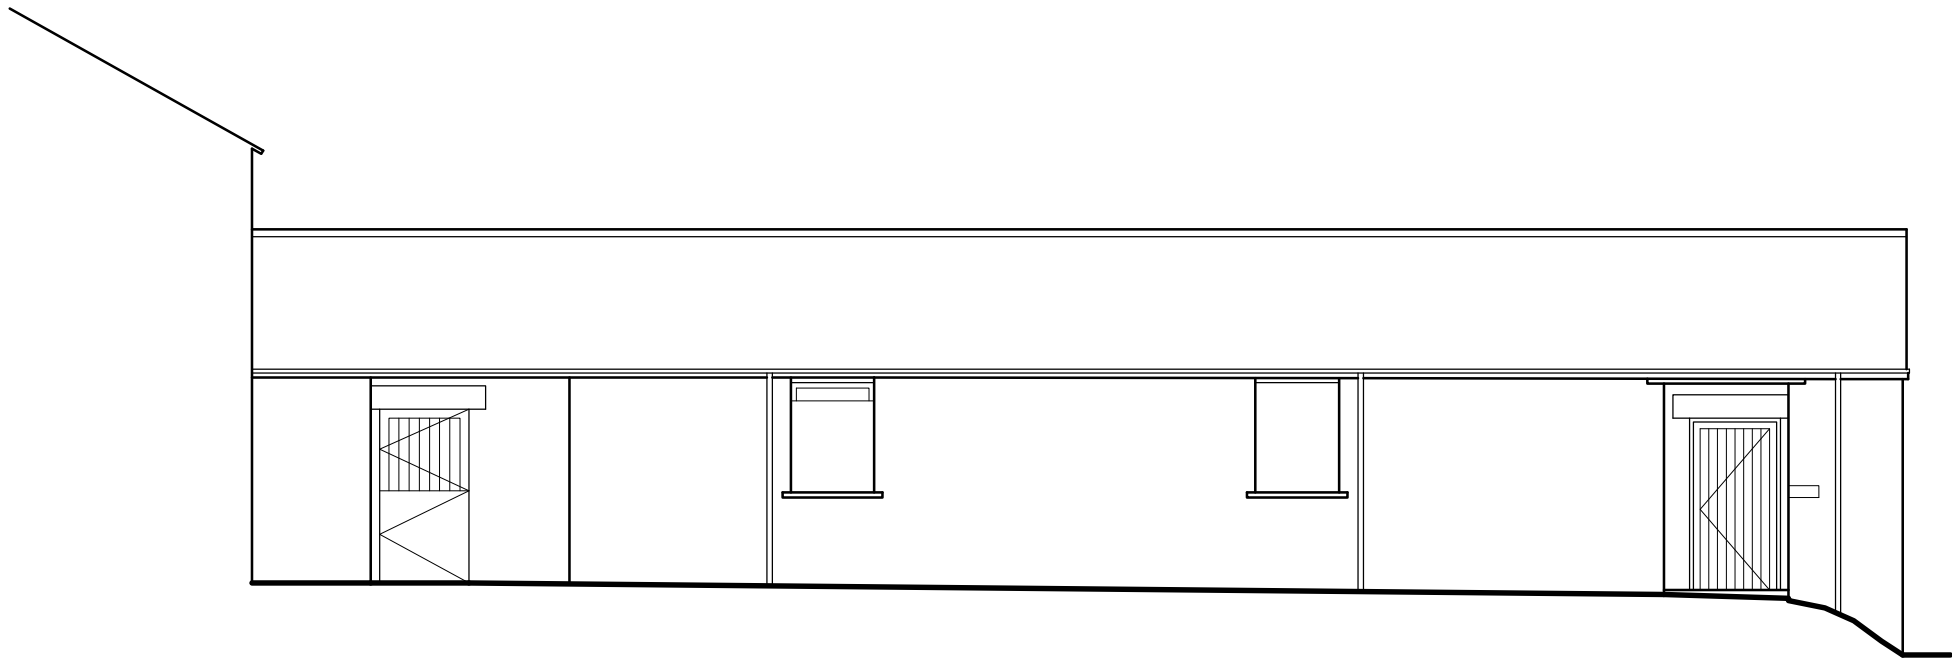


ELEVATION A


48.000M

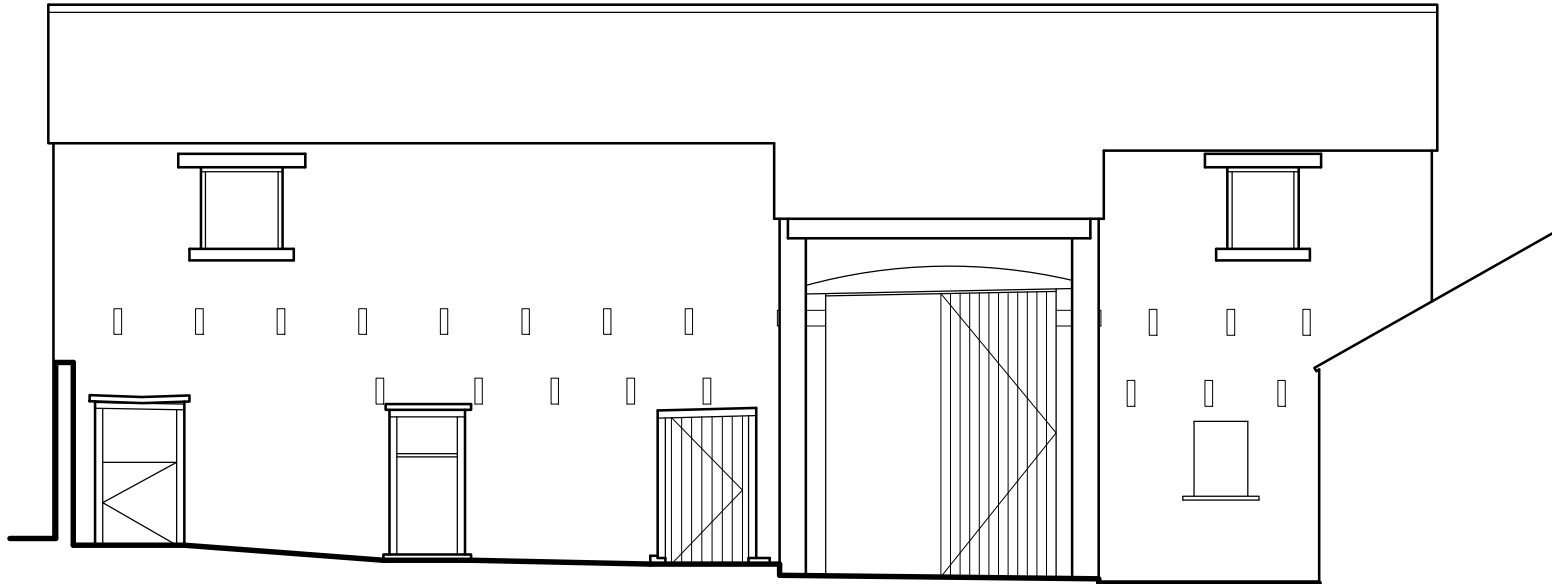

ELEVATION B

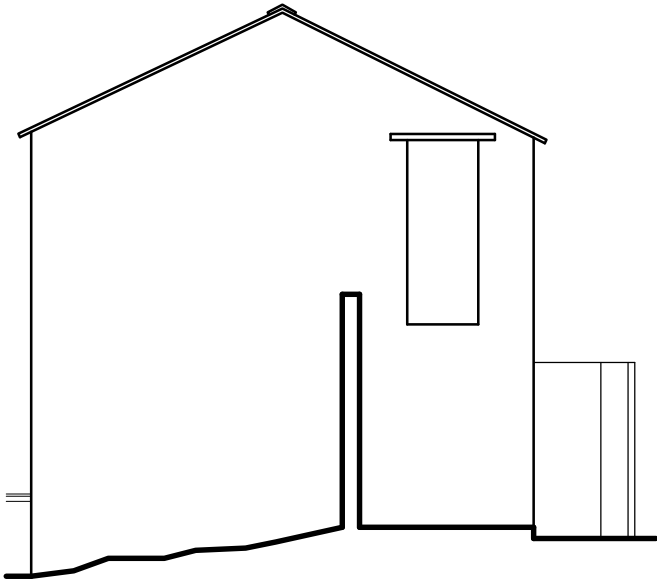


ELEVATION C

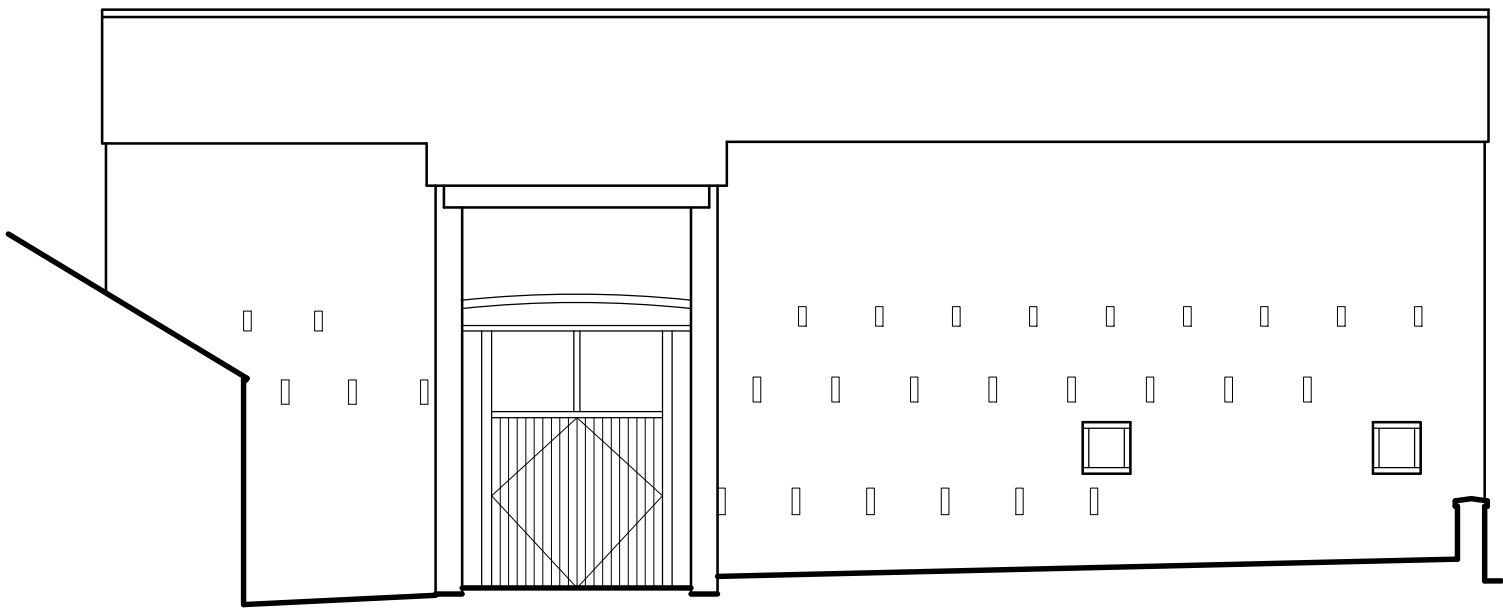


ELEVATION D


48.000M

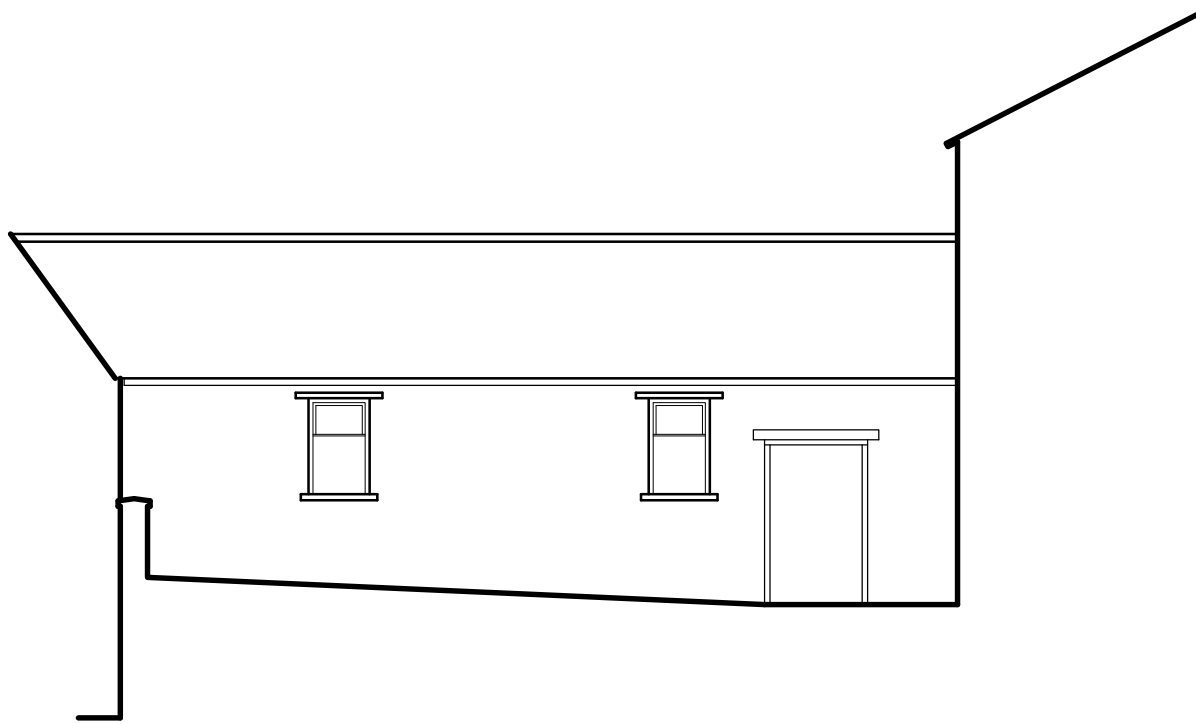

ELEVATION E

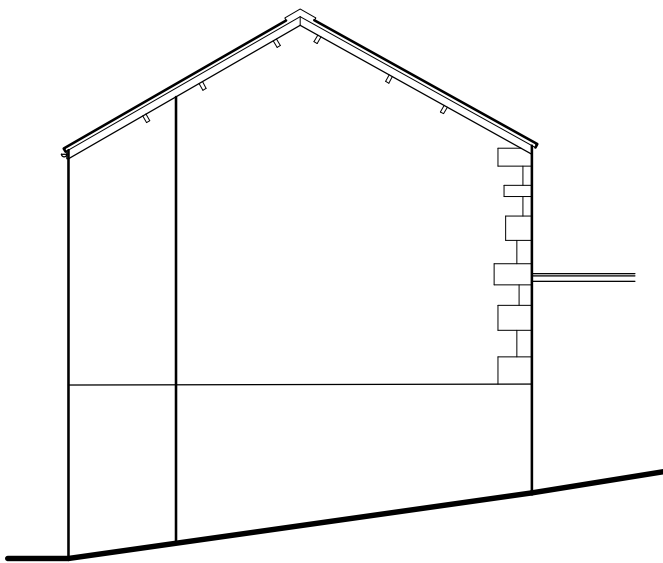


ELEVATION F


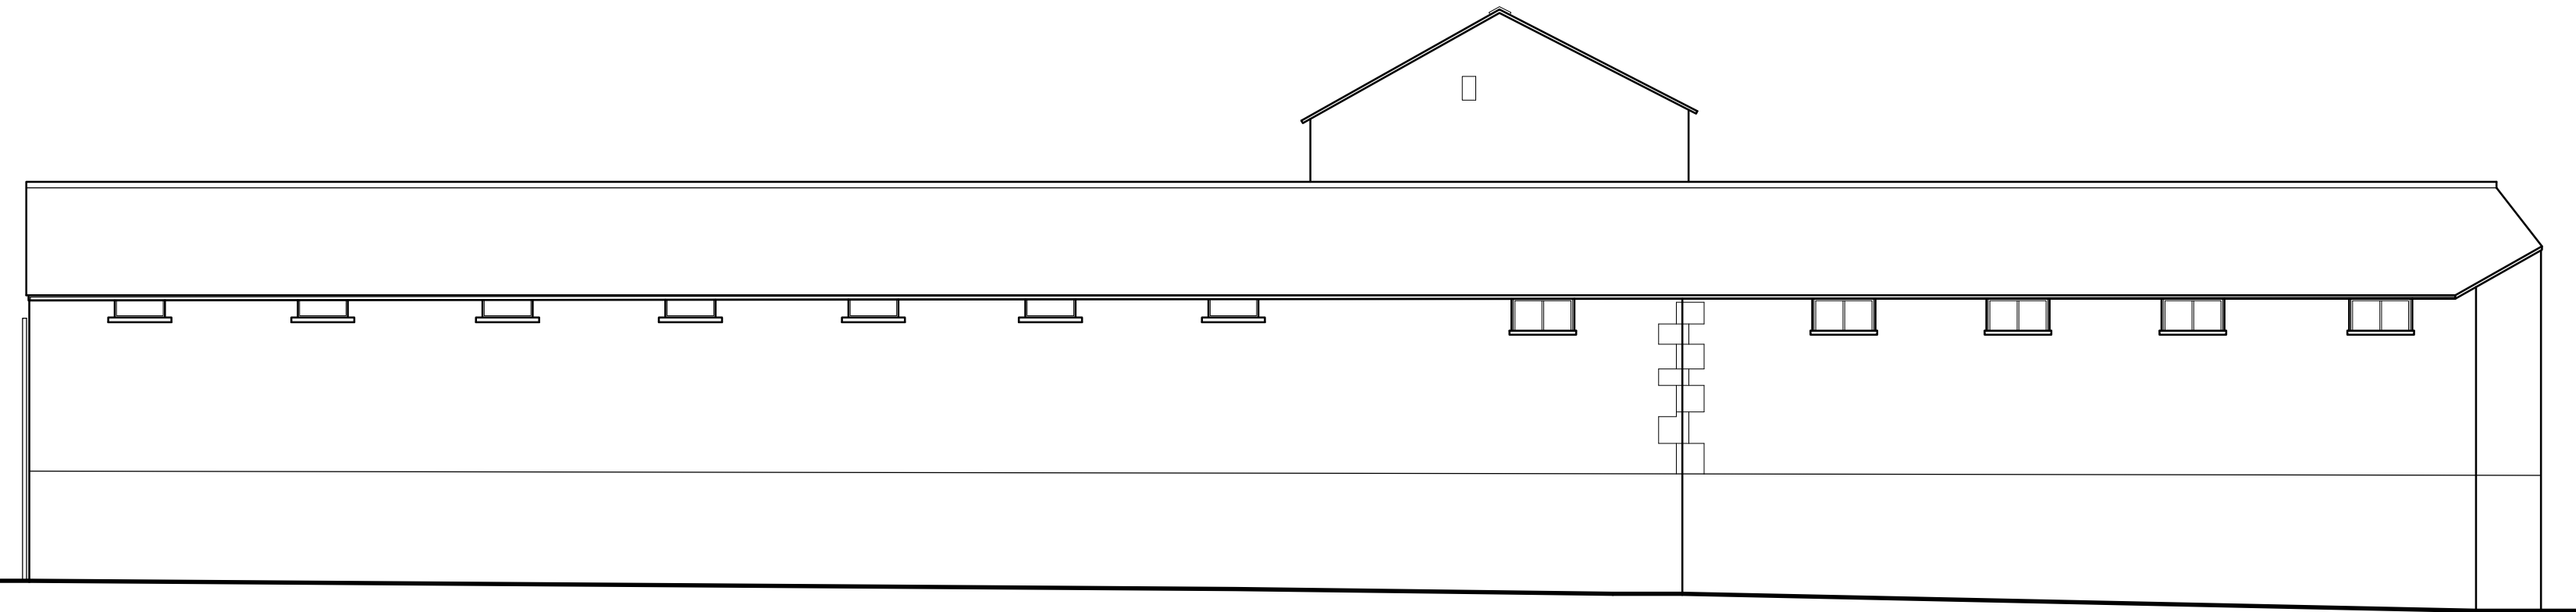


ELEVATION G

48.000M

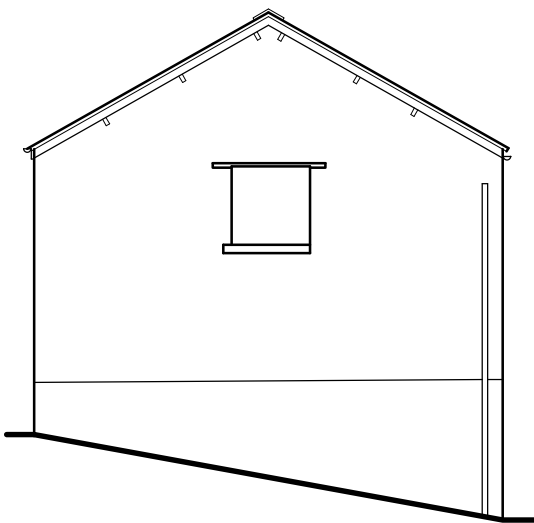

ELEVATION H

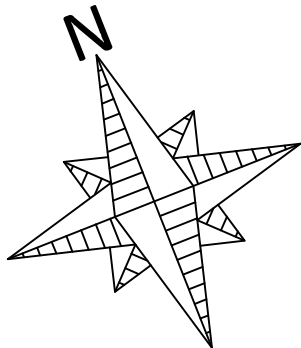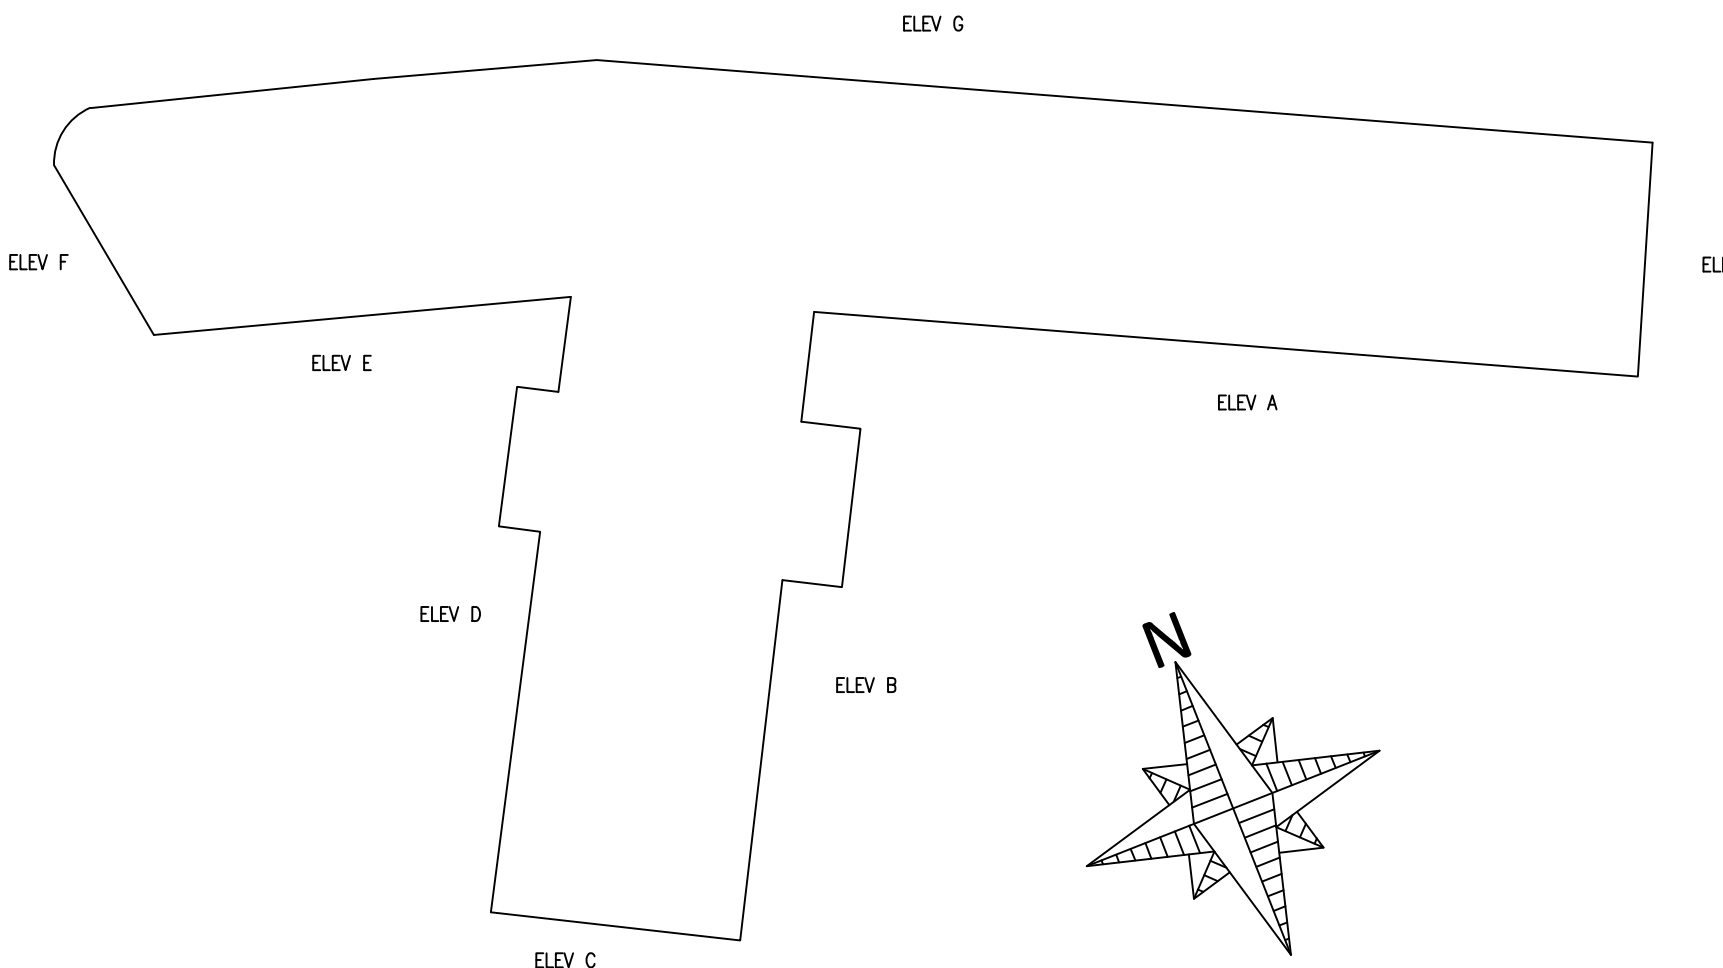

- NOTES
- This drawing is copyright. No unauthorised copying of drawing without the express permission of the architect.
 - Do not scale from prints. Use figure dimensions only.
 - Contractors to check all dimensions on site prior to commencement of works.
 - All works to be carried out in accordance with current statutory Health and Safety Regulations.
 - This drawing is to be read in conjunction with all relevant consultants' and / or specialists' drawings / documents & any discrepancies or variations are to be notified to the architect before affected work commences.

REV. AMENDMENTS D

Project	2no. PROPOSED NEW DWELLINGS:
Drawing	HOLLINS HOUSE FARM
	EXISTING ELEVATIONS
Client	Mr & Mrs W. NIELD
Dwn. By	RH
Scale	1:100
Drg. No.	17/492.06
Drg. Size	A1
Date	AUGUST 2019

JOHN HOLT ARCHITECTS LTD

3 MANCHESTER ROAD BURY LANCASHIRE
TELEPHONE 0161 764 8314 E-MAIL mail@holtarchite

DO NOT SCALE DRAWING