




DESCRIPTION	DATE	REV

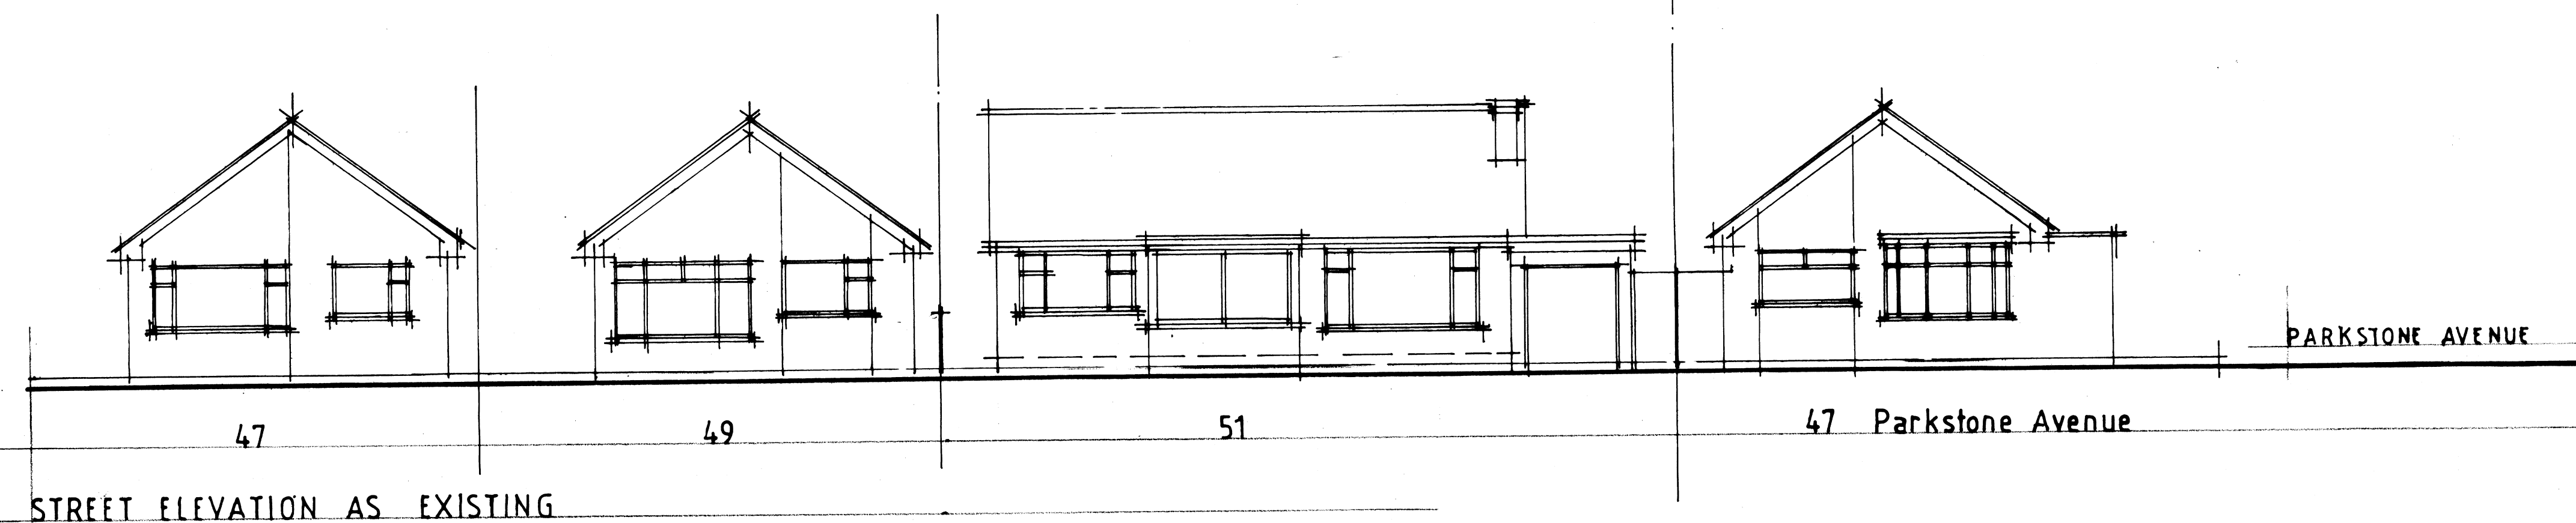

CLIENT

JOB
51 WOODHALL AVENUE
WHITEFIELD

DRAWING TITLE
STREET ELEVATIONS

DATE	16/09/2021	DRAWN	DE
SCALE	1:100 @ A1		

JOB No	DRAWING No	REVISION
1732	108	